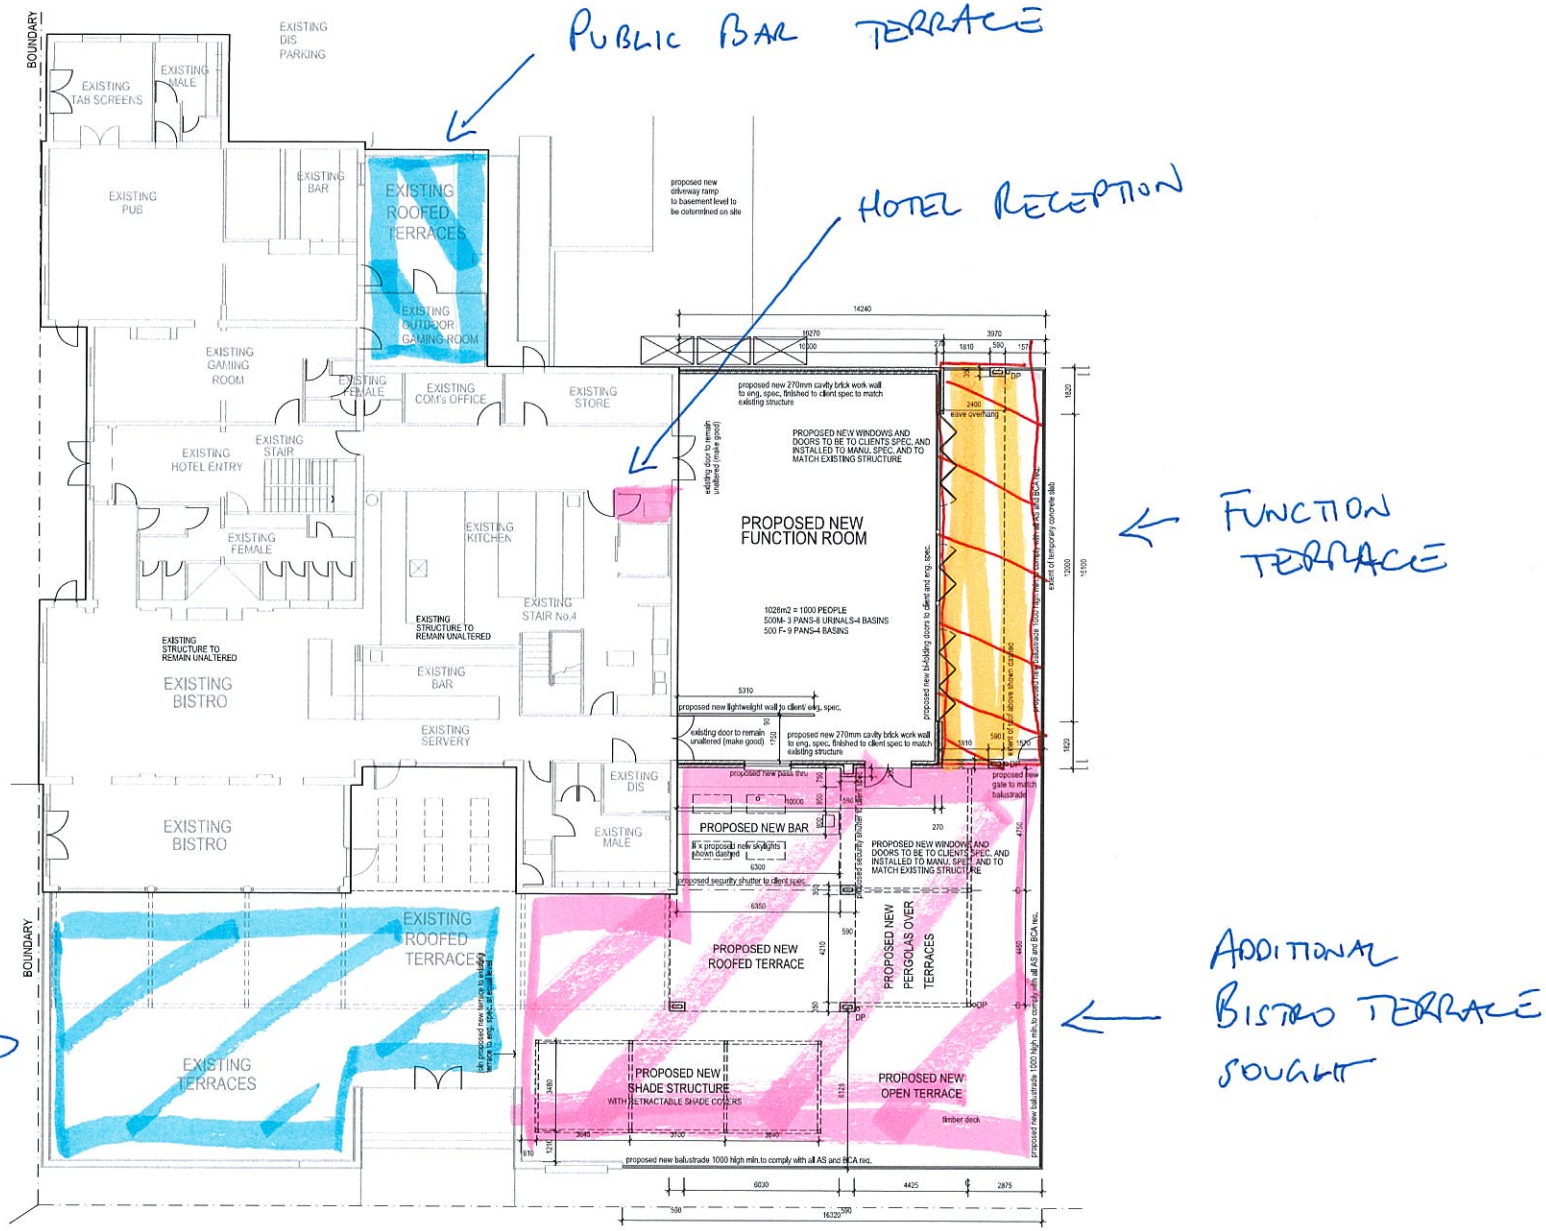

GROUND FLOOR PLAN 1 / -

REVISIONS		
01	26.07.11	FOR DA APPROVAL

REMIDIONS

CIVIL & HYDRAULIC ENGINEERS: sellick consultants

STRUCTURAL ENGINEERS: AWT

ARCHITECTURAL DOCUMENTATION: dezignteam ARCHITECTURAL PROJECTS
ABN 33 085 576 063
PO Box 3303, Manuka ACT 2603
ph. 02 62607444
fax 02 62607244
email: admin@dezignteam.com.au

CLIENT

THE HUSKY PUB
OWEN STREET, HUSKISSON
LOT 2, DP 209436
LOT 87, DP 755928

DRAWING TITLE: PROPOSED ADDITIONS AND ALTERATIONS :- GROUND FLOOR PLAN

© This drawing remains the property of Dezignteam. Any form of reproduction of the drawing in full or part without the permission of Dezignteam constitutes an infringement of copyright.

DATE: 26.07.2011
SCALE: 1:100 @ A1, 1:200 @ A3
JOB NO.: 671.HUS
DWG NO.: / A / 102
ISSUE: 01

☐ REVIEW ☐ TENDER
☐ BA ☐ FOR CONSTRUCTION