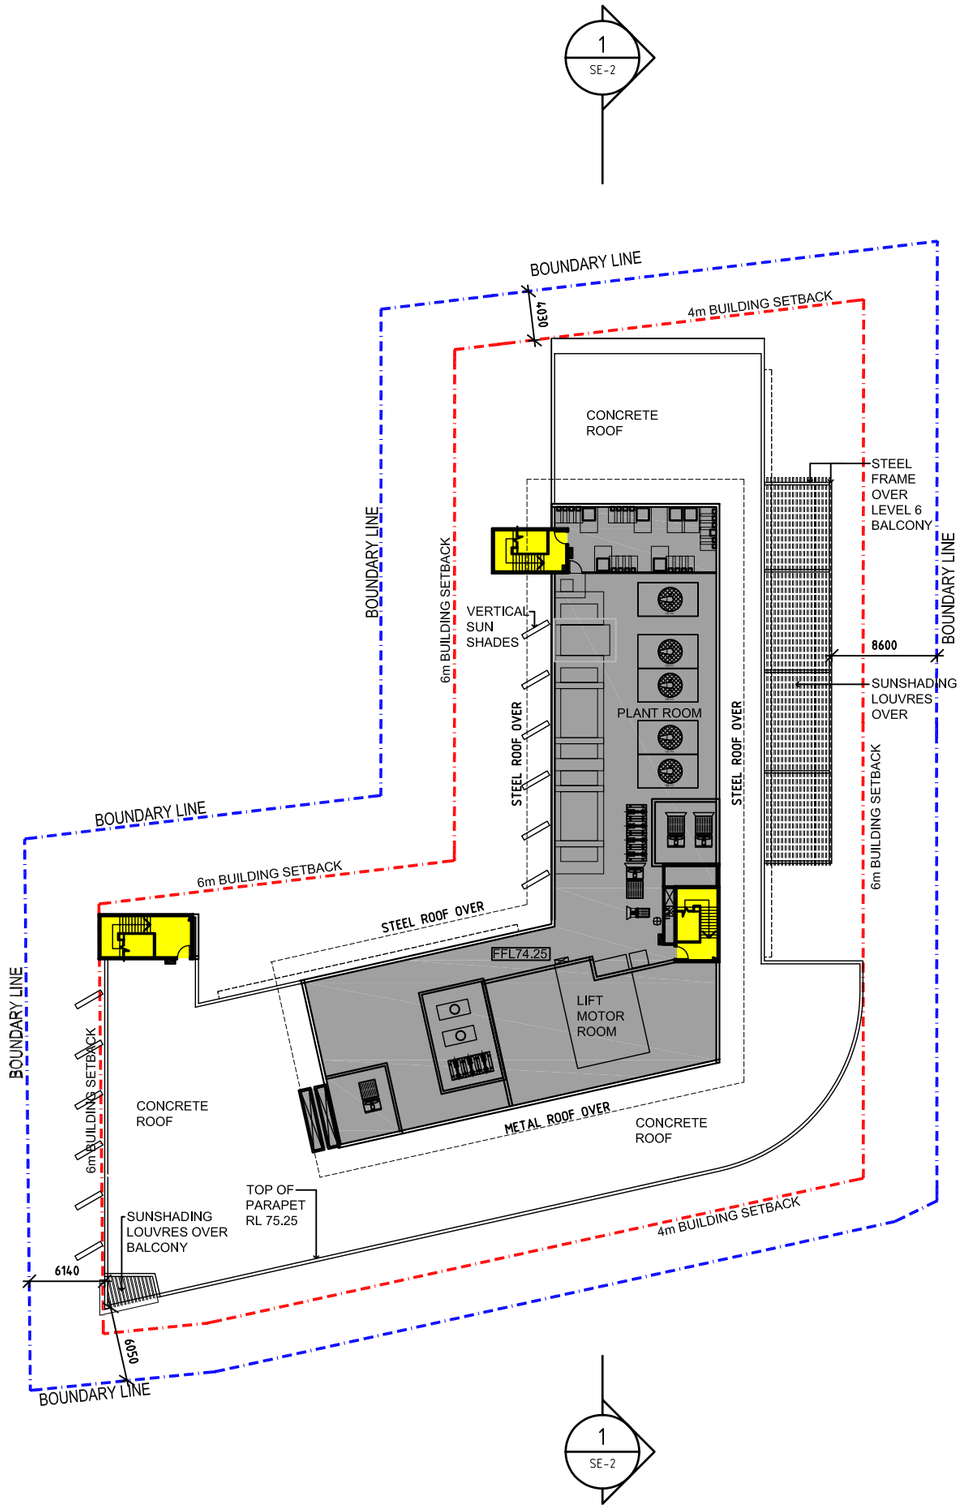

LEGEND

- PRIVATE HOSPITAL
- COMMON AREAS
- TENANCY
- RETAIL
- ENGINEERING
- CARPARK
- TRAVEL

Rev	Revision description	Date	By
1	FIRST ISSUE	03.06.13	HMC

Project
WOLLONGONG PRIVATE HOSPITAL

Principal
AA CROWN HOLDINGS

USE FIGURED DIMENSIONS ONLY. DO NOT SCALE.
ALL DIMENSIONS SHALL BE VERIFIED ON SITE AND DISCREPANCIES IMMEDIATELY BROUGHT TO THE ATTENTION OF THE PROJECT MANAGER FOR RESOLUTION

"CLOUDS" & REVISIONS ARE INTENDED AS GUIDES AND DO NOT NECESSARILY DESCRIBE THE FULL EXTENT OF REVISIONS.
ASCERTAIN FULL EXTENT BY COMPARISON WITH PREVIOUS VERSION.

QA CHECK

Subject	By	Date	Subject	By	Date	Subject	By	Date
RDS			STRUCT			PROJ. ARCH		
ARCH			SPEC. CONS					
AUT			SERV					

TRUE NORTH

PROJECT NORTH

Drawn	Checked	Date	Scale
CQ	HMC	03.06.13	1:500 @ A3

Drawing Title
PLAN - LEVEL 8

HEALTH PROJECTS INTERNATIONAL
Architects and Health Facility Planners
ACN 066 856 595
Ground Floor, Suite 1, 65 Alfred Street
Milsons Point, NSW 2061
Ph: (02) 9460 4199 Fax: (02) 9460 4299

CAD File	Dwg No.	Issue
WGPH-P-8	WGPH-P-8-75W	1