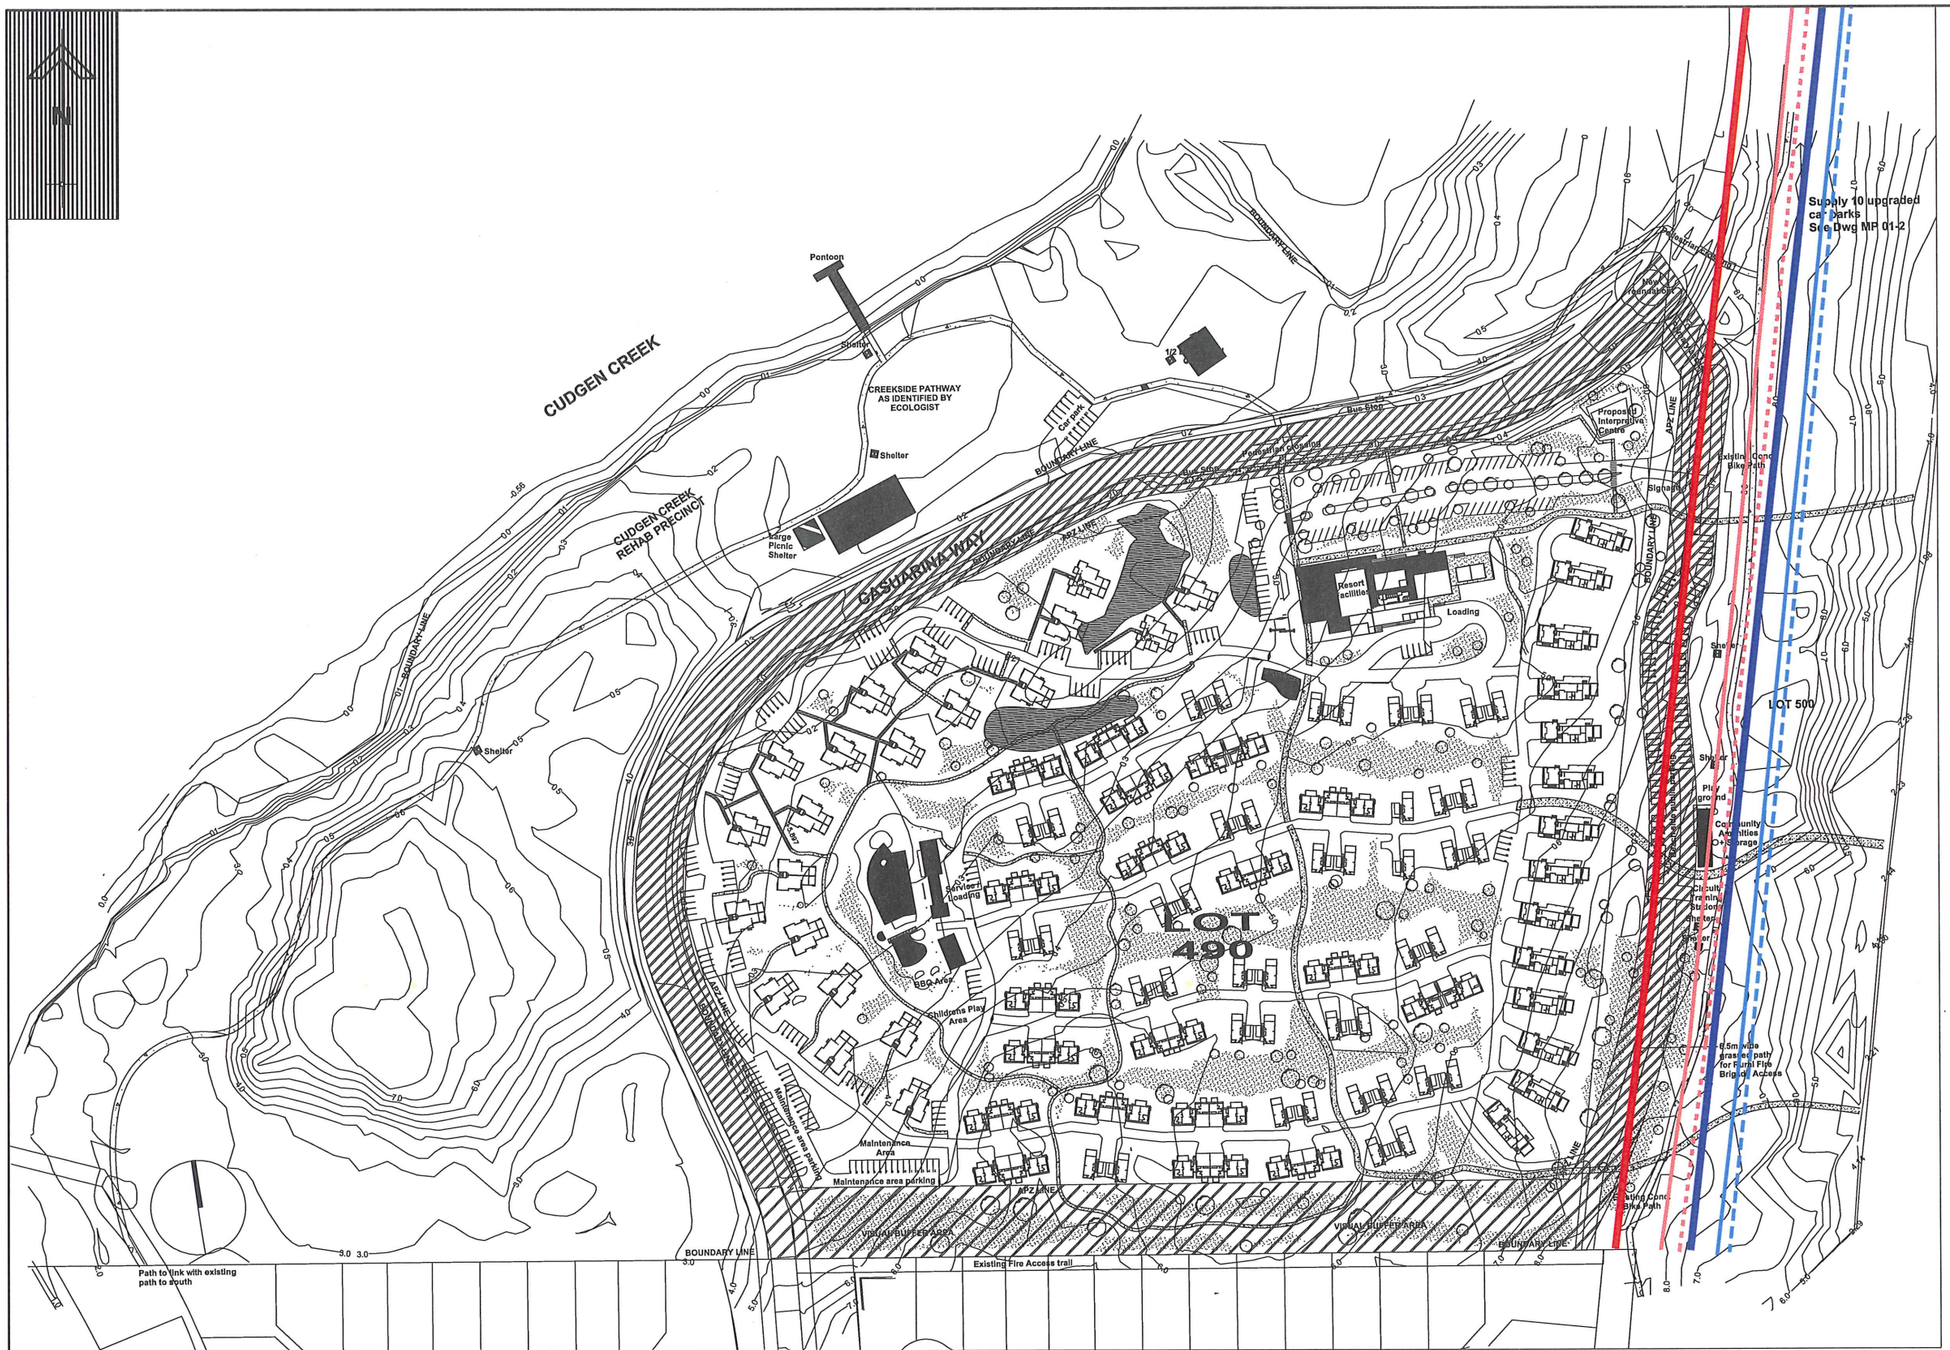



LEGEND

- 100 YEAR HAZARD LINE (2010)
- MAX 100 YEAR HAZARD LINE (2031)
- MIN 100 YEAR HAZARD LINE (2001)
- 50 YEAR HAZARD LINE (2010)
- MAX 50 YEAR HAZARD LINE (2001)
- MIN 50 YEAR HAZARD LINE (2001)

SCALE 50 0 50 100 (metres)

1 : 2500 (FULL SIZE)

# LOT 490 CASUARINA WAY, KINGSCLIFF FOR LEIGHTON PROPERTIES

| REV. | DESCRIPTION | APPR. | DATE |
|---|---|---|---|
| | REVISIONS | | |


VDM CONSULTING
BELLENG
Water & Environmental Consultants
Evandale Place, 142 Bundall Road
Surfers Paradise QLD 4217
Phone +61 7 5510 3655
Fax +61 7 5510 3855
Email bellengvdm@vdmgroup.com.au



COPYRIGHT ©
These designs and drawings are copyright and are not to be used or reproduced without the written permission of BurchillVDM Pty Limited.
The contents of this drawing are electronically generated, are confidential and may only be used for the purpose for which they were intended.
This is an uncontrolled document issued for information purposes only, unless the checked sections are signed and approved.
Figured dimensions take precedence over scale. Do not scale from this drawing. Verify dimensions prior to commencing any works.


DRAWING TITLE :

## FIGURE 3.1
## SUBJECT SITE COASTLINE 2001 AND 2010 HAZARD LINES (SOURCE WBM, 2001 AND TSC 2010)

| | |
|---|---|
| DEVEL. APPLIC. No. : | DATE : 16.09.10 |
| PROJECT LEADER : BRAD COMLEY | |
| DESIGNER : MICHAEL HOWE | |
| DRAFTSPERSON : MICHAEL HOWE | |
| CHECKED : KRISTINA ENTWISTLE | |
| APPROVED FOR AND ON BEHALF OF BELLENG VDM | |
| R.P.E.Q. No. : | |

| | | |
|---|---|---|
| SCALE : 1:2500 | DATUM : | FULL SIZE : A3 |
| PROJECT No.: 00-3655 | DRAWING No. : SK01 | REVISION : B |