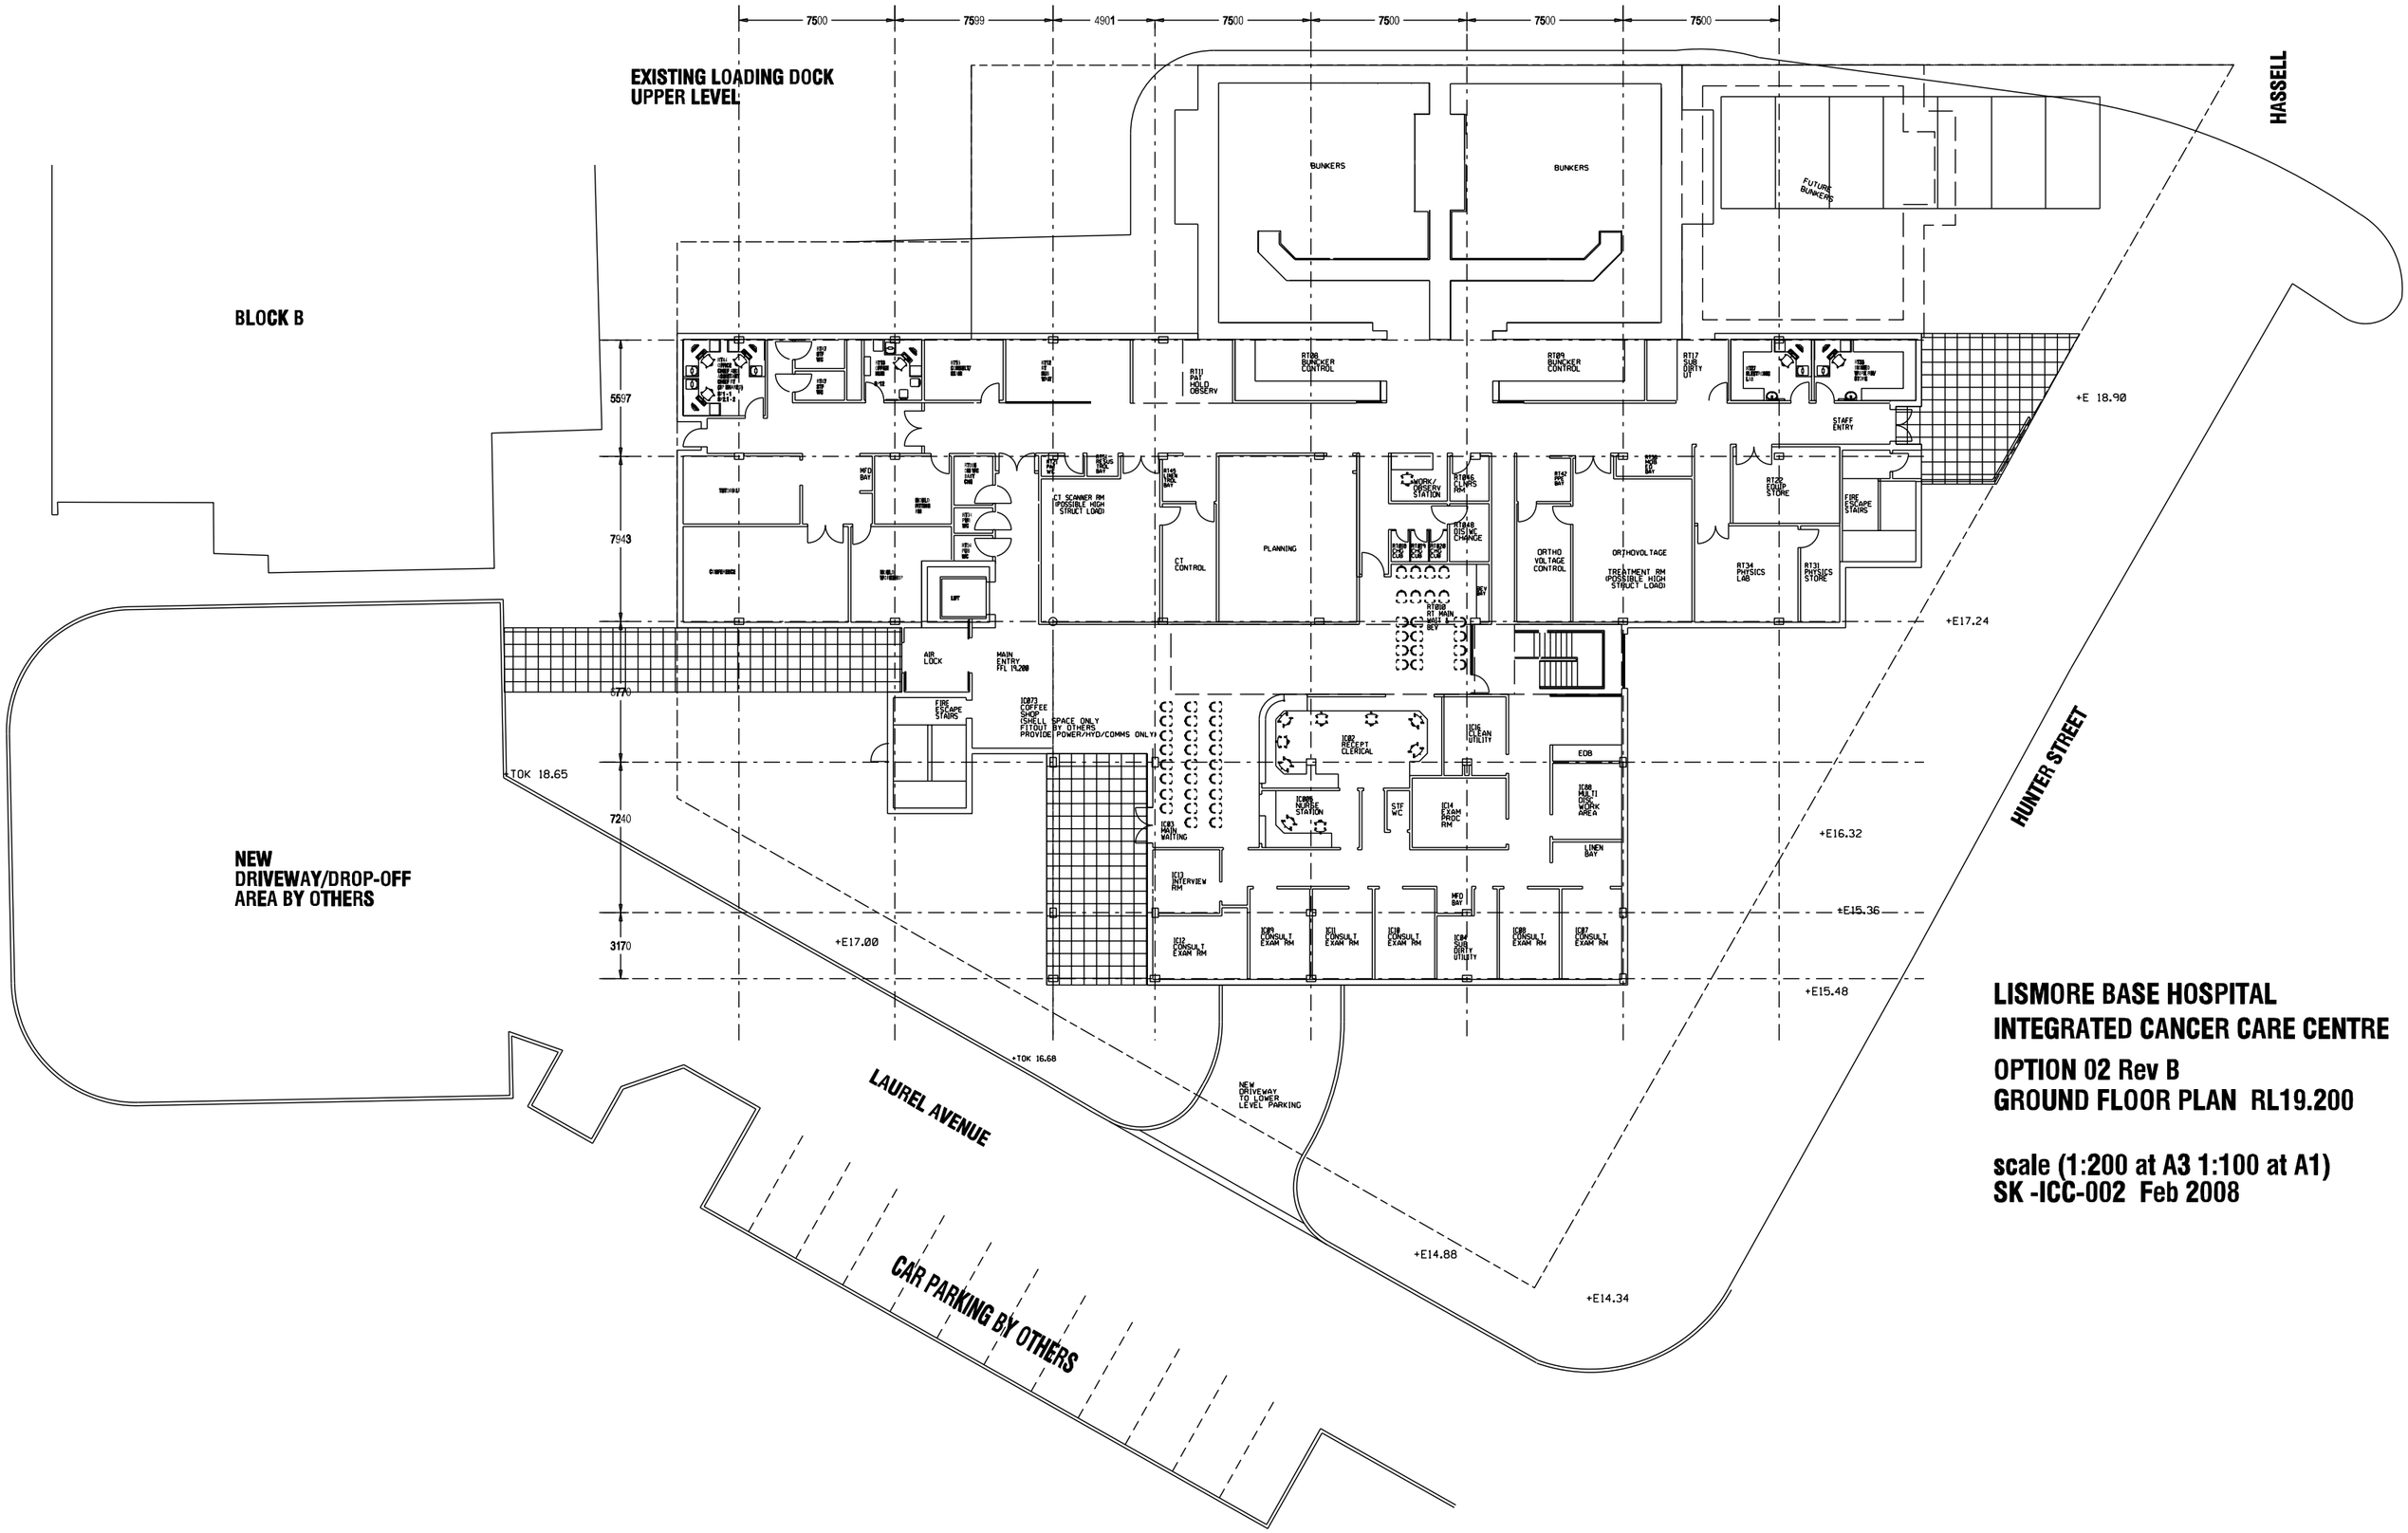

LISMORE BASE HOSPITAL
INTEGRATED CANCER CARE CENTRE

OPTION 02 Rev B
GROUND FLOOR PLAN RL19.200

scale (1:200 at A3 1:100 at A1)
SK -ICC-002 Feb 2008