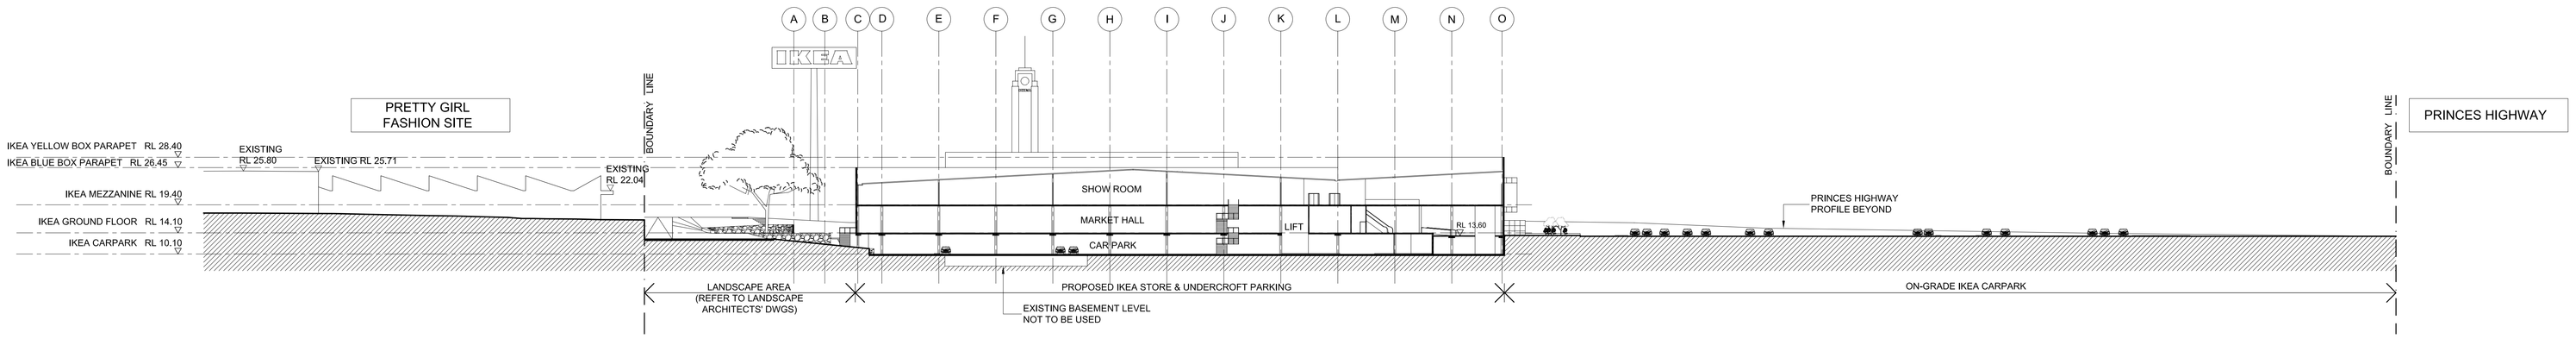

1 SITE SECTION A

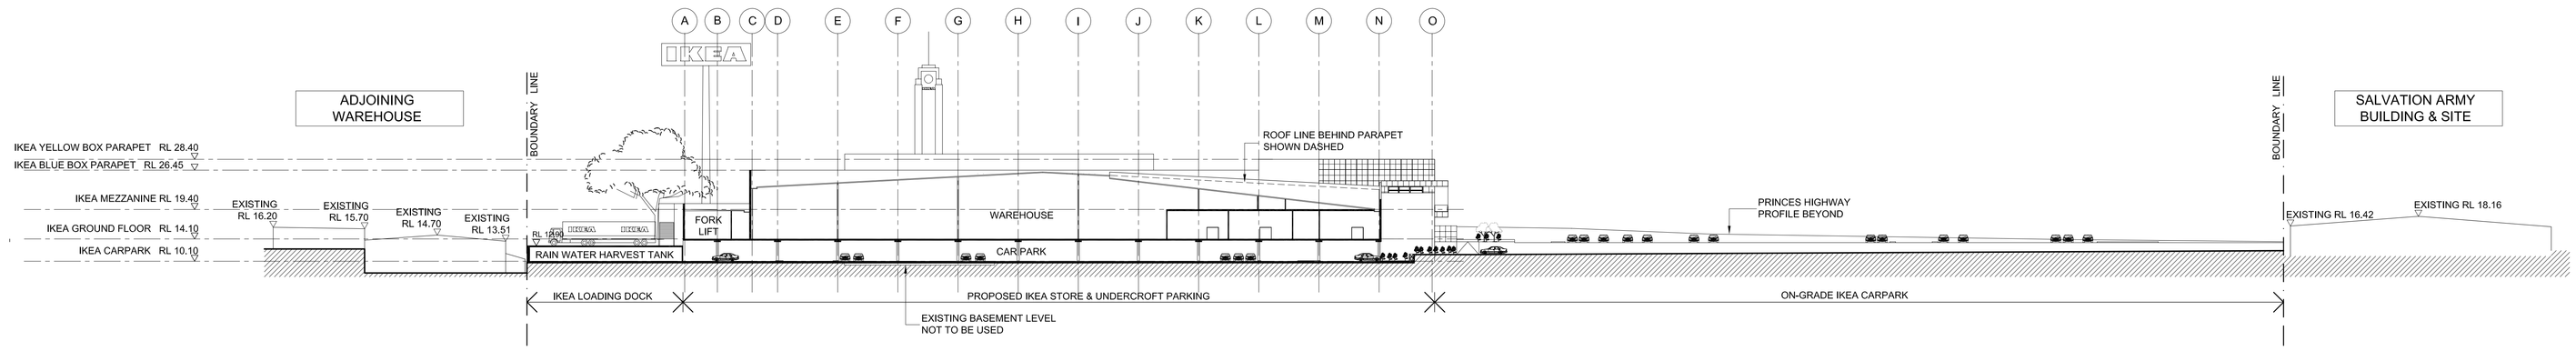

2 SITE SECTION B

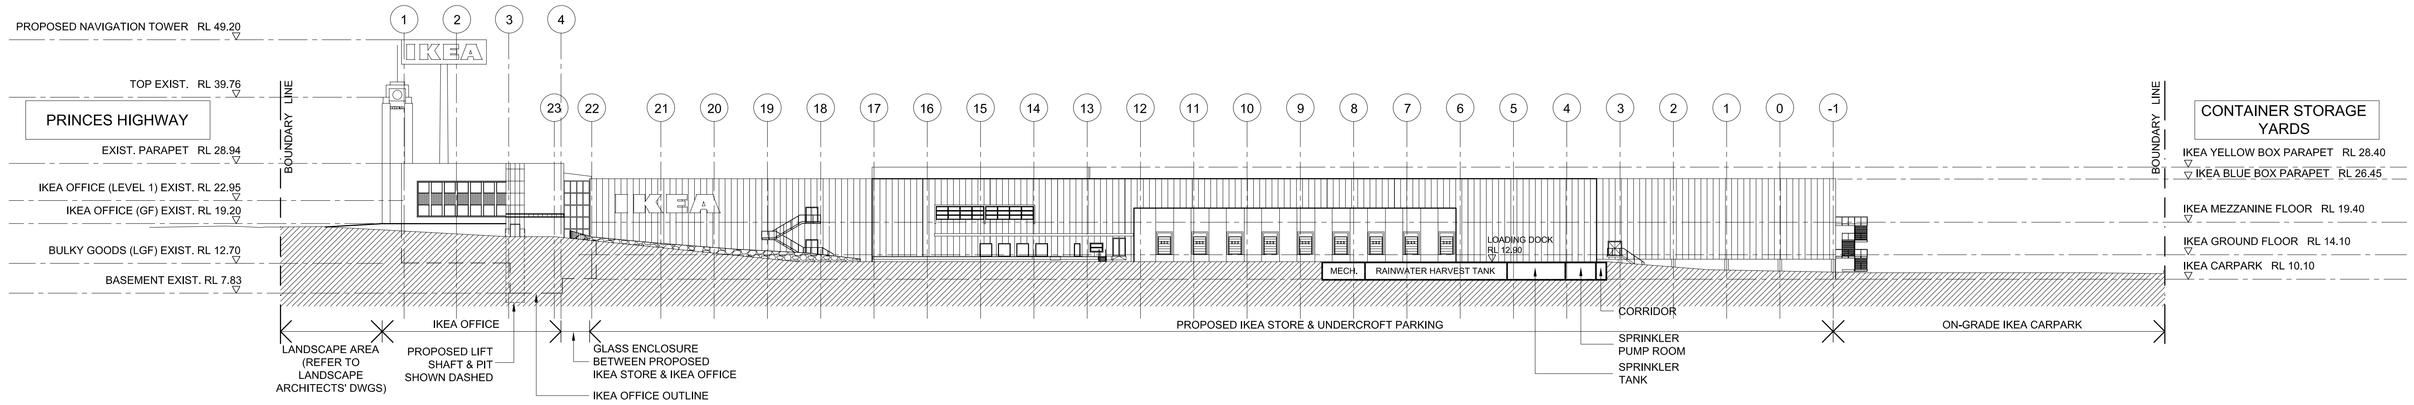

3 SITE SECTION C

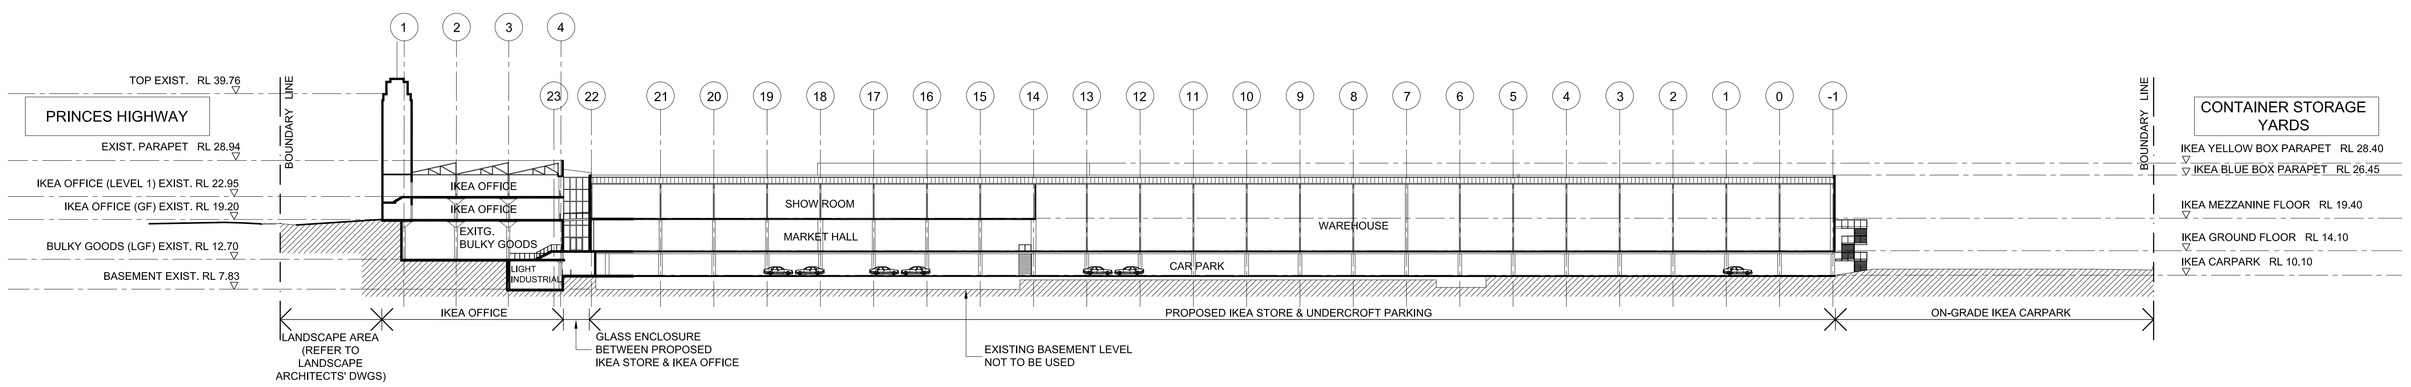

4 SITE SECTION D

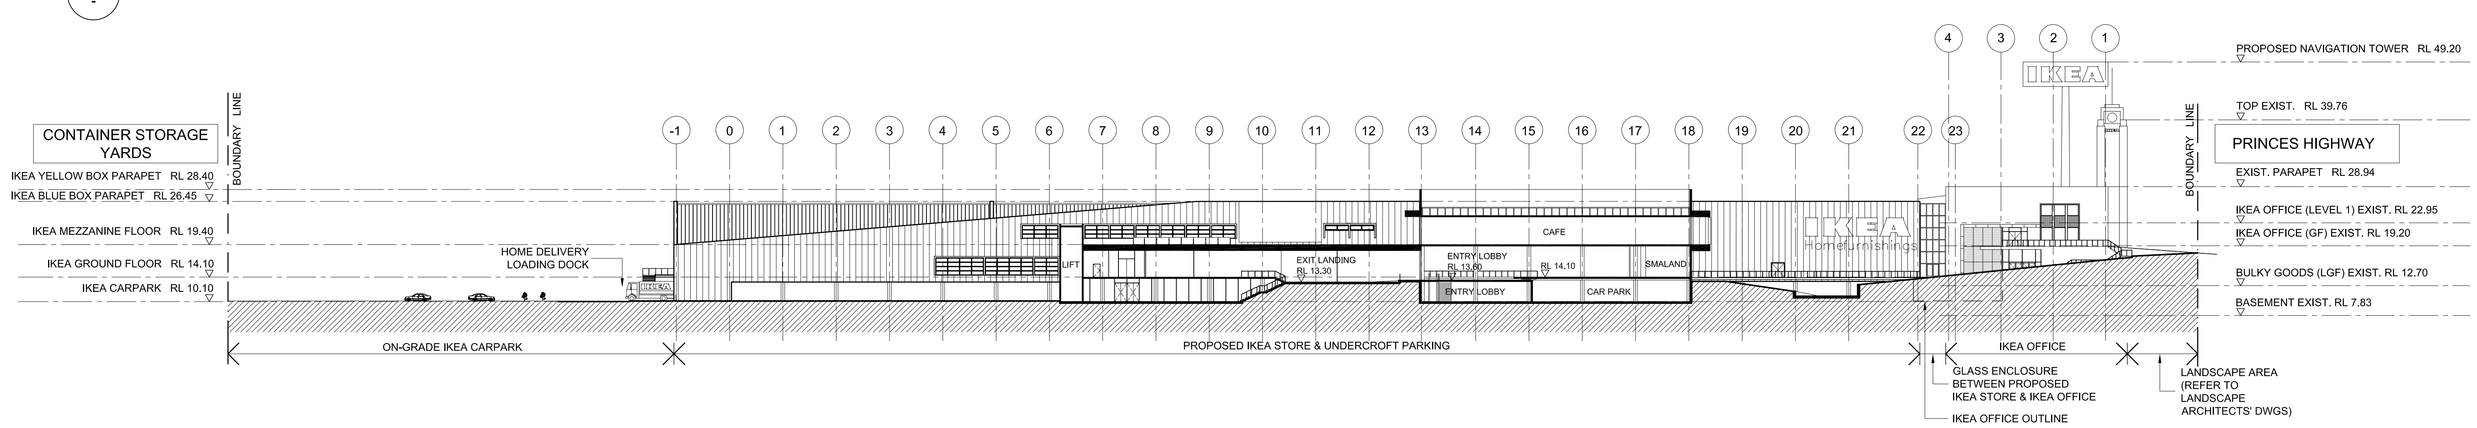

5 SITE SECTION E

ISSUE FOR PART 3A APPLICATION

CHECK ALL DIMENSIONS ON SITE. REFER ANY DISCREPANCIES TO THE SUPERINTENDENT BEFORE PROCEEDING WITH THE WORK.

© Krikis Tayler Retail Pty Ltd 2008

These drawings are subject to copyright and may not be copied, used or reproduced in any way without the express permission of Krikis Tayler Retail Pty Ltd.

REV.	DESCRIPTION	DATE
A	FOR INFORMATION ONLY	10.05.08
B	ISSUE FOR PART 3A APPLICATION	22.05.08
C	ISSUE FOR PART 3A APPLICATION	09.06.08
D	ISSUE FOR PART 3A APPLICATION	16.10.08

STRUCTURAL ENGINEER
CIVIL ENGINEER
TAYLOR THOMSON WHITTING (NSW)
Ph. 02 9439 7288 Fax 02 9439 3146
48 CHANDOS STREET, ST. LEONARDS NSW 2065

TRAFFIC ENGINEER
TRANSPORT AND TRAFFIC PLANNING ASSOCIATES
Ph. 02 9411 5660 Fax 02 9904 6622
Suite 603 L6 / 282 Victoria Ave., Chatswood NSW 2067

LANDSCAPE ARCHITECT
SITE IMAGE
Ph. 02 9698 2899 Fax 02 9698 2877
24 - 26 Bowden Street, Alexandria NSW 2015

HERITAGE CONSULTANT
GODDEN MACKAY LOGAN
Ph. 02 9319 4811 Fax 02 9319 4282
78 George Street, Redfern NSW 2016

CLIENT
VALAD PROPERTY GROUP
Telephone 02 9257 8600
Facsimile 02 9257 8605
Level 7, 51 Chalmers Street
Sydney NSW 2000

ARCHITECT
KRIKIS TAYLER RETAIL
LEVEL 7, 97 PACIFIC HIGHWAY
NORTH SYDNEY NSW 2060
PH 9900 6000 FAX 9900 6001
e-mail mail@krikistayler.com.au

PROJECT
TEMPE IKEA
PRINCESS HIGHWAY
TEMPE, SYDNEY

TITLE
OVERALL SITE SECTIONS

SCALE	DATE	DRAWN	CHECK
1:500@A0	16.07.08	LC	JW/AM
PROJECT No	DWG No	REVISION
07C	DA-202	D