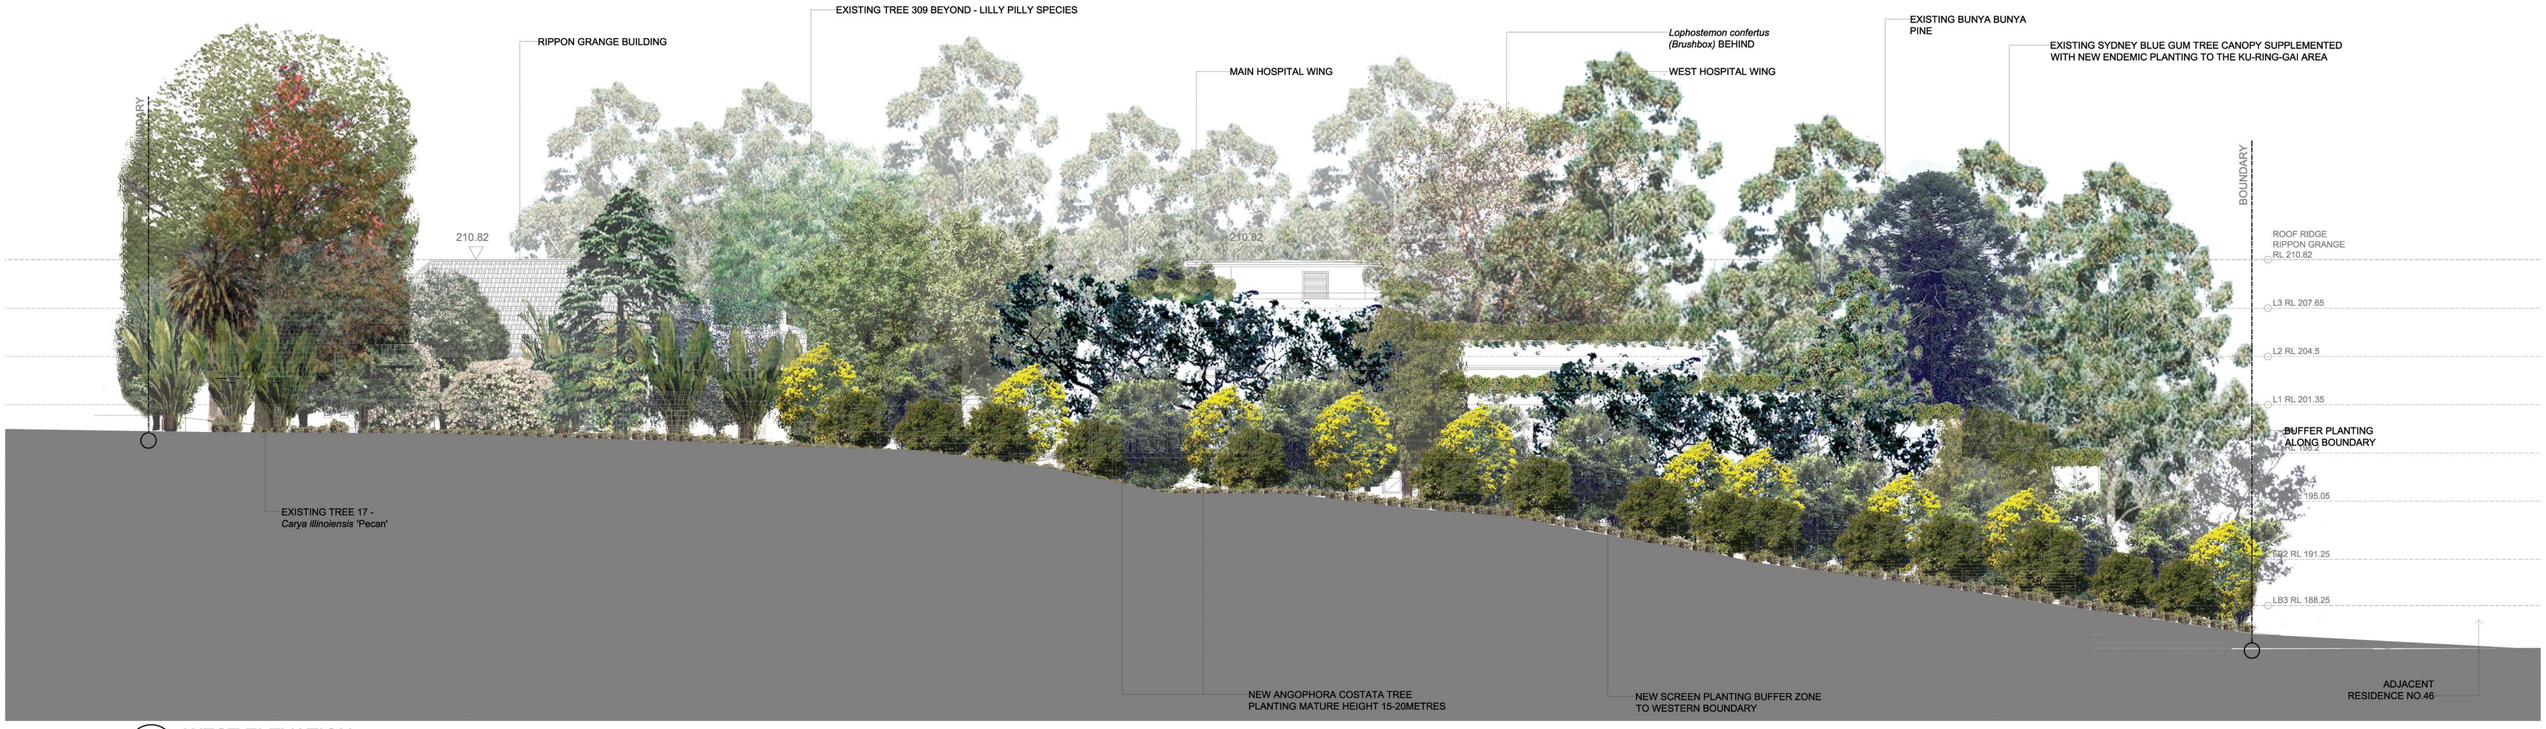

WEST ELEVATION
1:200

YOUNG STREET (EAST) ELEVATION
1:200

Issue	Description	Date
E	NON-HERITAGE EXOTICS REMOVED IN BGHF, ARCH.	18.11.2009
D	REVISED EAST WING	03.02.2009
C	REVISED DA	05.11.2008
B	REVISED DA SUBMISISON -82a APPEAL	11.08.2008
A	REVISED DA SUBMISSION	17.12.2007

taylor brammer landscape architects pty ltd
abn 61 098 724 988
Sydney
218 Oxford Street, Woollahra, NSW, Australia, 2025
t: +61 2 9387 8855 f: +61 2 9387 8155
e: sydney@taylorbrammer.com.au
South Coast
26 Moore Street, PO Box 64,
Austinmer, NSW, 2515
t: +61 4267 5088 f: +61 2 4267 4826
e: southcoast@taylorbrammer.com.au

Copyright of Taylor Brammer Landscape Architects Pty Ltd. Figured dimensions shall be taken in preference to scaling. The contractor shall check all dimensions on site before commencing work.

taylor brammer

0 1M 2 3 4 5 6 7 8 9 10 20
SCALE 1:200 IS @ A1

project:
PROPOSED PRIVATE HOSPITAL
35 WATER STREET (LOT 1 DP 375262)

drawing title:
LANDSCAPE ELEVATIONS

client
WATERBROOK AT WAHROONGA

scale: 1:200@A1	checked DMT	drawing no:	revision:
date: 18.11.2009	job no: 05-167S	LS.DA.03	E
drawn: AL	designed: DMT		