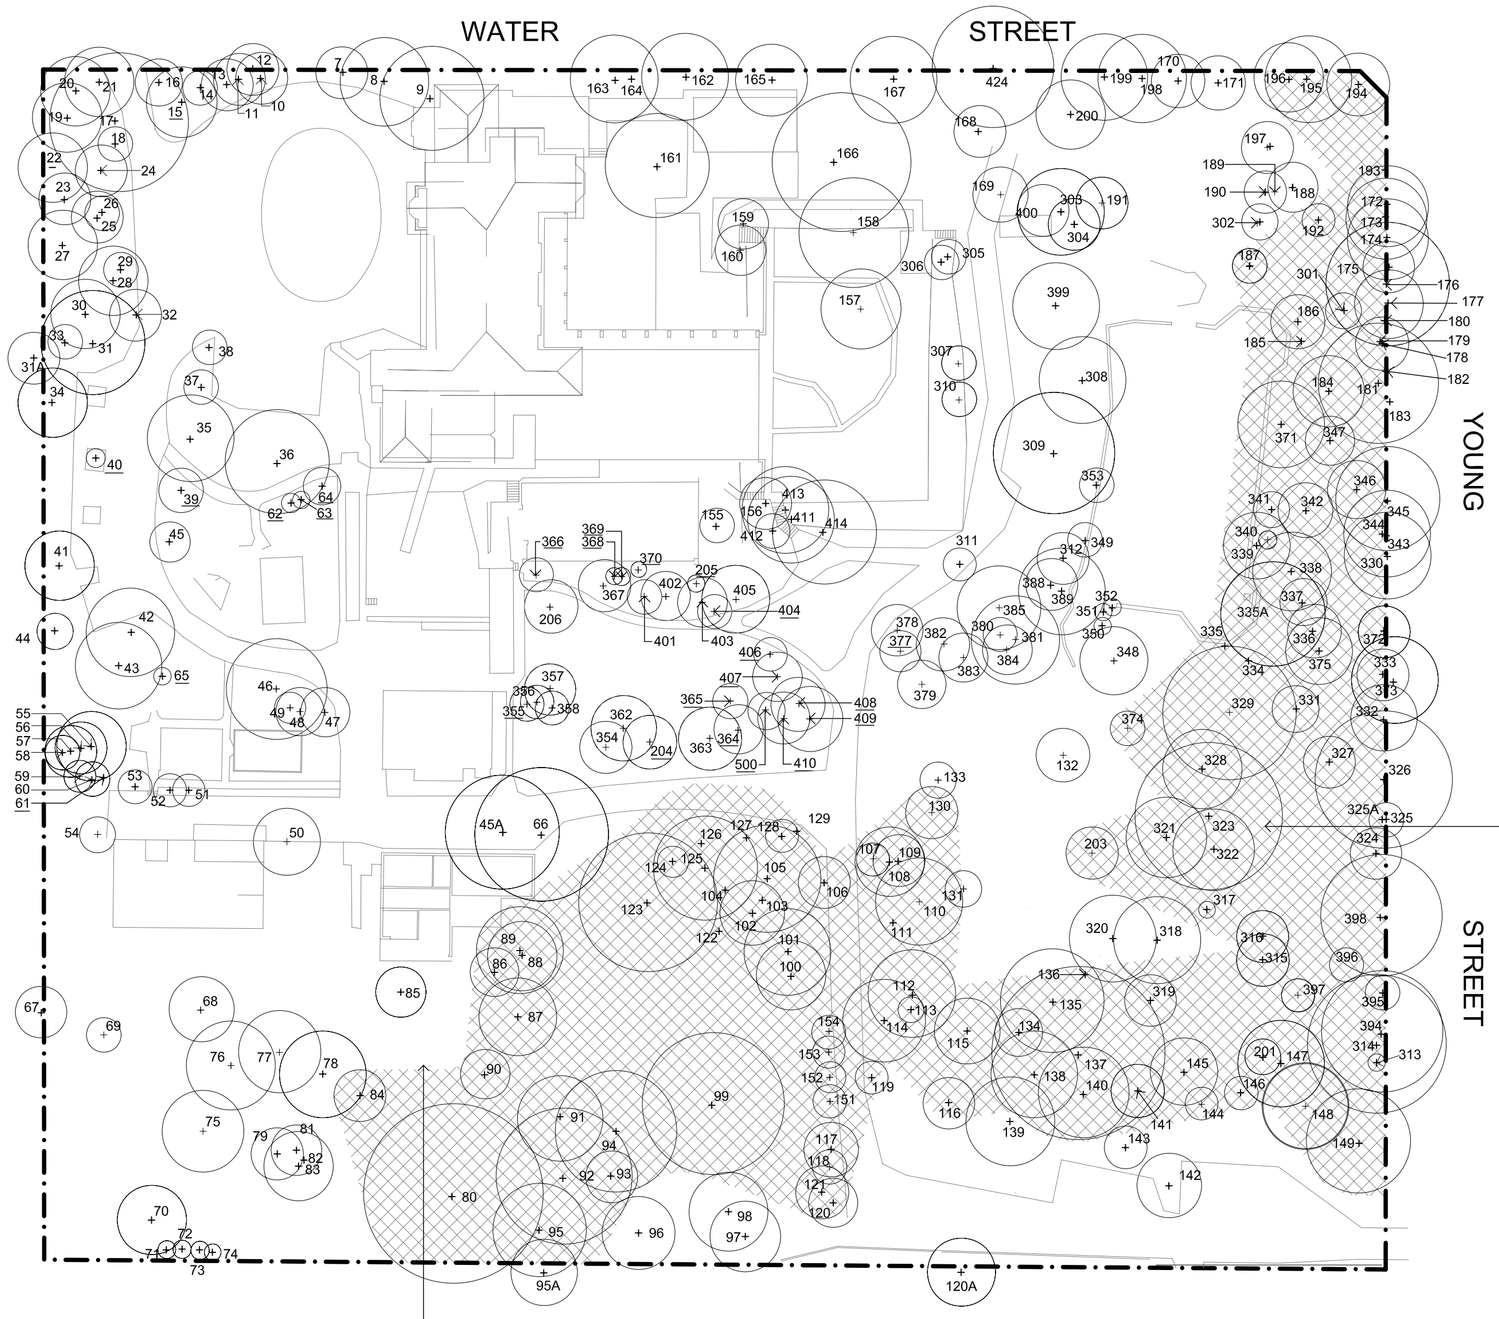

EXISTING VEGETATION:

* Moderate to sparse cover of canopy trees up to 25 metres in height, dominated by *Eucalyptus saligna* 'Sydney Blue Gum'.
* Shrub layer density is moderate to sparse reaching approximately 5 metres in height. Commonly occuring shrubs include *Pittosporum undulatum* 'Sweet Pittosporum', *Kunzea ambigua* 'White Tick Bush', *Olea europea* 'Olive' and *Ligustrum lucidum* 'Small Leaved Privet'.

EXISTING VEGETATION:

* Moderate to sparse cover of canopy trees up to 25 metres in height, dominated by *Eucalyptus saligna* 'Sydney Blue Gum'.
* Shrub layer density is moderate to sparse reaching approximately 5 metres in height. Commonly occuring shrubs include *Pittosporum undulatum* 'Sweet Pittosporum', *Kunzea ambigua* 'White Tick Bush', *Olea europea* 'Olive' and *Ligustrum lucidum* 'Small Leaved Privet'.
* The groundcover layer is generally composed of exotic grasses.

LEGEND

SITE BOUNDARY

EXISTING TREE

BLUE GUM HIGH FOREST (total area = 6,350 square metres)

NOTE: FOR REFERENCE TO TREE NUMBERS REFER TO ARBORICULTURAL IMPACT ASSESSMENT,(REF: 1622DAHOSP AS PREPARED BY *Tree wise men australia pty ltd* (DATED: March 2009)

EXISTING SITE KEY PLAN
1:500 @ A1

Issue	Description	Date
E	NON-HERITAGE EXOTICS REMOVED IN BGHF	18.11.2009
D	REVISED DA	10.11.2008
C	TREES RETAINED/REMOVED	11.08.2008
B	BUILDING C REMOVAL	04.08.2008
A	REVISED DA SUBMISSION	17.12.2007

taylor brammer landscape architects pty ltd
abn 61 098 724 988
Sydney
218 Oxford Street, Woollahra, NSW, Australia, 2025
t: +61 2 9387 8855 **f:** +61 2 9387 8155
e: sydney@taylorbrammer.com.au
South Coast
26 Moore Street, PO Box 64,
Austinmer, NSW, 2515
t: +61 4267 5088 **f:** +61 2 4267 4826
e: southcoast@taylorbrammer.com.au

Copyright of Taylor Brammer Landscape Architects Pty Ltd. Figured dimensions shall be taken in preference to scalling. The contractor shall check all dimensions on site before commencing work.

taylor brammer

project:
PROPOSED PRIVATE HOSPITAL
35 WATER STREET (LOT 1 DP 375262)

drawing title:
EXISTING SITE KEY PLAN

client
WATERBROOK AT WAHROONGA

scale: 1:500@A1 **checked** DMT **drawing no:** **revision:**
date: 18.11.2008 **job no:** 05-167S **LS.DA.04** **E**
drawn: AL **designed:** DMT