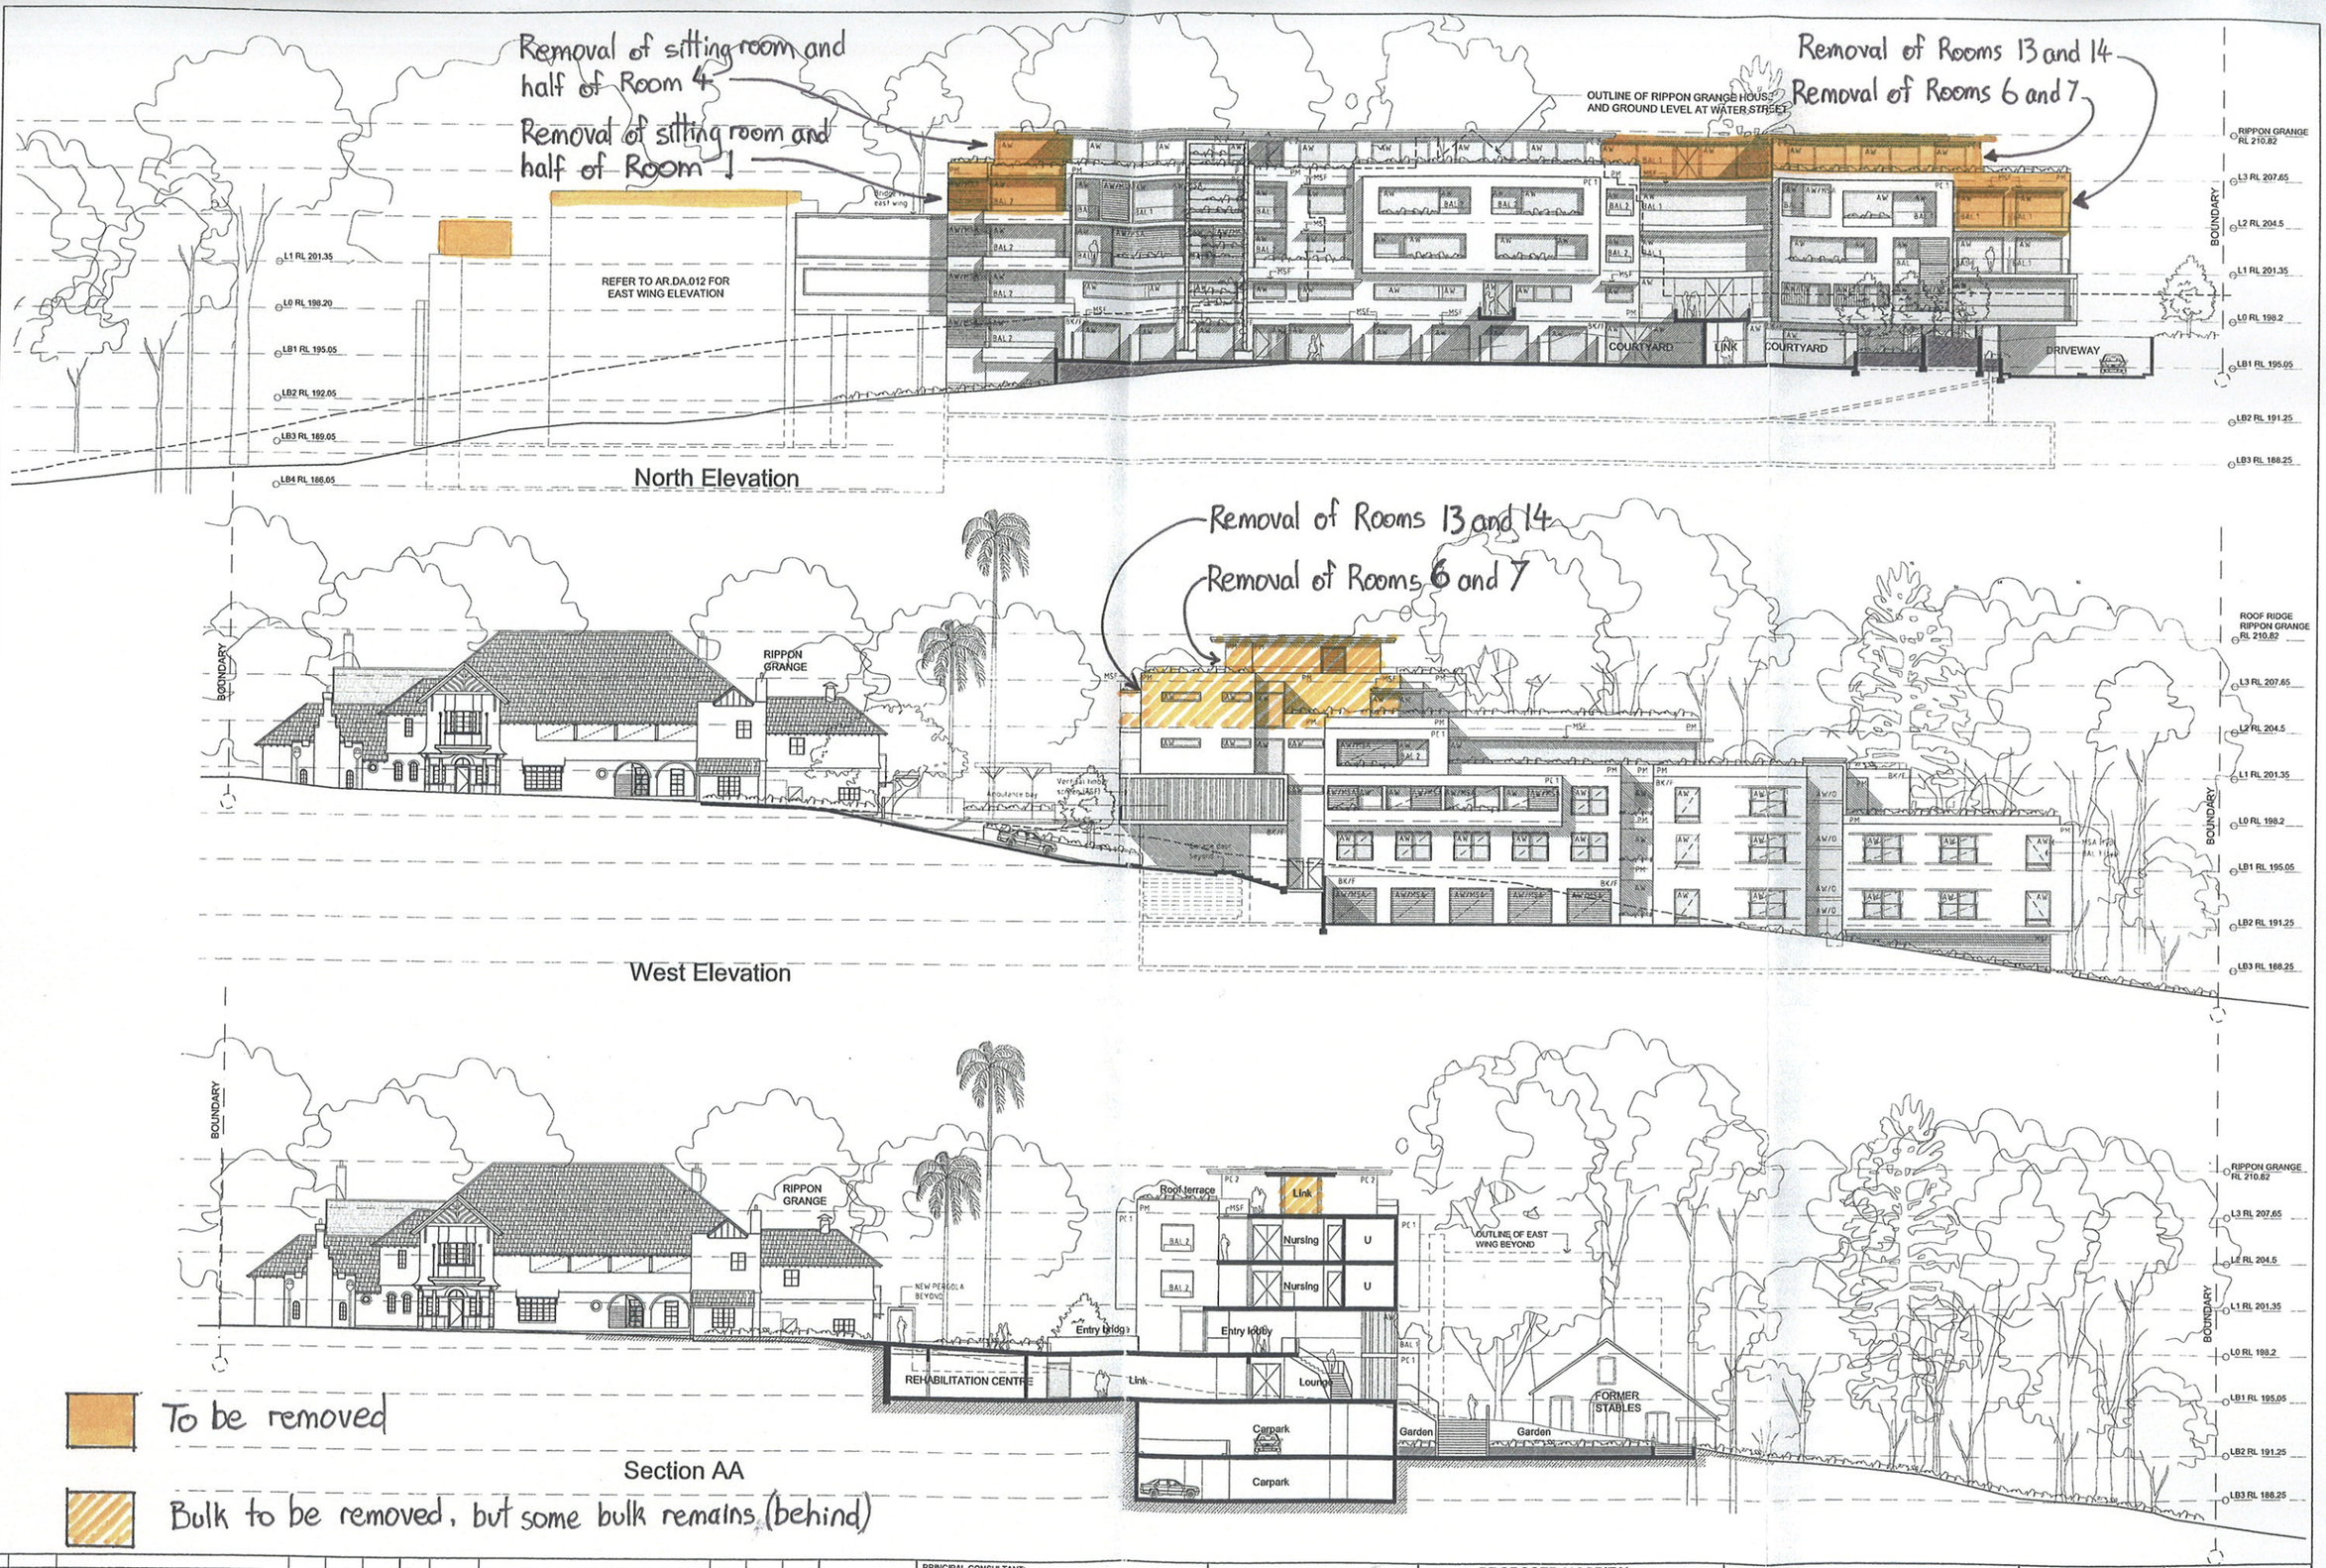

To be removed

Bulk to be removed, but some bulk remains (behind)

REV:	DATE:	DOCUMENT STATUS/AMENDMENT:	DRAWN:	VERIFIED	AUTH:
C	18.11.2009	PPR ISSUE	AW/DE	DE	CMJ
B1	26.10.2009	draft ISSUE FOR PROJECT APPLICATION	HS/DE	DE	CMJ
B	24.02.2009	draft ISSUE FOR PROJECT APPLICATION	AW/DE	DE	CMJ

NORTH

PRINCIPAL CONSULTANT:
TANNER ARCHITECTS
TANNER & ASSOCIATES PTY. LTD.
A.B.N. 77 001 209 392
52 ALBION STREET, SURRY HILLS
SYDNEY, NSW 2010
Telephone 61 2 9281 4399 Facsimile 61 2 9281 4337
Email t&a@tannerarchitects.com.au

Copyright © Tanner & Associates Pty Ltd all rights reserved.

WATERBROOK HEALTH
MURLAN

PROJECT: PROPOSED HOSPITAL
35 WATER ST WAHROONGA
(LOT 1 DP 375262)

CLIENT: WATERBROOK HEALTH

DRAWING: ELEVATIONS & SECTIONS 1

DO NOT SCALE DRAWINGS. VERIFY ALL DIMENSIONS ON SITE. NOTIFY ARCHITECT OF ALL DISCREPANCIES.

0 mm ON ORIGINAL 50 100 150 200

SCALE:	DATE:		
1:200	NOV 2009		
JOB No.: 05 0832	SHEET SIZE: A1	PROJ. DIR. CMJ	PROJ. ARCH. DE
REV: C	DRWG No.: AR.DA.010		