1 RENDERED ELEVATION - EAST (CODRINGTON STREET)
SCALE 1 : 250

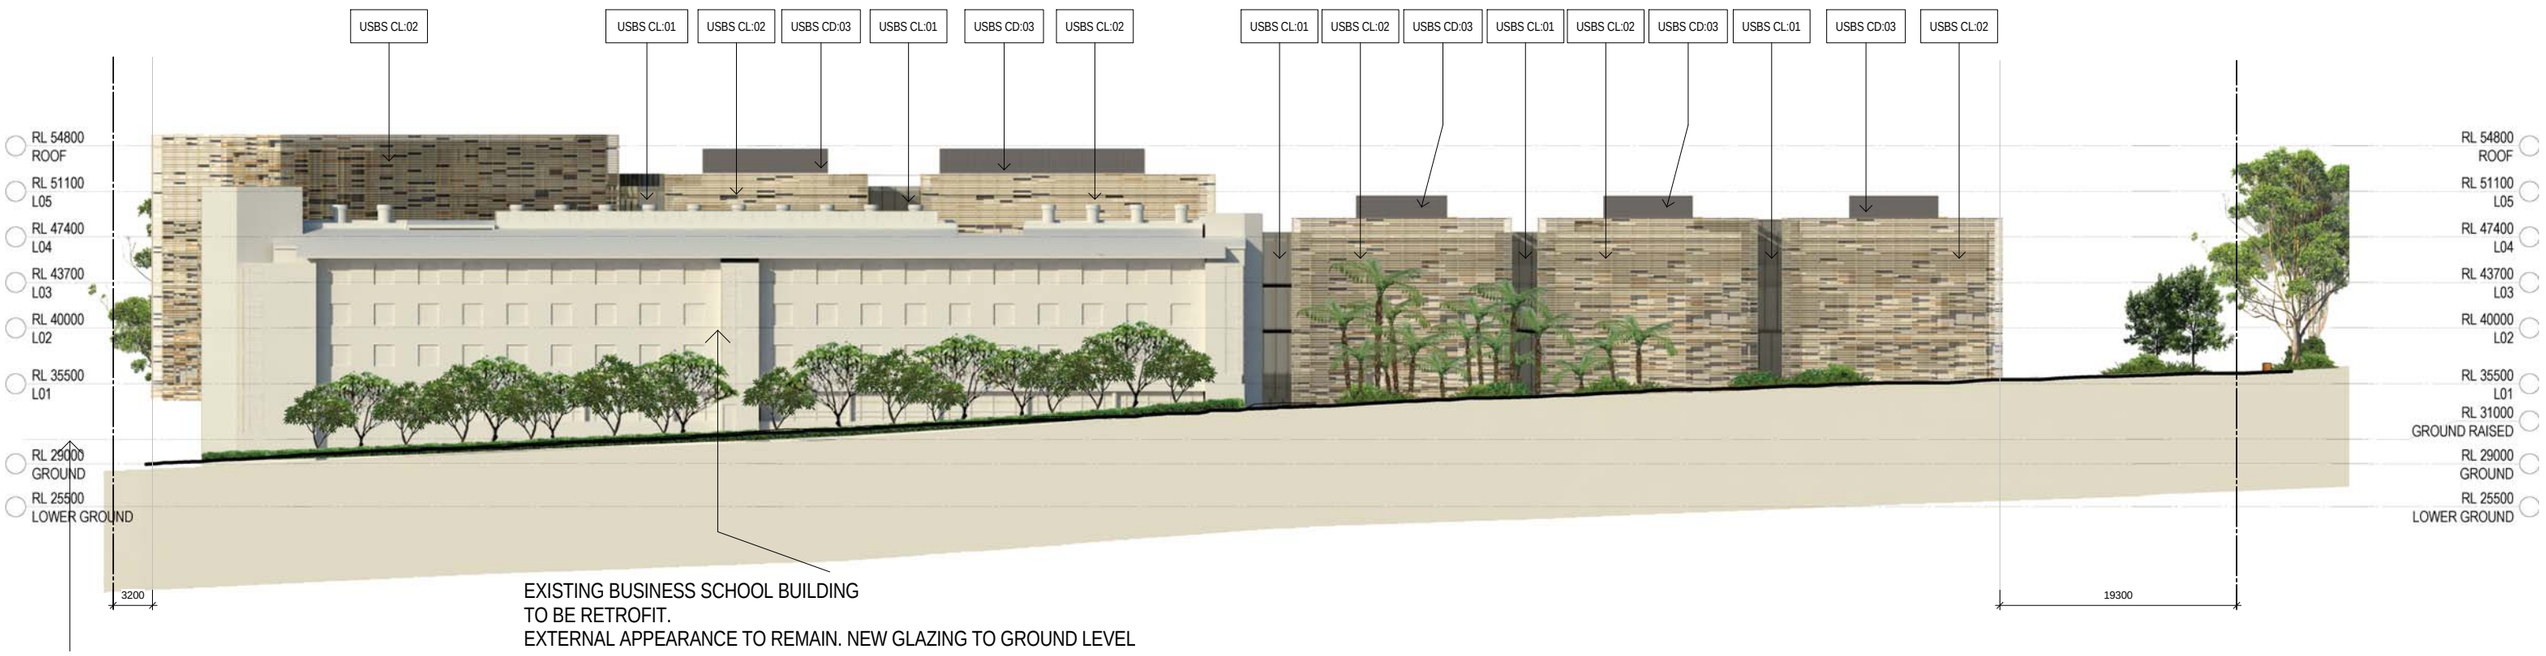

2 RENDERED ELEVATION - NORTH (DARLINGTON LANE)
SCALE 1 : 250

Copyright
WOODS BAGOT

Notes
CONTRACTOR MUST VERIFY ALL DIMENSIONS ON SITE BEFORE COMMENCING WORK OR PREPARING WORKSHOP DRAWINGS. DO NOT SCALE DRAWING.

PREFERRED PROJECT REPORT

10-05-12 11:47:41 AM

Rev	Description	Date	App'd
B	Levels corrected on elevation	08/05/12	GS
A	PART3A PREFERRED PROJECT REPORT	13/04/12	GS

Client
THE UNIVERSITY OF SYDNEY

Project
ABERCROMBIE PRECINCT REDEVELOPMENT
ABERCROMBIE PRECINCT, DARLINGTON, NSW 2008

Drawing title
RENDERED ELEVATIONS - CODRINGTON STREET & DARLINGTON LANE

Checked CS | Approved GS | Scale 1 : 250 @ A1 sheet size
50mm on original

WOODS BAGOT
AUSTRALIA
ASIA
MIDDLE EAST
EUROPE
NORTH AMERICA

Project number 2-20-1874 | Drawing number A3001 | Revision B
Status
PART3A PPR