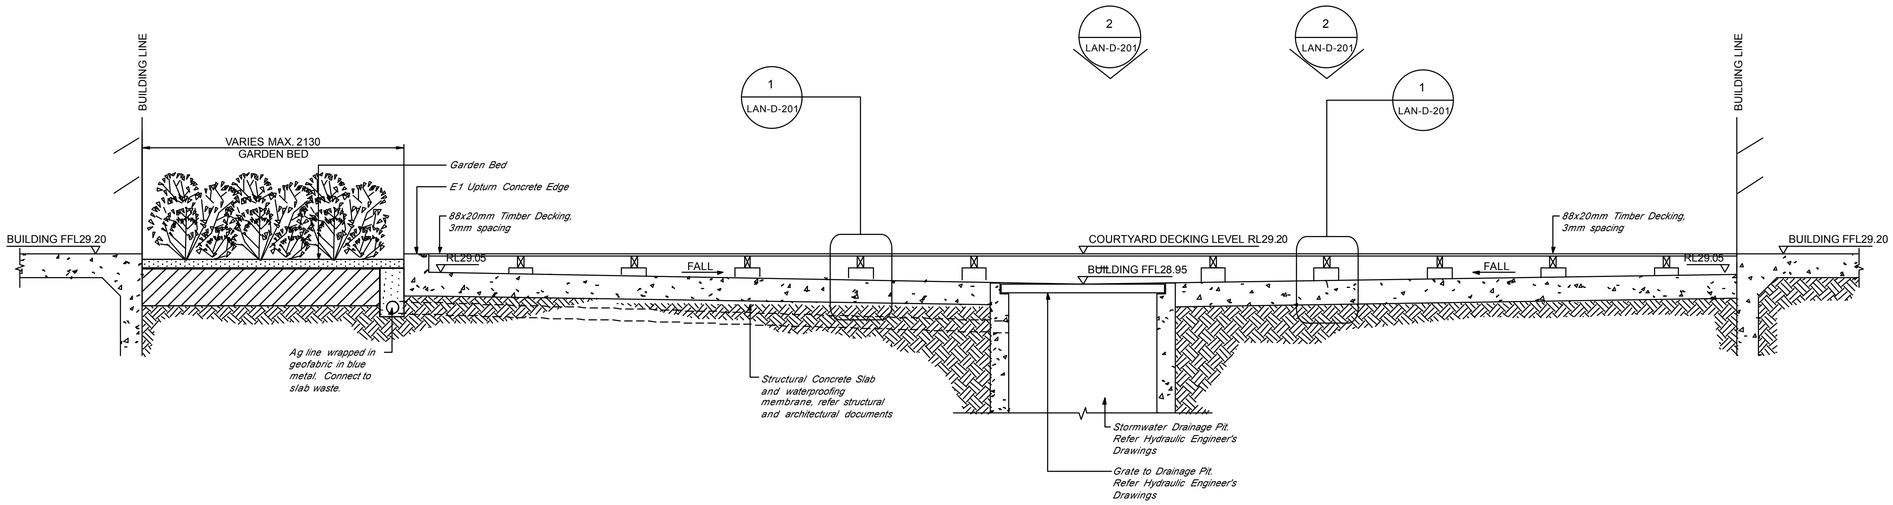

1 SECTION A - COURTYARD 1
1:25

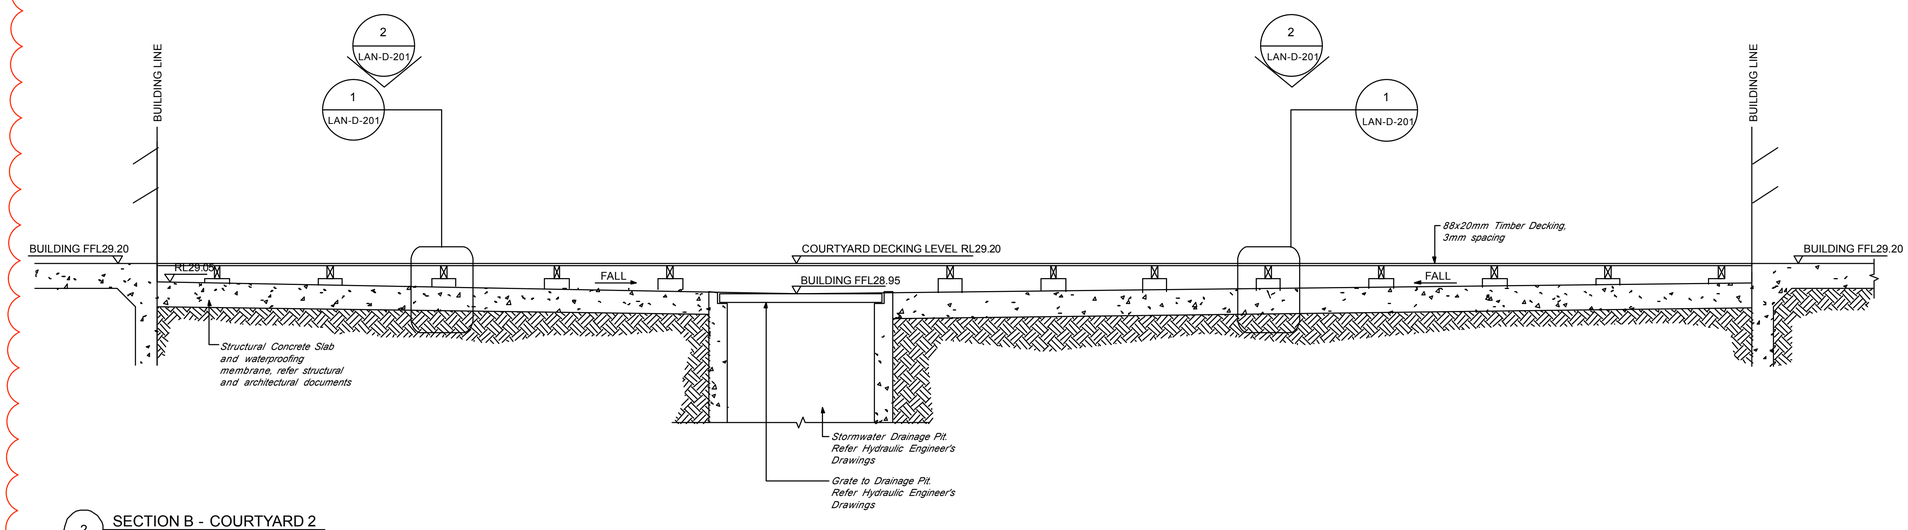

2 SECTION B - COURTYARD 2
1:25

NOT FOR CONSTRUCTION

KEY

Iss.	Amendment	Date	By
A	Construction Certificate	11/03/14	GD
B	Construction Certificate	14/03/14	GD
C	Construction Certificate	30/05/14	GD
D	Construction Certificate	12/06/14	GD
E	Construction Certificate	25/06/14	GD

IMPORTANT NOTES:

Do not scale from drawings.
All discrepancies to be brought to the attention of the Landscape Architect.
Larger scale drawings and written dimensions take preference/All dimensions in mm unless otherwise stated.
All Dimensions and Bulk in metres.
Use figured dimensions only.
Verify all dimensions on site before the commencement of any works.
Contractors shall locate and protect all services prior to construction.
All work shall be carried out in accordance with ASA, BCA and Local Government Regulations.
Structural Details shall be subject to Engineer's Specifications.
Drainage & Water Feature Details shall be subject to Hydraulic Engineer's Specifications.
All work shall be carried out in a professional manner by Qualified Tradesman according to Landscape Drawings and Engineer's Specifications.
No responsibility will be taken by JMV/agreed for any variations in design, construction method, materials specified, and general specifications without permission from the Project Engineer or Landscape Architect.
This Drawing is copyright to JMV/agreed.

CLIENT	SHEET	CHECKED
University of Sydney	4 of 6	LB
SCALE	DRAWN	ISSUE
1:25 @ A1	GD	CC

DWG. TITLE
TYPICAL LANDSCAPE SECTIONS
PROJECT
UNIVERSITY OF SYDNEY
STUDENT HOUSING Abercrombie Street Darlington NSW 2008

John Holland

360
Level 5 Ballarat House
68-72 Wentworth Av.
Surry Hills NSW 2010
P 612 9212 2204
F 612 9212 2256
E 360@360.net.au
ABN 20 418 301 319

LAN-D-200