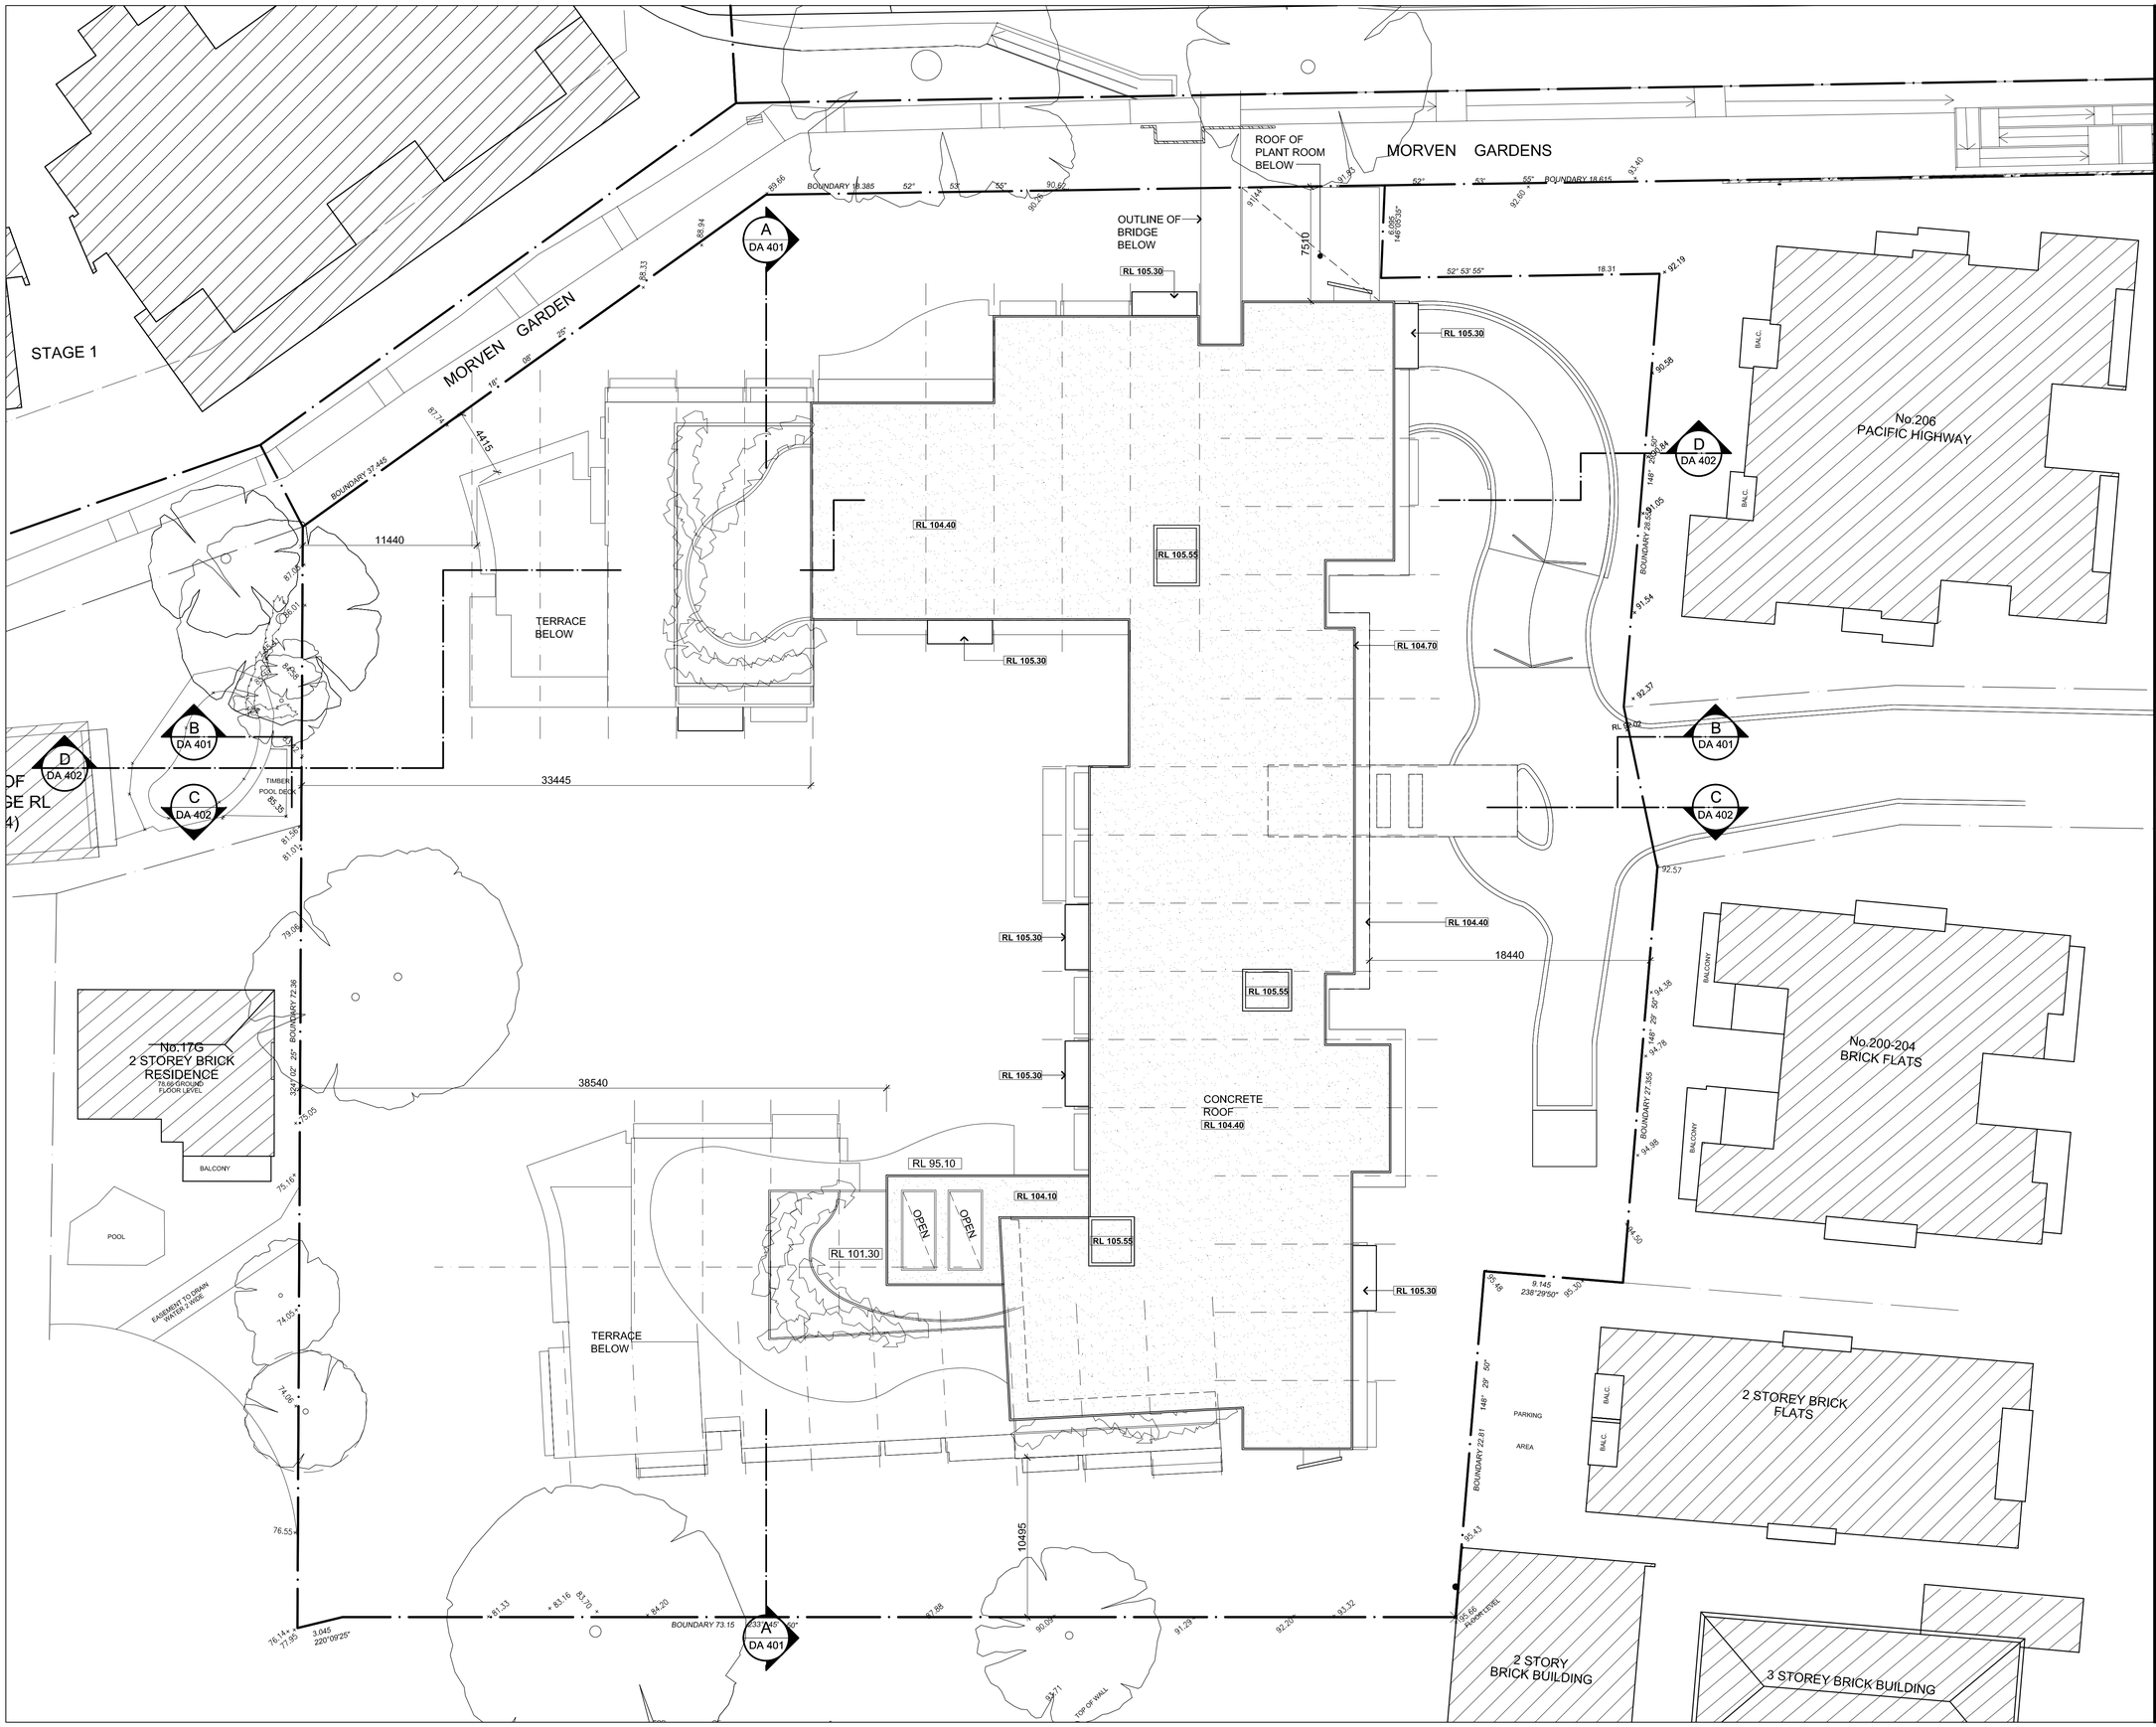

IMPORTANT NOTES:

Do not scale from drawings
All dimensions to be checked on site before commencement of work
All discrepancies to be brought to the attention of the Architect
Larger scale drawings and written dimensions take preference
This drawing is copyright and the property of the author, and must not be retained, copied or used without the express authority of MARCHESE + PARTNERS ARCHITECTS PTY. LTD.

ISSUE	DATE	AMENDMENT	BY
I	03.09	P.P.R	KH
H	10.10.08	HOSPITAL REVISIONS	KH

marchese + partners international

level 7, 107 mount street
north sydney nsw 2060
ph: (02) 9922 4375
fax: (02) 9929 5786
email: info@marchesepartners.com.au
web: www.marchesepartners.com.au
ACN 067 427 687

CLIENT

WATERBROOK CARE GREENWICH

PROJECT

PROPOSED PRIVATE HOSPITAL

1-8 NIELD AVE, GREENWICH

DRAWING TITLE

FLOOR PLAN - RL 104.00

SCALE	DATE	DRAWN	CHECKED
1:200	DEC '06	KH,CT	RS
JOB No. 05070	DRAWING No. DA-2.08		ISSUE I