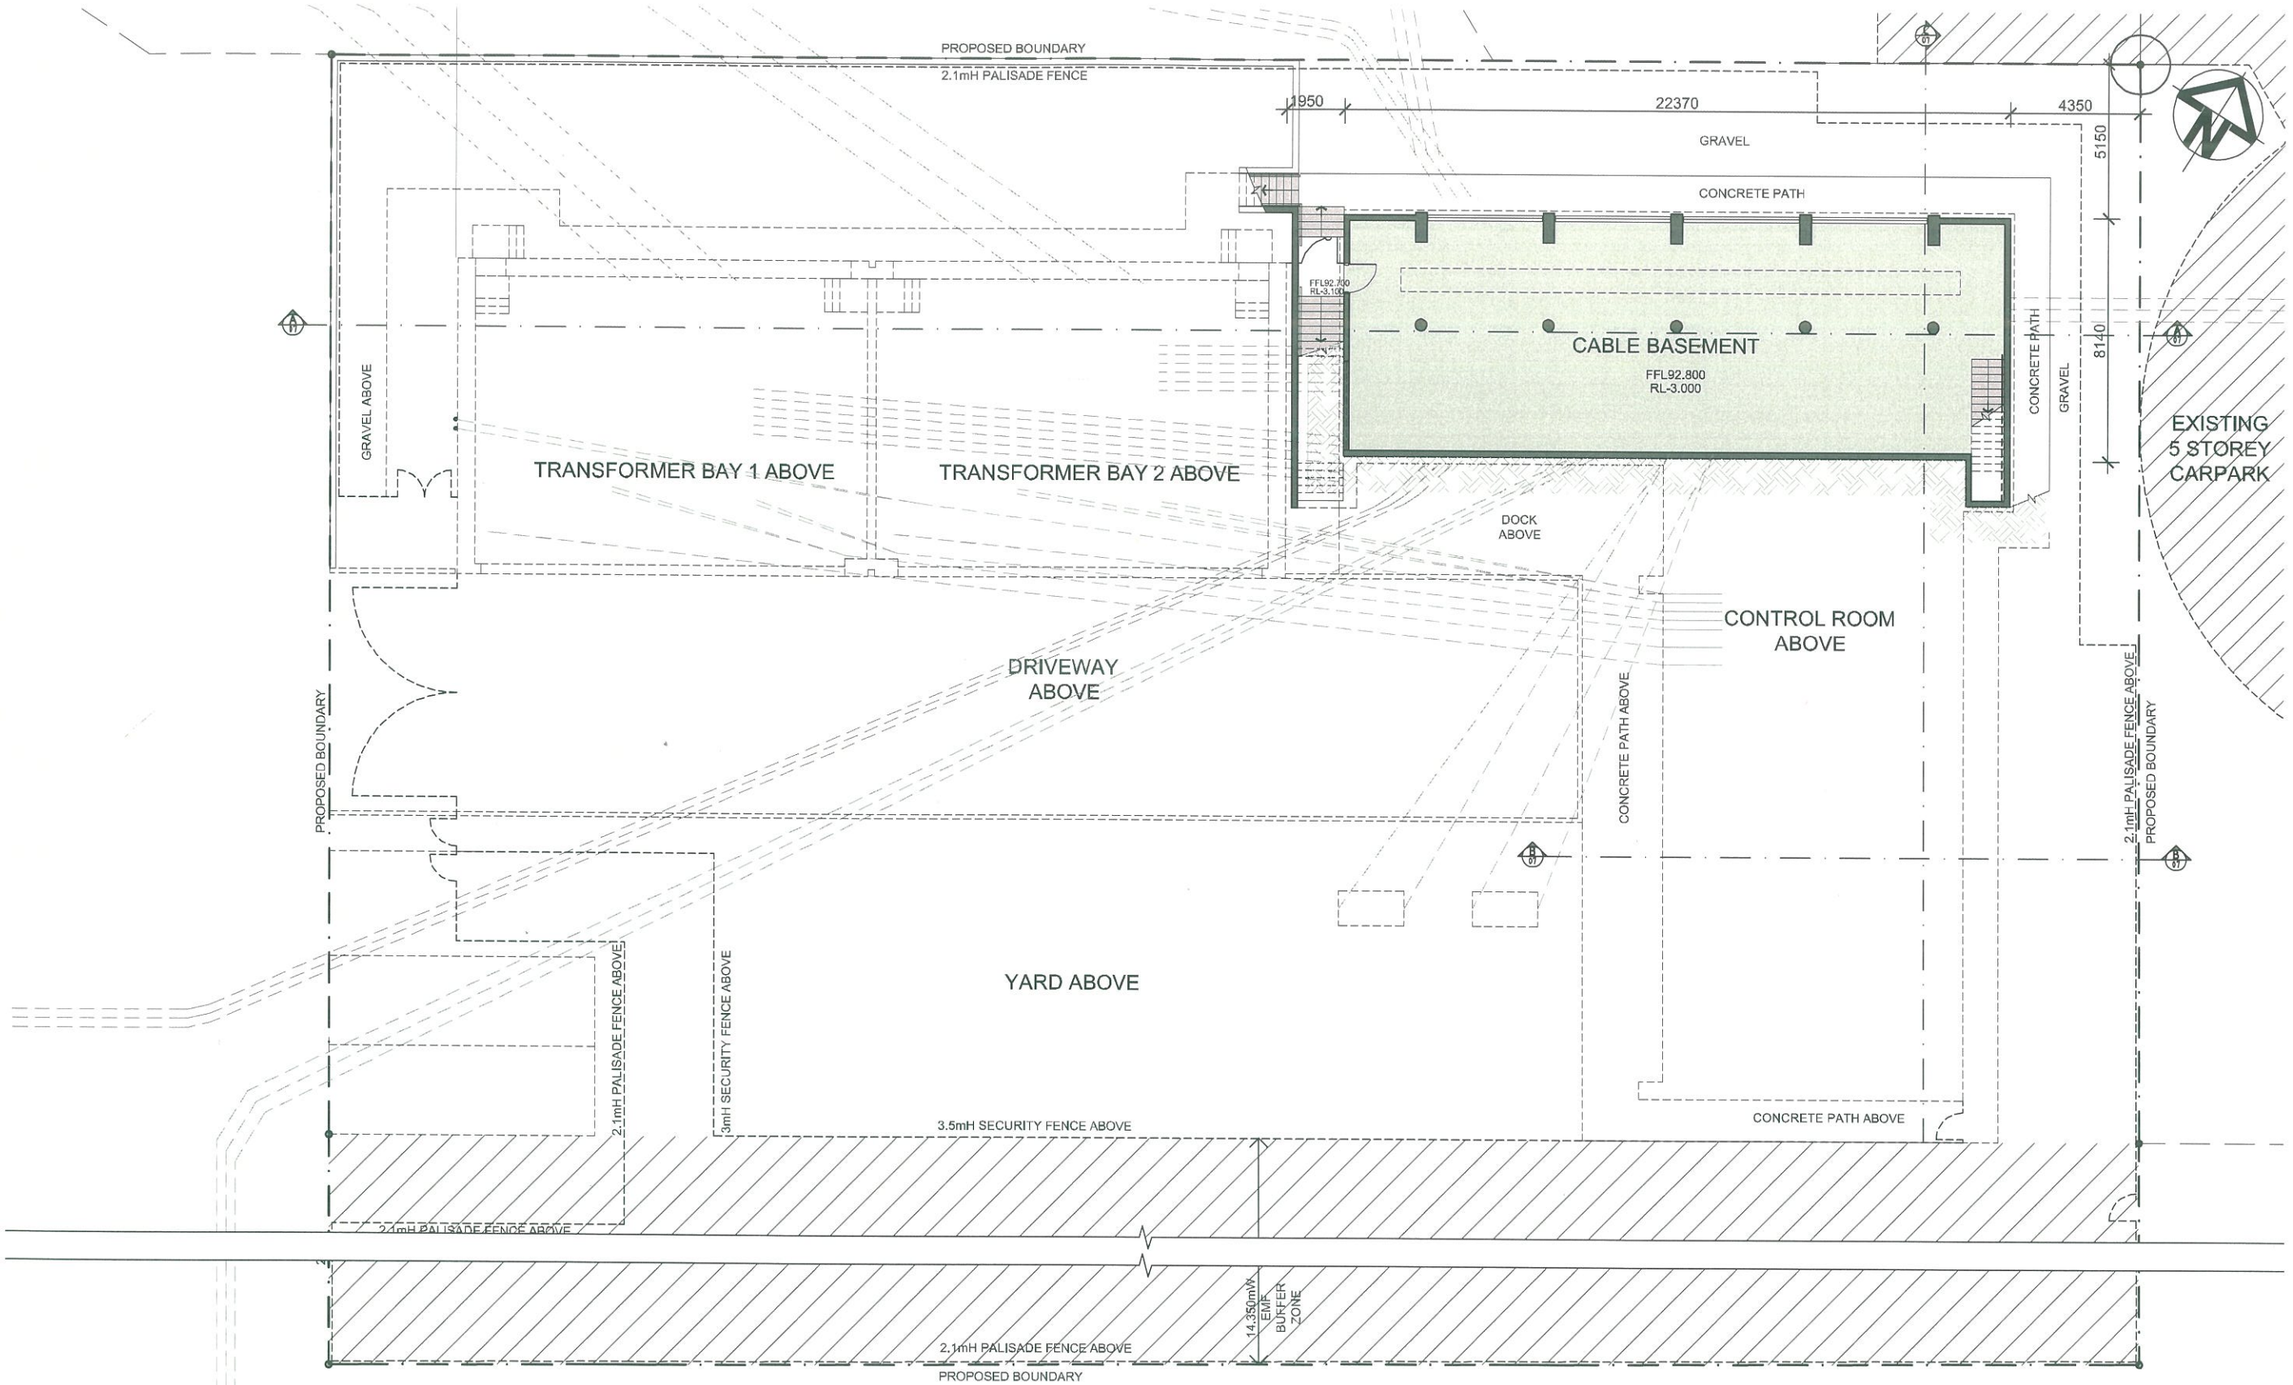


| Rev | Amendments | |
|---|---|---|
| A | CHANGE EMF EXCLUSION AREA TO BUFFER ZONE | 18-07-08 |
| B | ISSUED FOR REVISED DA, SOUTHERN BOUNDARY AMENDED. | 02-12-08 |

**Architect**

Brewster Murray

Brewster Murray

Architects Interiors and Urban Designers
99 York Street, Sydney NSW 2000 Australia
T+612 9299 0988 F+612 9299 0708

**Client**

EnergyAustralia®

DESIGN SERVICES
24 CAMPBELL ST HAYMARKET, NSW 2000
TEL: 9272 3865 FAX: 9272 6267

**Project**

ROYAL NORTH SHORE HOSPITAL
132/11kV ZONE SUBSTATION
RESERVE RD.
GORE HILL, NSW

**Drawing**

SKETCH DESIGN
BASEMENT FLOOR PLAN

| Scale | Date | Project No. | Drawing No. |
|---|---|---|---|
| 1:200 | JUN 2008 | 08:5001 | DA04 Issue B |

Verify all dimensions before commencing work. Use figured dimensions. Do not scale off drawing. This design is copyright and may not be reproduced without the written permission of the architect. 2008 ©

K:\2008 Data\08 - 5001 - EA - RNS Hospital 25\Drawings\02 DA\DA04-BF PLAN.dwg
Dec 02, 2008 - 1:28pm