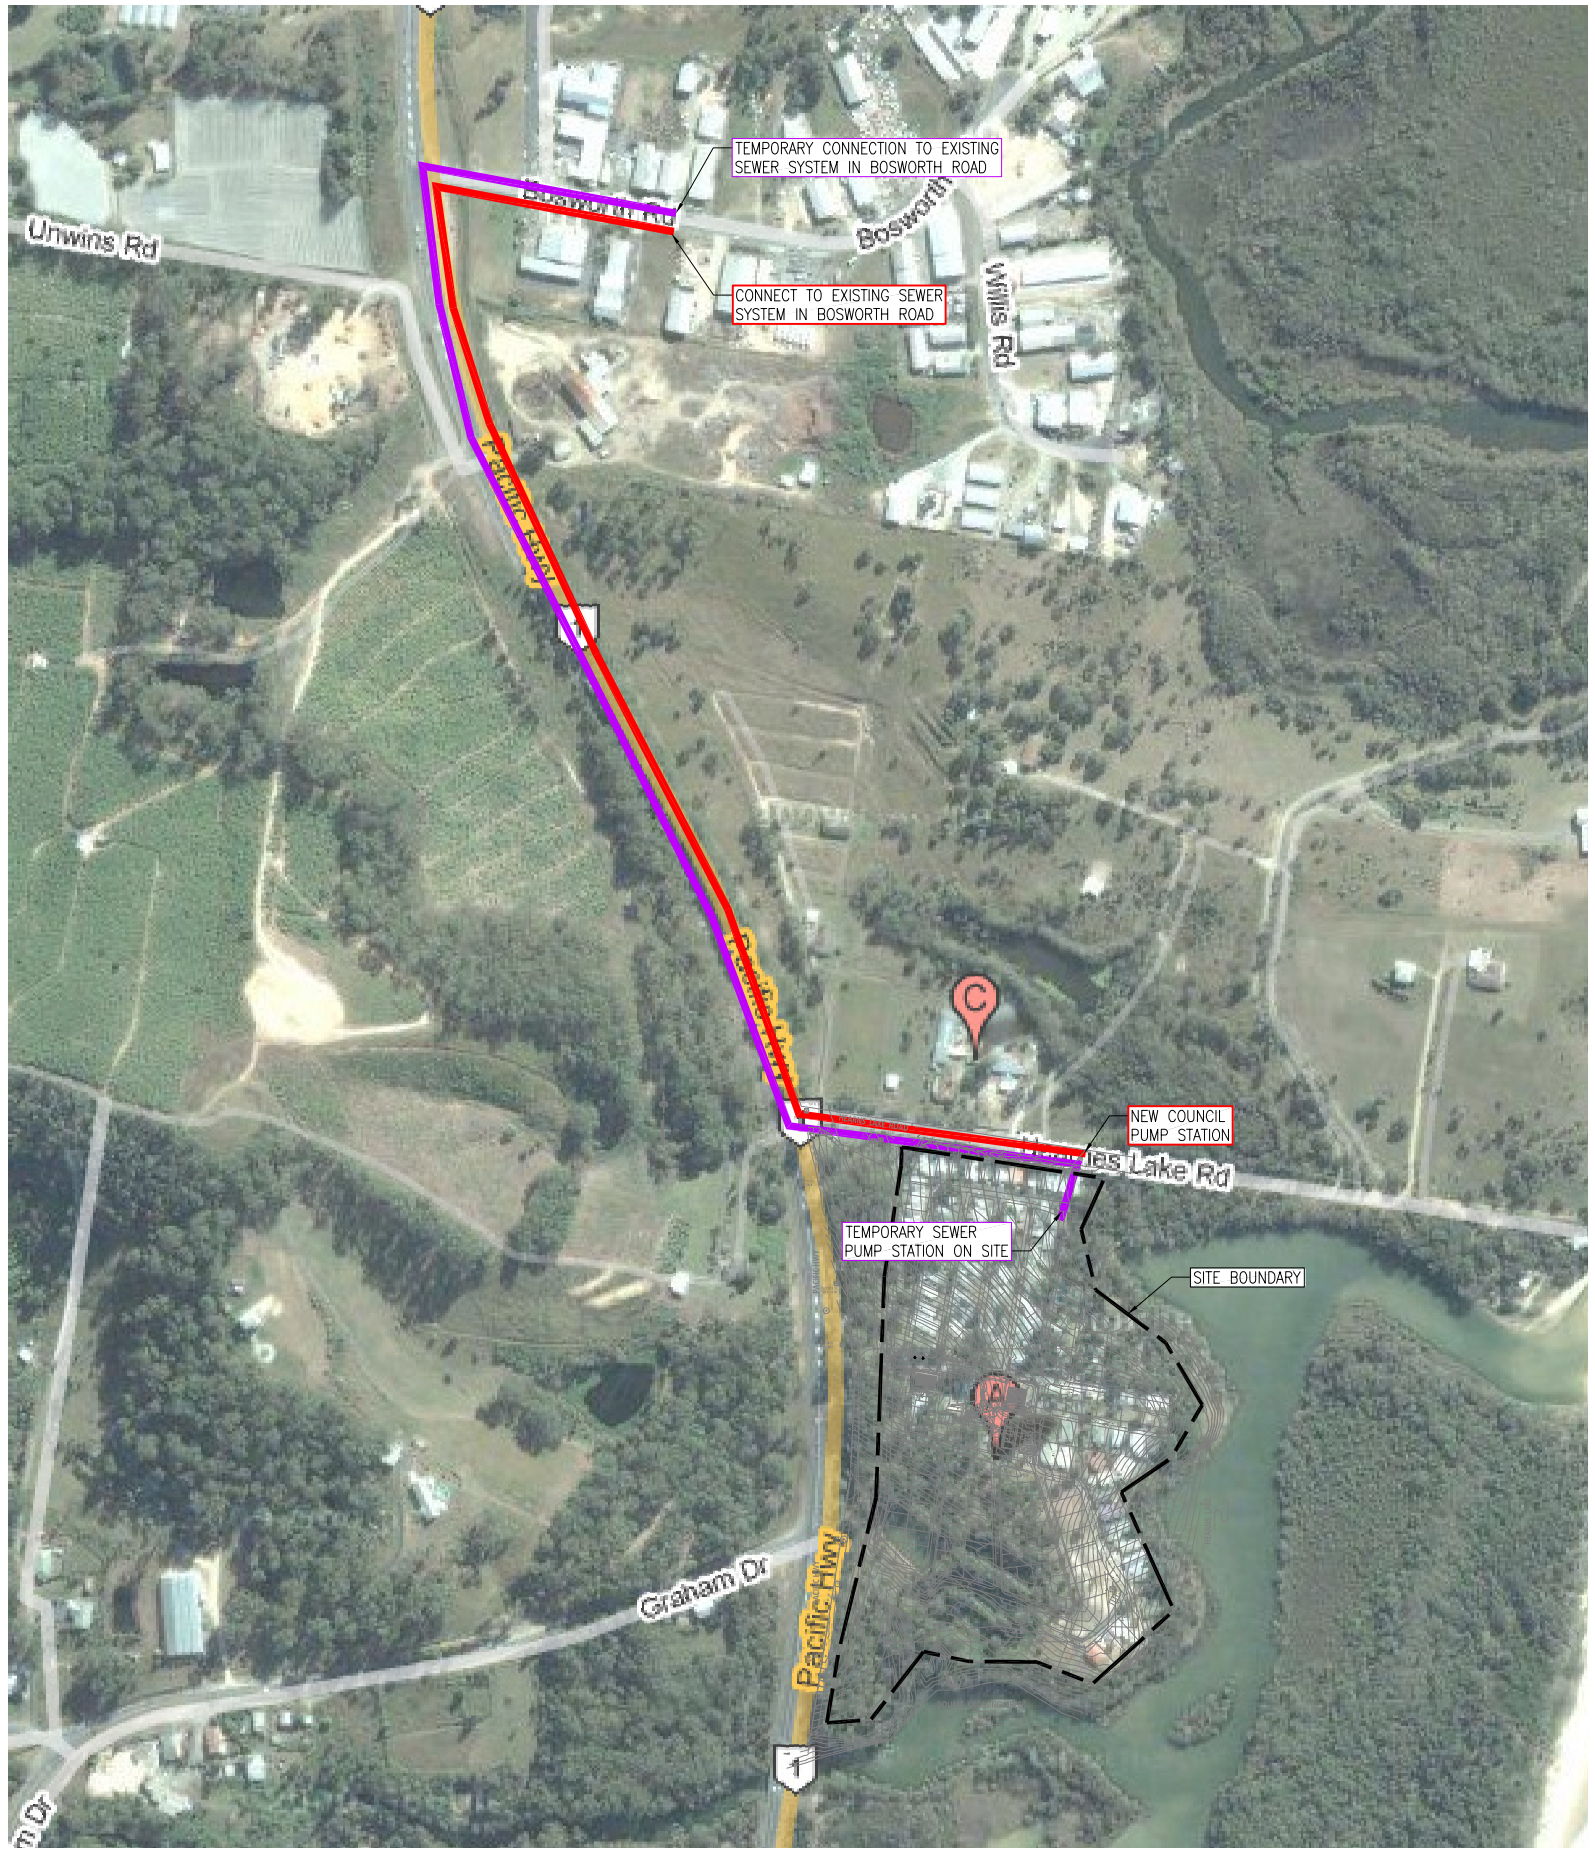

LEGEND

DENOTES PROPOSED 'STRATEGY A'

DENOTES PROPOSED 'STRATEGY B'

APPROVAL

DRAWN: B BROWN DESIGNED: P BURL JOB MANAGER: A BROWN VERIFIER: A BROWN

ISSUE	AMENDMENT	VERIFIED	APPROVED	DATE
A	ISSUED FOR APPROVAL	AB	PB	06.10.09

CLIENT
URBAN GROUP

DRAWING NOT TO BE USED FOR CONSTRUCTION UNLESS VERIFICATION SIGNATURE HAS BEEN ADDED

THE COPYRIGHT OF THIS DRAWING REMAINS WITH NORTHROP CONSULTING ENGINEERS PTY LTD.

ALL DIMENSIONS TO BE VERIFIED ON SITE BEFORE MAKING ANY SHOP DRAWINGS OR COMMENCING ANY WORK.

PLANS 1:3000 0 30 60 90 120 150m

NORTHROP
Bringing people, ideas & engineering together
Newcastle
323 Charlestown Road, Charlestown, NSW 2290
Ph (02) 4943 1777 Fax (02) 4943 1577
P.O. Box 180 Charlestown, NSW 2290
Email newcastle@northrop.com.au ABN 81 094 433 100

PROJECT
THE PINES
PACIFIC HIGHWAY
WOOLGOOLGA, NSW

DRAWING TITLE
CONCEPT SEWER PLAN
SHEET 1 OF 3

JOB NUMBER **NL080035**
DRAWING NUMBER **C03DA** ISSUE **A**
DRAWING SHEET SIZE = A1