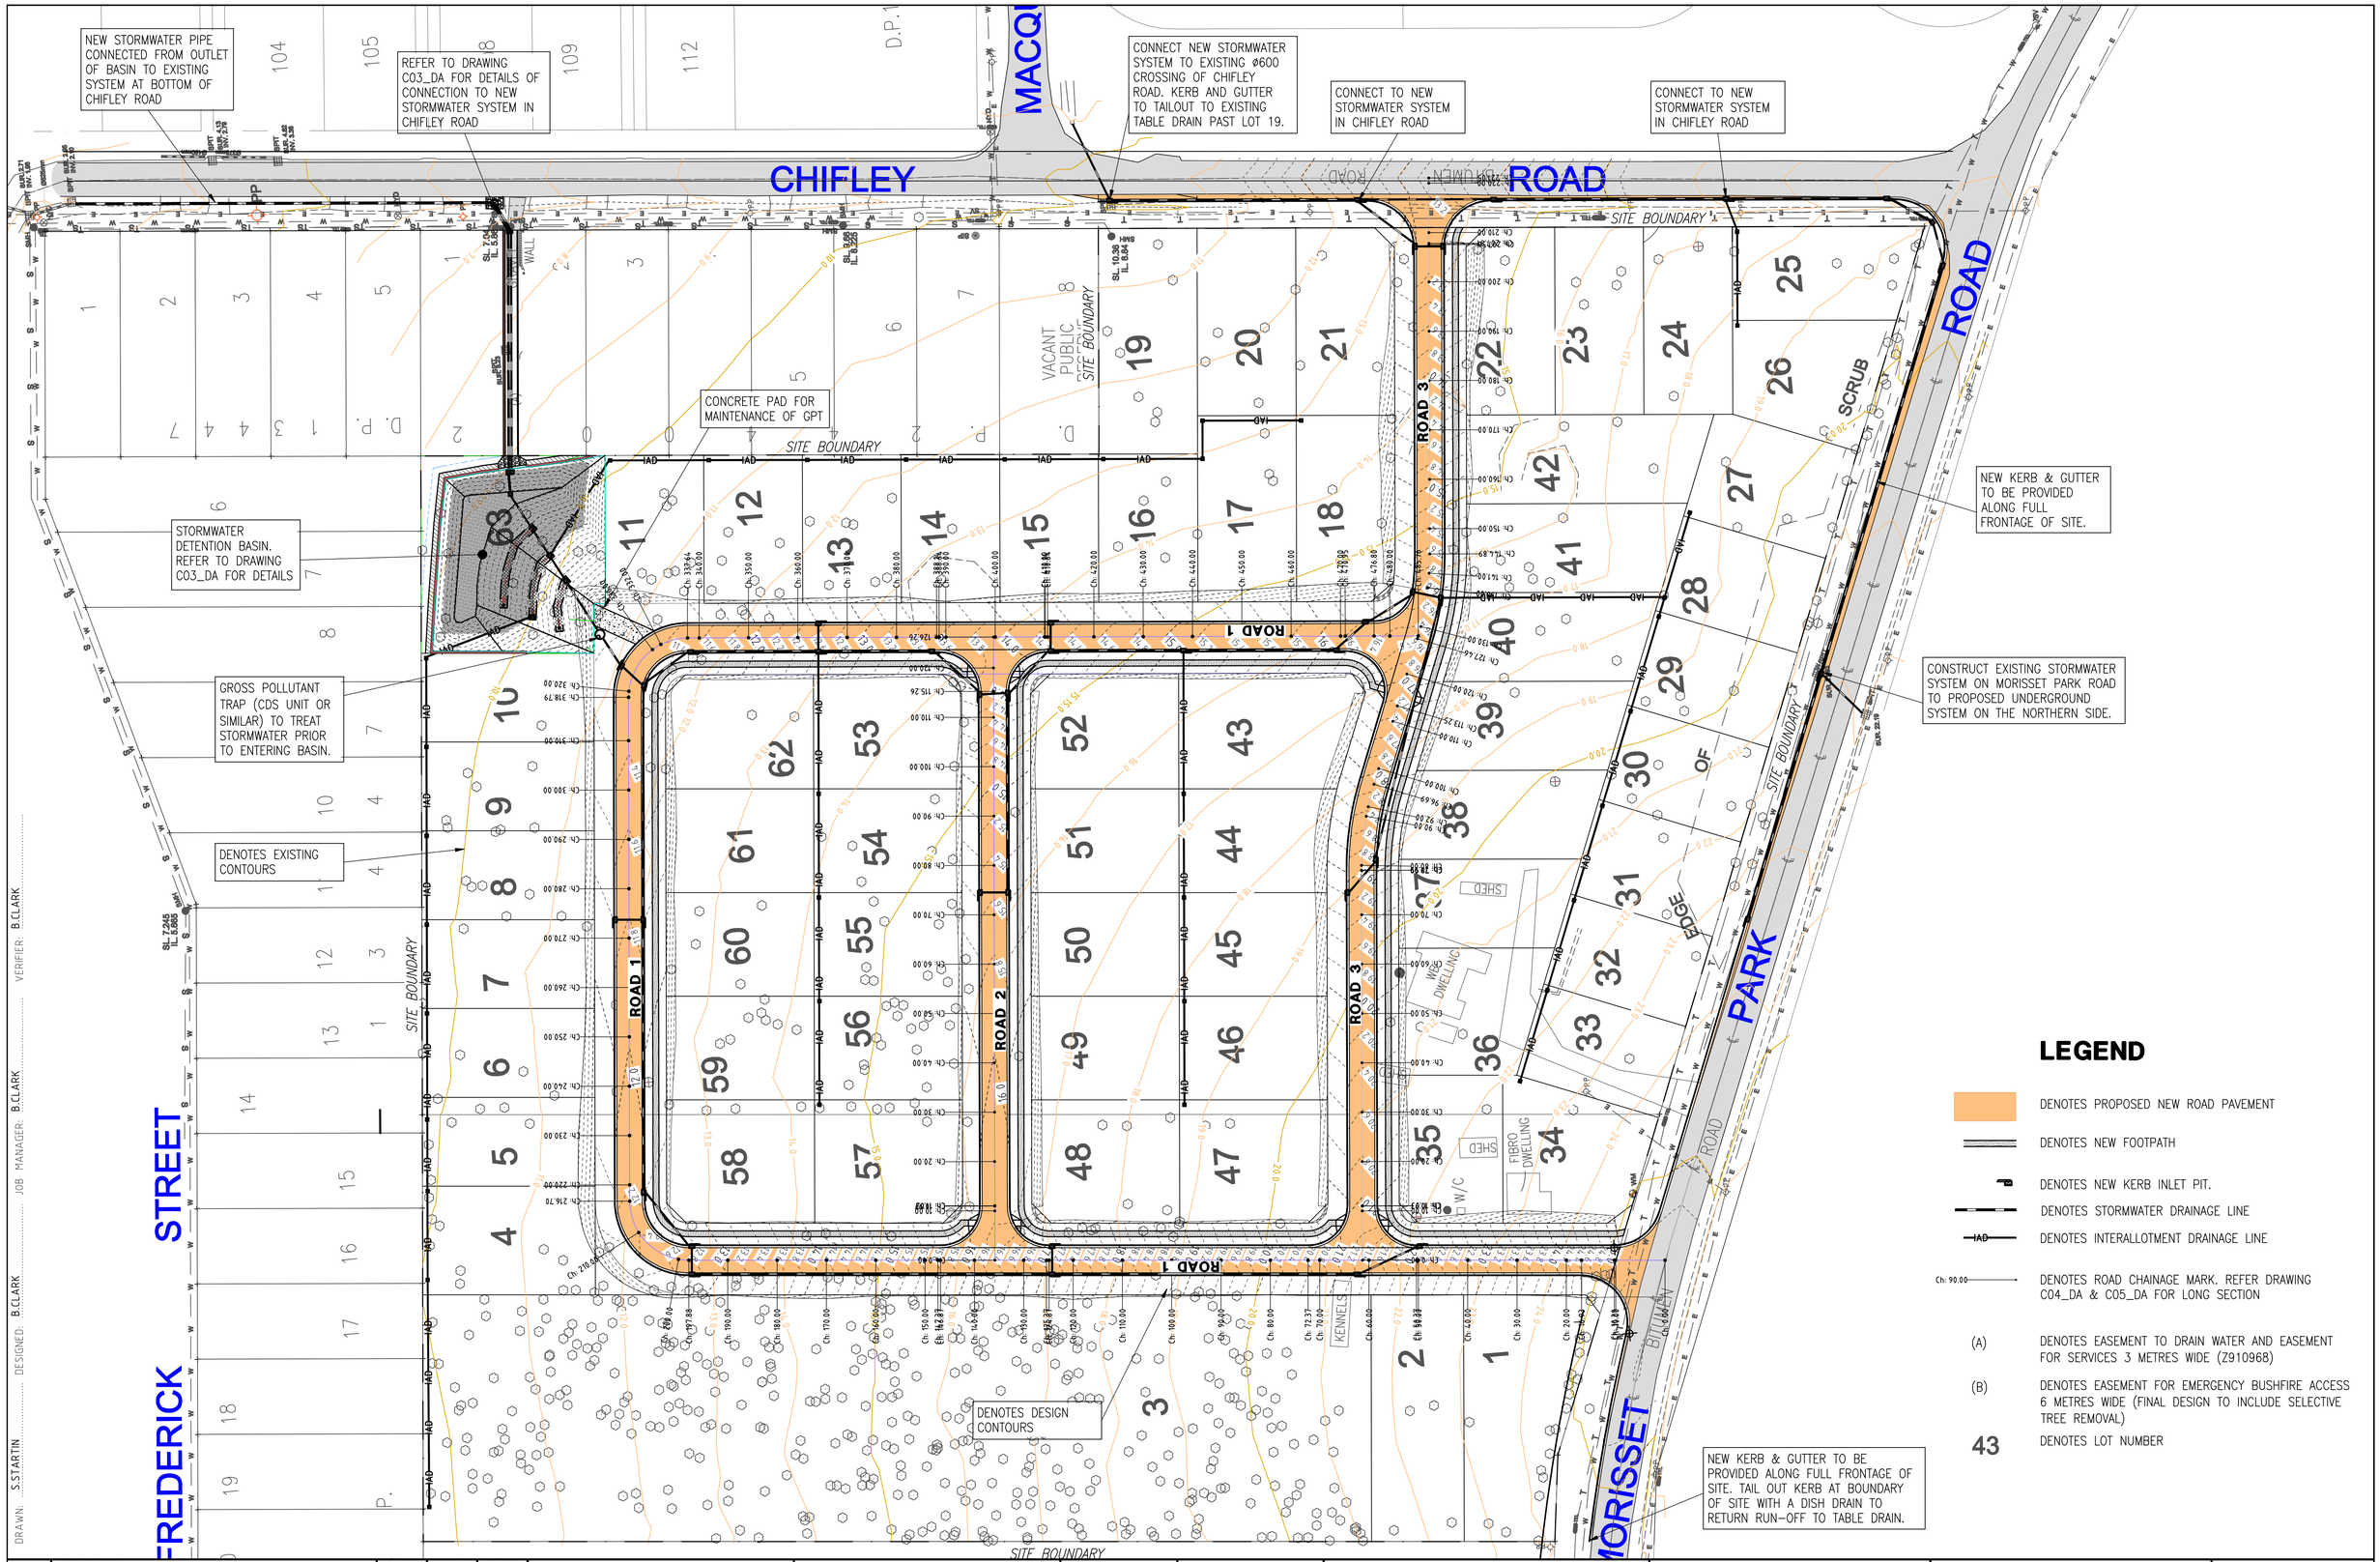

DRAWN: S.STARTIN DESIGNED: B.CLARK JOB MANAGER: B.CLARK VERIFIER: B.CLARK

ISSUE	AMENDMENT	VERIFIED	APPROVED	DATE
1	PRELIMINARY			01.04.08
A	ISSUED FOR DA	AB	BC	30.04.08
B	LOT LAYOUT AMENDED	AB	BC	20.11.08
C	POND AMENDED	AB	BC	24.04.09
D	AMENDED	AB	BC	07.07.09

CLIENT
MR CEDRIC WRIGHT

DRAWING NOT TO BE USED FOR CONSTRUCTION UNLESS VERIFICATION SIGNATURE HAS BEEN ADDED

THE COPYRIGHT OF THIS DRAWING REMAINS WITH NORTHROP CONSULTING ENGINEERS PTY LTD.

SURVEYOR
de Witt Consulting
planning ■ surveying ■ project management
5/ 49 Ridley Street Charlestown NSW 2290 | PO Box 650 Charlestown NSW 2290
T 02 4942 2441 F 02 4942 2501 E admin@dewittconsulting.com.au
ABN 89 104 067 499

PLANS 1:600 0 6 12 18 24 30m

ALL DIMENSIONS TO BE VERIFIED ON SITE BEFORE MAKING ANY SHOP DRAWINGS OR COMMENCING ANY WORK.

NORTHROP
Bringing people, ideas & engineering together
Newcastle
358 Charlestown Road, Charlestown, NSW 2290
Ph (02) 4943 1777 Fax (02) 4943 1977
P.O. Box 199 Charlestown, NSW 2290
Email newcastle@northrop.com.au ABN 81 094 433 100

PROJECT
PROPOSED SUBDIVISION
LOT 9 D.P.244002 AND LOT 358 D.P.755242
MORISSET PARK ROAD
MORISSET PARK

DRAWING TITLE
CONCEPT STORMWATER MANAGEMENT PLAN

JOB NUMBER **NL070295**
DRAWING NUMBER **C02 DA** ISSUE **D**
DRAWING SHEET SIZE = A1