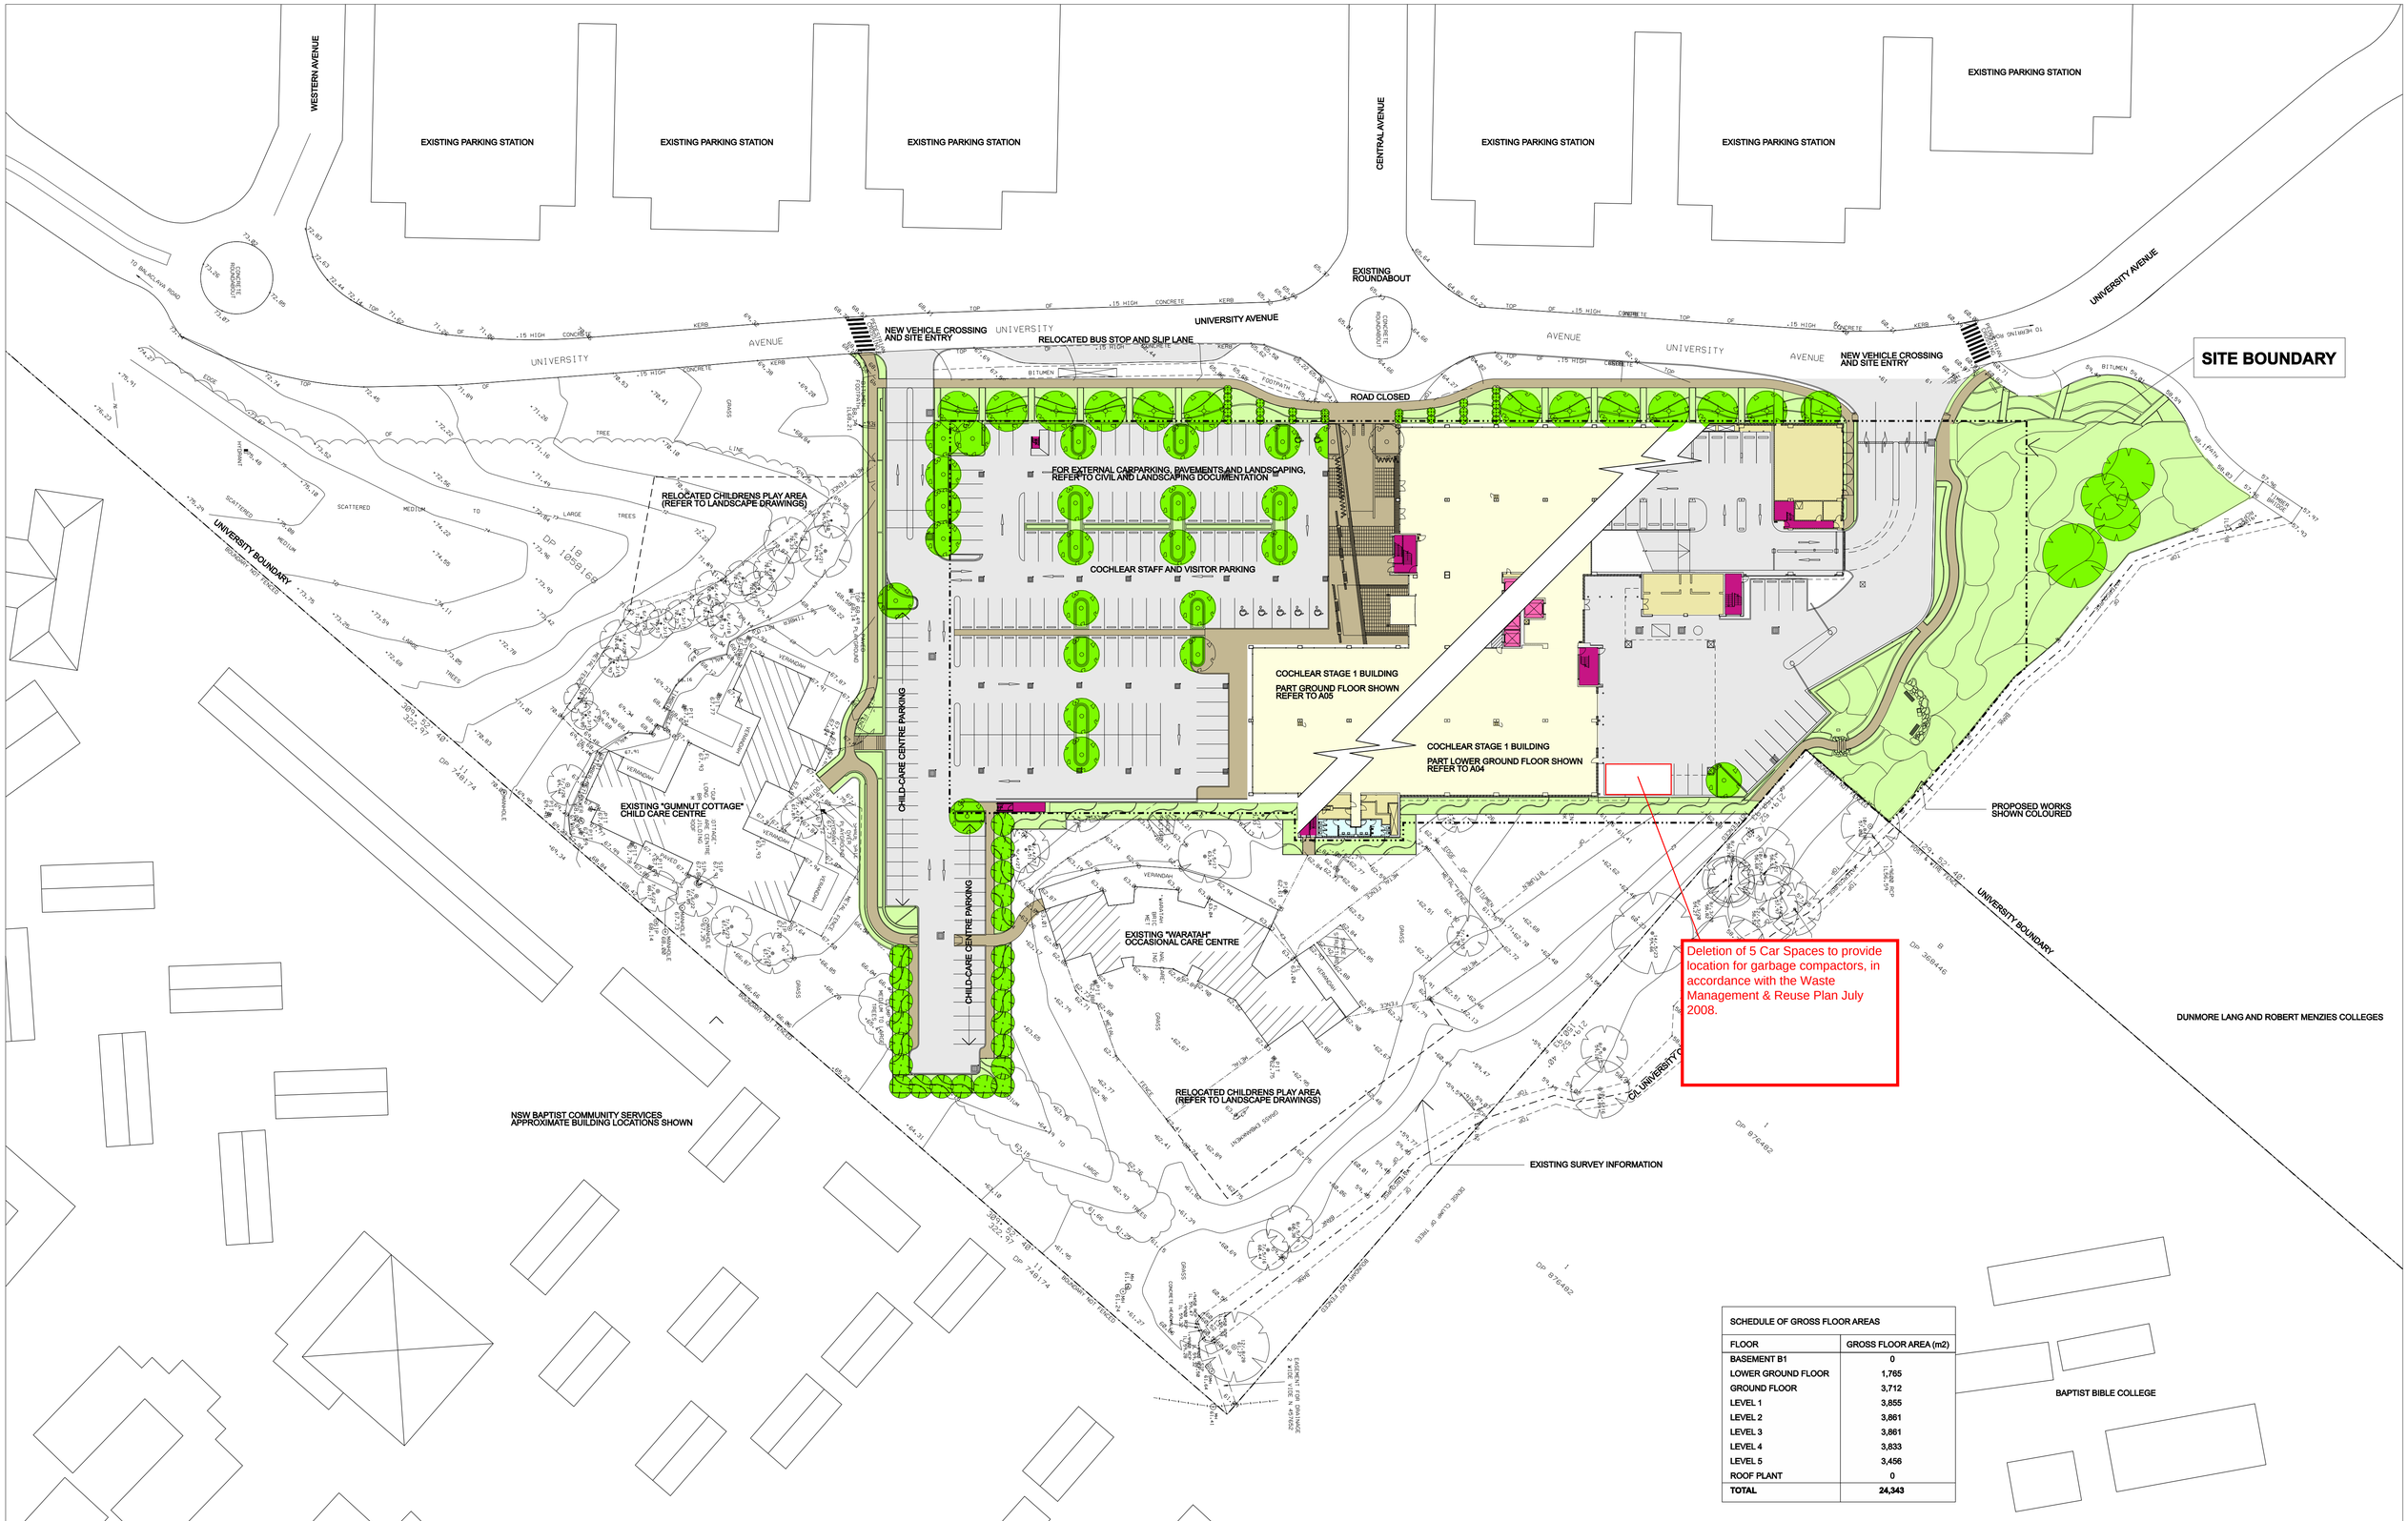

SCHEDULE OF GROSS FLOOR AREAS

FLOOR	GROSS FLOOR AREA (m2)
BASEMENT B1	0
LOWER GROUND FLOOR	1,765
GROUND FLOOR	3,712
LEVEL 1	3,855
LEVEL 2	3,861
LEVEL 3	3,861
LEVEL 4	3,833
LEVEL 5	3,456
ROOF PLANT	0
TOTAL	**24,343**

Land Surveyors
LOCKLEY LAND TITLE SOLUTIONS
19 Massey Street GLADESVILLE NSW 2111
P 9879 6077

BCA
McKENZIE GROUP
Level 6, 189 Kent Street SYDNEY NSW 2000
P 8298 6800 F 8298 6899 E eballey@mckenzie-group.com.au

Mechanical, Electrical, Lighting, Security, Lifts, Audio Communications, Hydraulic, Fire Services and Facades
HYDER
Level 5, 141 Walker Street, NORTH SYDNEY NSW 2060
P 8907 9000 F 8907 9001 E garry.wall@hyderconsulting.com

Planners
JBA
Level 7, 77 Berry Street NORTH SYDNEY NSW 2060
P 9956 6962 F N/A E oklein@jbaplanning.com.au

Client
COCHLEAR
14 Mars Road LANE COVE NSW 2066
P 9428 6555 F 9428 6274 E

Traffic
CARDNO EPPEL OLSEN
Level 3, 910 Pacific Highway, GORDON, NSW 2072
P 8498 7700 F 8498 3902 E anissa.levy@cardno.com.au

Fire Engineering
RAWFIRE
Level 7, 191 Clarence Street SYDNEY NSW 2000
P 9299 6605 E

Civil Engineering
COSTIN ROE
Suite 310, 55 Harrington Street SYDNEY NSW 2000
P 9251 7699 F 9241 3731 E grant@costinroe.com.au

Interior Design
GEYER
Level 7, 24 York Street SYDNEY NSW 2000
P 9248 3222 F 9248 3288 E laznavoorian@geyer.com.au

Project Managers
CRI
Level 2, 76 Berry Street NORTH SYDNEY NSW 2060
P 9954 8888 F 9929 3388 E andrewh@cri.com.au

Programmers
BLUE VISIONS
Level 14, 99 Mount Street NORTH SYDNEY NSW 2060
P 8908 9888 F 9460 2088 E adelk@bluevisions.com.au

Acoustics
HEGGIES
2 Lincolne Street, LANE COVE NSW 2066
P 9427 8100 F 9427 8200 E matthew.verth@heggies.com.au

Landscape Architecture and Ecological Assessment
DEM
Level 8, 15 Help Street CHATSWOOD NSW 2067
P 8966 6000 F 8966 6111 E clare.mclay@dem.com.au

Structural Engineering
PAUL DAVIS RAJALINGAM
Suite 401, 55 Chandos Street ST LEONARDS NSW 2065
P 9004 5855 F 9004 5858 E paul@pdrsmartstructures.com.au

Quantity Surveyor
RIDER LEVETT BUCKNALL
41 McLaren St NORTH SYDNEY NSW 2060
P 9922 2277 F 9957 4197 E ray.berger@au.rlb.com

DATE	ISS	AMENDMENTS	CHK'D	APPRV'D
18.04.08	01	PRELIMINARY PLANNING APPLICATION	DB	
05.05.08	02	CONSULTANT ISSUE	DB	
13.06.08	A	PLANNING APPLICATION	DB	
01.07.08	B	PLANNING APPLICATION AMENDED	DB	

DATE	ISS	AMENDMENTS	CHK'D	APPRV'D

This drawing + design is subject to copyright to Toland Williams Pty Ltd and may not be reproduced without prior written consent.
Do not scale this drawing, use figured dimensions only. All dimensions to be verified on-site. Notify Toland Williams Pty Ltd of discrepancies in the drawings and seek further instructions.

COCHLEAR GLOBAL HEADQUARTERS STAGE 1 AT MACQUARIE PARK

ARCHITECTURE
toland williams

Toland Williams Architects
101 Sussex St Sydney 2000 Australia
E toland@toland.com.au
Registered Architect, Robert Toland (3377)

T 612 9290 1944
F 612 9290 3291

DRAWING TITLE
SITE PLAN

PROJECT NO.	DWG. NO.	ISSUE NO.
2006.16	A02	B
DATE	SCALE	
13.06.2008	1:500 @ A1	

0 5 10 15 20 25m

TRUE NORTH
PROJECT NORTH