**NOTES:**

1. SURVEY IS BASED ON M.G.A. (MAP GRID OF AUSTRALIA) CO-ORDINATES.
2. ORIGIN OF CO-ORDINATES: SSM 103602
   E. 384791.108
   N. 6356244.843
3. SURVEY IS ON AUSTRALIAN HEIGHT DATUM (A.H.D.)
4. ORIGIN OF LEVELS SSM 103602 RL 2.082 A.H.D.
5. LEVELS ON KERB ARE ON TOP AND ON THE FRONT FACE
6. SERVICES HAVE BEEN LOCATED BY SURFACE FITTINGS
7. SERVICES HAVE BEEN SURVEYED AT THE SURFACE ONLY AND PLOTTED FROM SERVICES AUTHORITY PLANS
8. NO CONTOURS HAVE BEEN SHOWN ON THIS DRAWING

**LEGEND:**

| | |
|---|---|
| GM | Gas Marker |
| HYD | Hydrant |
| LP | Light Pole |
| SGN | Sign |
| SMH | Sewer Maintenance Hole |
| TPT | Telstra Pit |
| TM | Ticket Machine |
| KIP | Kerb Inlet Pit |
| SIP | Surface Inlet Pit |
| EPI | Electrical Pillar |
| INV INAC | Invert Not Accessible |




REVISIONS

| No | Revision | Drawn | Date | No | Revision | Drawn | Date |
|---|---|---|---|---|---|---|---|
| | | | | | | | |


COPYRIGHT NOTICE
THIS DOCUMENT REMAINS THE PROPERTY OF MONTEATH & POWYS PTY LTD. ©

CONDITIONS OF USE
THIS DOCUMENT MAY ONLY BE USED BY THE CLIENT FOR THE PURPOSE FOR WHICH IT WAS COMMISSIONED. USE OF THE DOCUMENT FOR ANY OTHER PURPOSE IS NOT PERMITTED UNLESS PRIOR WRITTEN APPROVAL HAS BEEN OBTAINED FROM MONTEATH & POWYS PTY LTD.

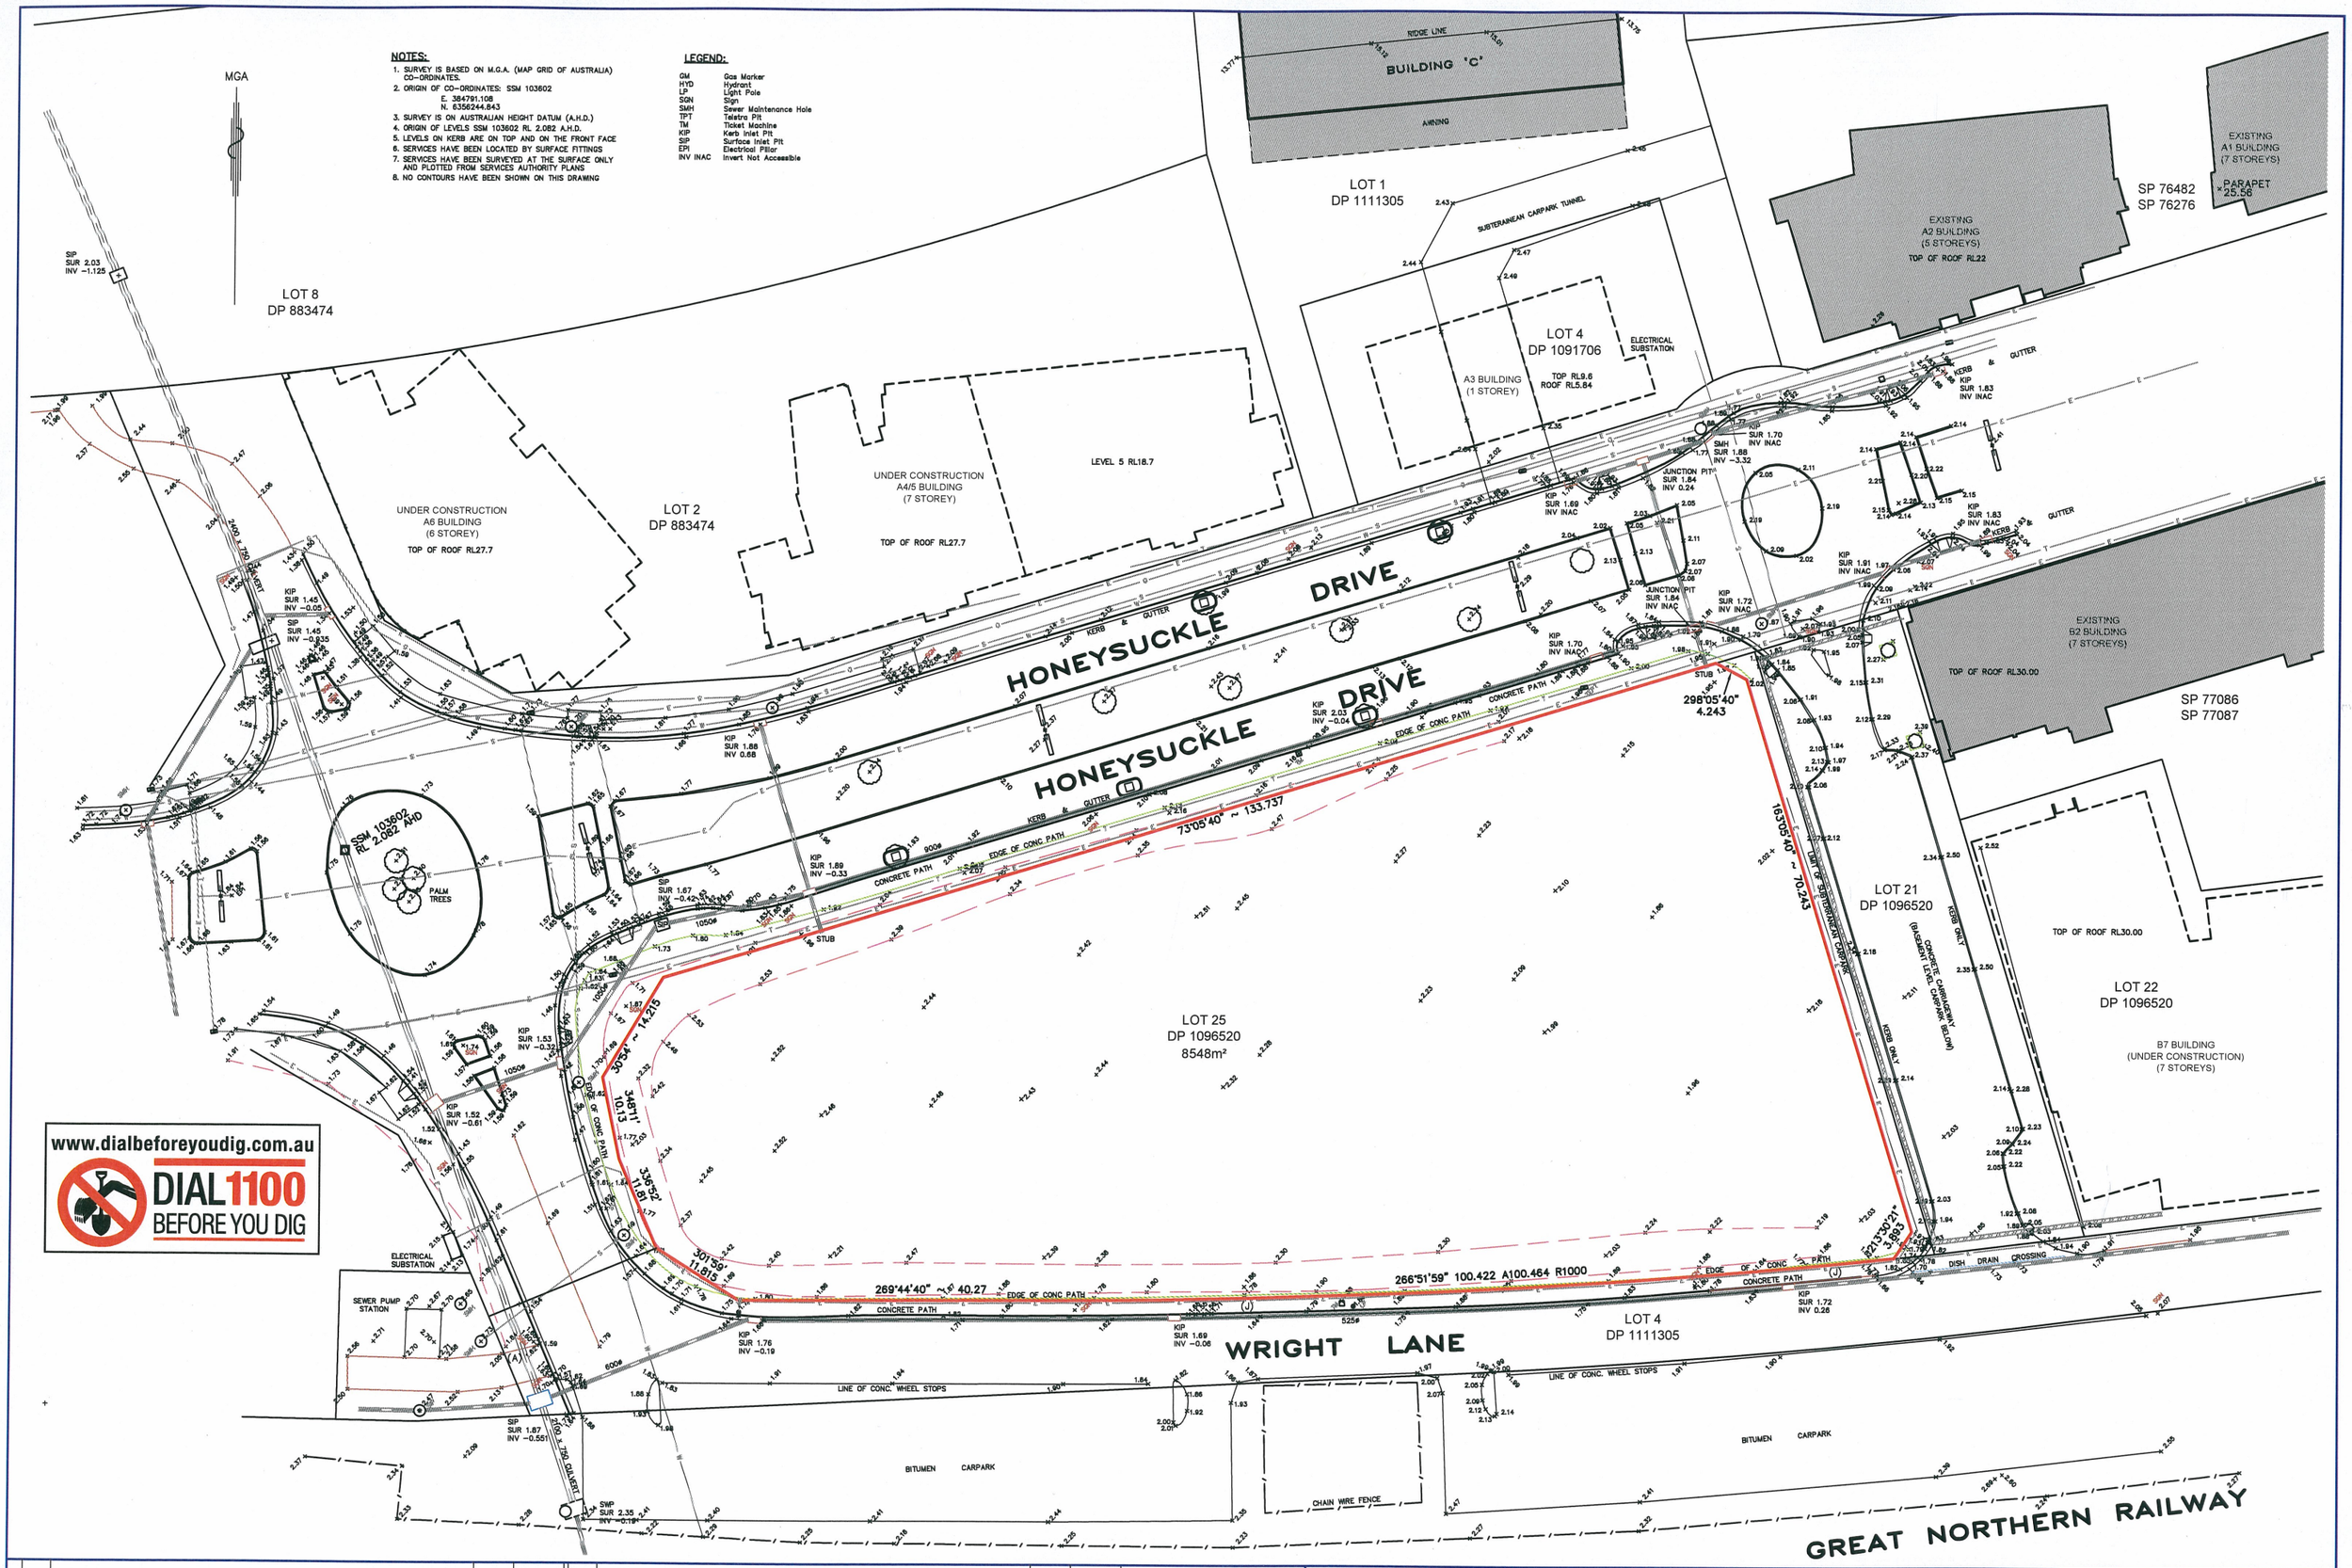

Monteath & Powys Pty Ltd
A.C.N. 050 851 115
SURVEYING
PLANNING
ENGINEERING DESIGN
PROJECT MANAGEMENT
126 Bull Street Newcastle NSW 2300
PO Box 726 Newcastle NSW 2300
T 61 2 4926 1388 F 61 2 4929 3475
E survey@monteathpowys.com.au
W www.monteathpowys.com.au


| | | | |
|---|---|---|---|
| Surveyed SSG | Drafted BJC | Client | BUILDEV |
| Drawn DCW | Checked DCW | | |
| REGISTERED SURVEYOR | | Title | DETAIL & LEVEL SURVEY<br>LOT 25 DP 1096520<br>HONEYSUCKLE DRIVE NEWCASTLE |
| Scale @A0 : 1:250 | Original Size A0 | | |
| DO NOT SCALE | | CAD File: 08040A.DWG | Ref No: 08/040 |
| | | Date: 25 MARCH 2008 | |

Sheet No. 2/2

Revision 1

Last Edit: 03/12/2008 - MAK