STAGE 2 – Under Construction

Due for Completion Sept. 2011

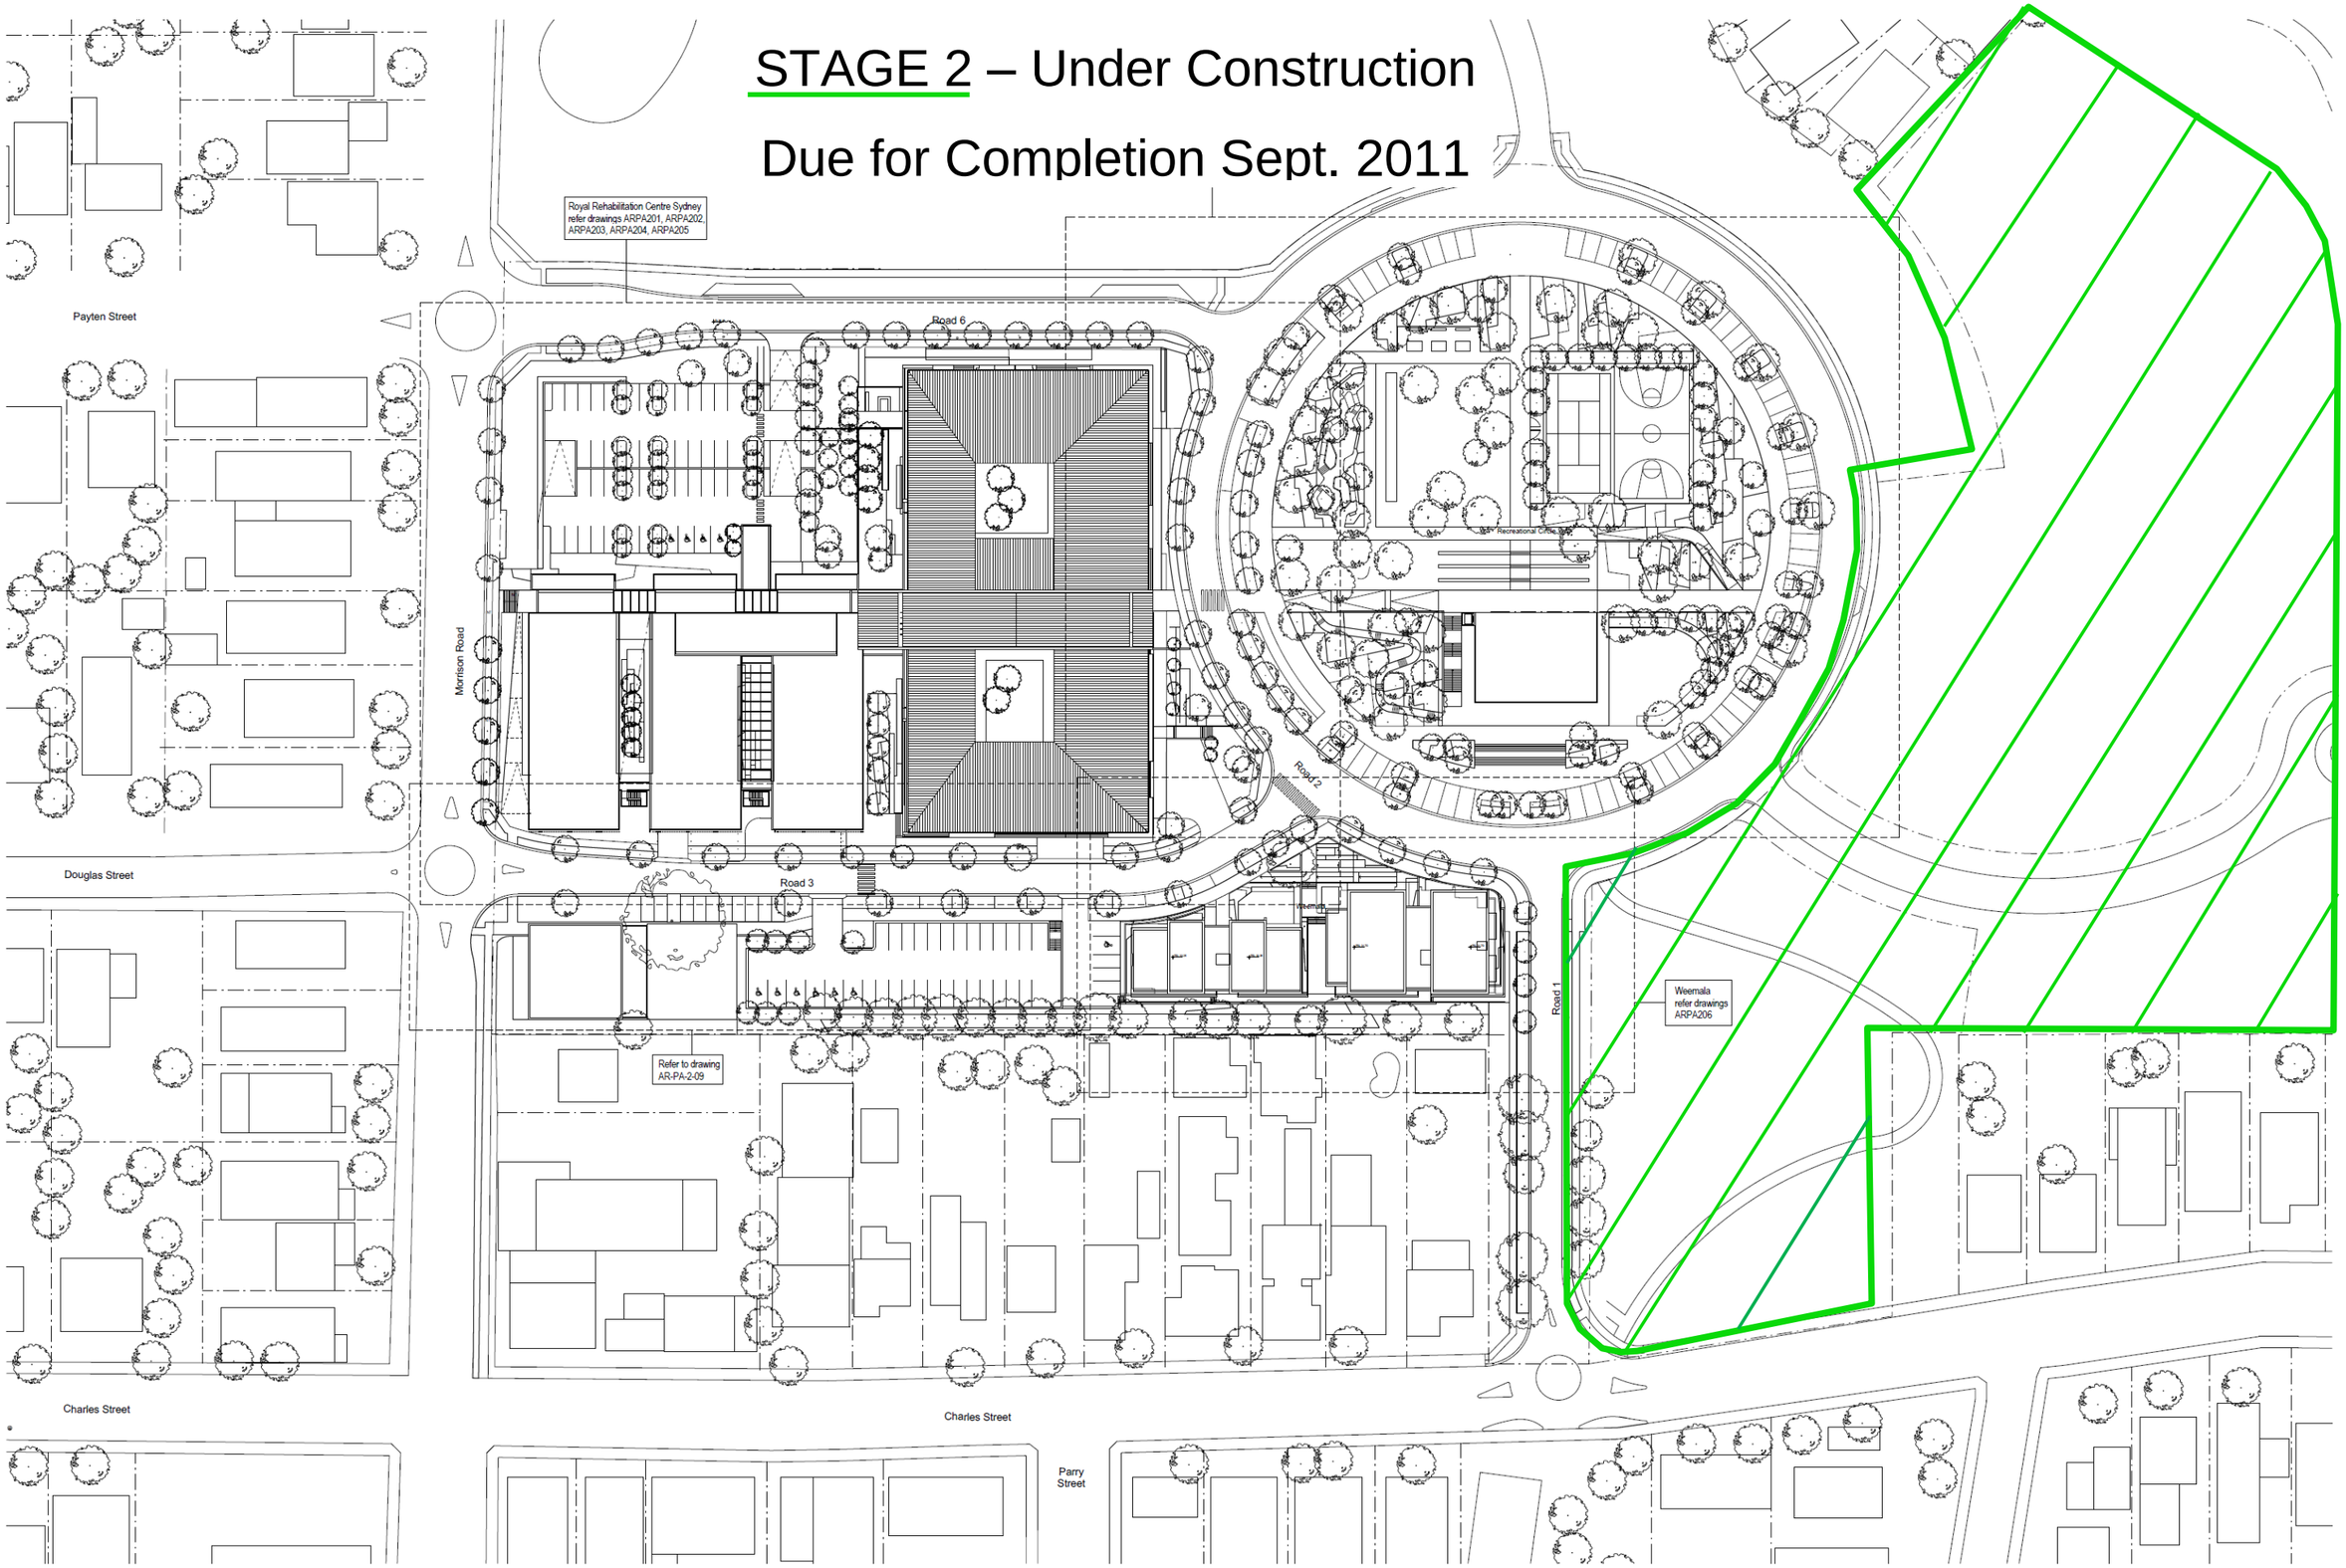

1 KEY PLAN
1 : 500

© SUTERS ARCHITECTS PTY LTD ABN 83 129 614 713
www.sutersarchitects.com.au

Notes
The information contained in the document is copyright and may not be used or reproduced for any other project or purpose.
Verify all dimensions and levels on site and report any discrepancies prior to the commencement of work.
Drawings are to be read in conjunction with all contract documents.
Use figured dimensions only. Do not scale from drawings.
Suters Architects cannot guarantee the accuracy of content and format for copies of drawings issued electronically.
The completion of the issue details checked and authorised section below is confirmation of the status of the drawing. The drawing shall not be used for construction unless endorsed "For Construction" and authorised for issue.

Issue	Description	Date	CHK	AUTH
2	Project Application Re-Issue	18.03.11	KD	MK
1	Project Application	14.04.08		
0	Client Issue	06.02.08		

PROJECT NORTH

LEGEND

ARCHITECT

suters

© SUTERS ARCHITECTS PTY LTD
Suite 118, Lower Deck Jones Bay Wharf
26 - 32 Pirrama Road PYRMONT, NSW 2009
TEL: (02) 9660 7100 FAX: (02) 9660 7199
ABN 83 129 614 713
EMAIL: sydney@sutersarchitects.com.au
www.sutersarchitects.com.au

CLIENT

PROJECT
Royal Rehabilitation Centre Sydney

59 Charles Street, Ryde

DRAWING
KEY PLAN

Scale
1 : 500 @ B1

Date Printed
21/03/2011 9:57:55 AM

Drawn
AB

File Name
C:_REVIT_LOCAL\300029_LP_AB.rvt

Project Number	Drawing Number	Issue
300029	AR-PA-0-01	2