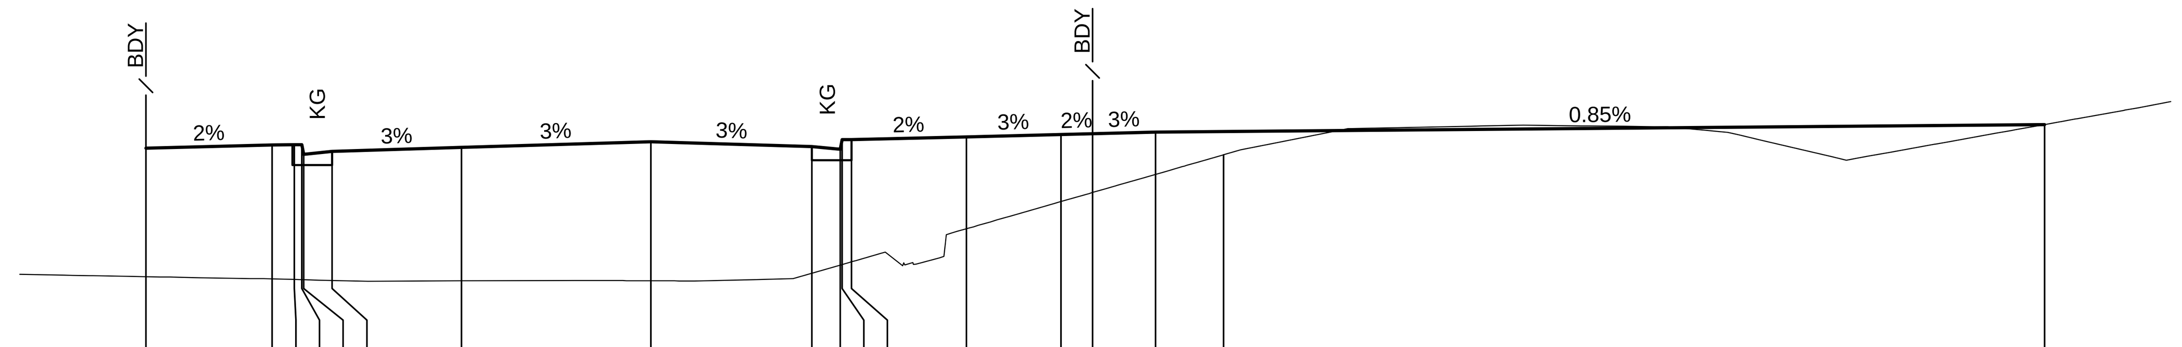

DESIGN	29.724	29.774	29.778	29.778	29.628	29.673	29.734	29.824	29.748	29.708	29.858	29.858	29.903	29.941	29.953	29.978	29.62	30.098
EXISTING	27.687	27.652	27.643	27.639	27.639	27.627	27.622	27.623	27.741	27.87	27.879	27.922	28.446	28.878	29.022	29.31	29.62	30.098
OFFSET	-8.000	-6.000	-5.650	-5.530	-5.500	-5.050	-3.000	0.000	2.550	3.000	3.030	3.180	5.000	6.500	7.000	8.000	9.077	22.088

CH 150

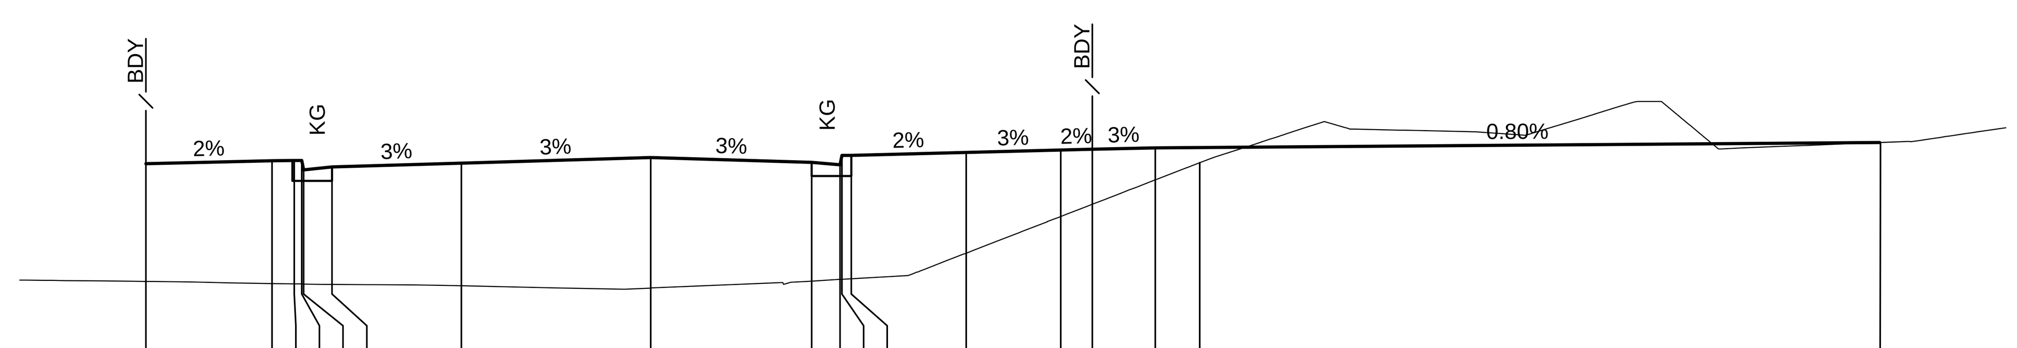

DESIGN	29.561	29.611	29.615	29.615	29.465	29.51	29.571	29.661	29.585	29.545	29.695	29.695	29.74	29.778	29.79	29.815	29.58	29.899
EXISTING	27.7	27.666	27.661	27.659	27.659	27.653	27.63	27.595	27.705	27.731	27.733	27.742	28.147	28.727	28.921	29.307	29.58	29.899
OFFSET	-8.000	-6.000	-5.650	-5.530	-5.500	-5.050	-3.000	0.000	2.550	3.000	3.030	3.180	5.000	6.500	7.000	8.000	8.705	19.482

CH 140

REFER TO BASIN PLANS
BY CARDNO
(TYPICAL ALL SECTIONS)

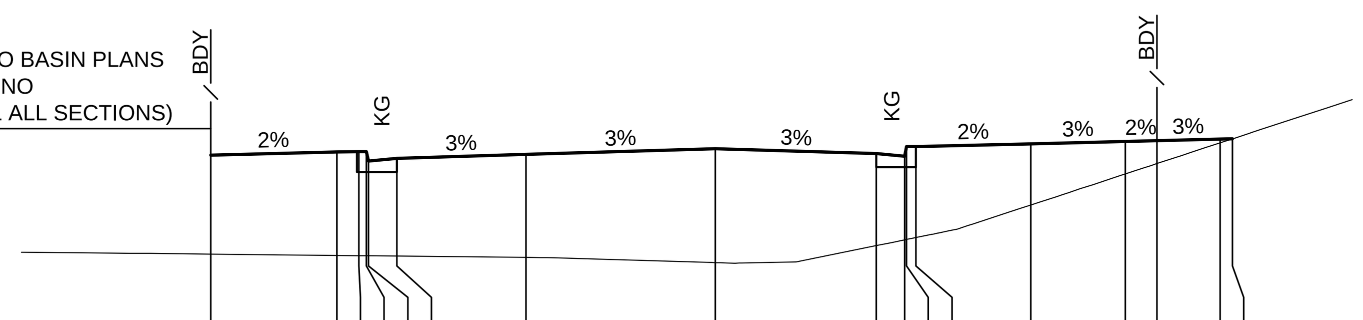

DESIGN	29.253	29.303	29.306	29.306	29.156	29.201	29.263	29.353	29.276	29.236	29.386	29.386	29.432	29.469	29.482	29.507	29.51
EXISTING	27.685	27.663	27.66	27.659	27.658	27.654	27.633	27.55	27.82	27.912	27.918	27.948	28.463	28.954	29.118	29.446	29.51
OFFSET	-8.000	-6.000	-5.650	-5.530	-5.500	-5.050	-3.000	0.000	2.550	3.000	3.030	3.180	5.000	6.500	7.000	8.000	8.196

CH 130

DESIGN	29.194	29.258	29.312	29.314	29.164	29.211	29.441	29.398	29.548	29.547	29.579	29.606	29.615	29.633	29.648
EXISTING	27.624	27.609	27.589	27.587	27.587	27.582	27.947	27.994	27.998	28.013	28.348	28.671	28.794	29.073	29.648
OFFSET	-13.730	-12.134	-9.897	-9.733	-9.700	-9.208	9.173	9.679	9.713	9.881	11.928	13.614	14.177	15.301	17.883

CH 180

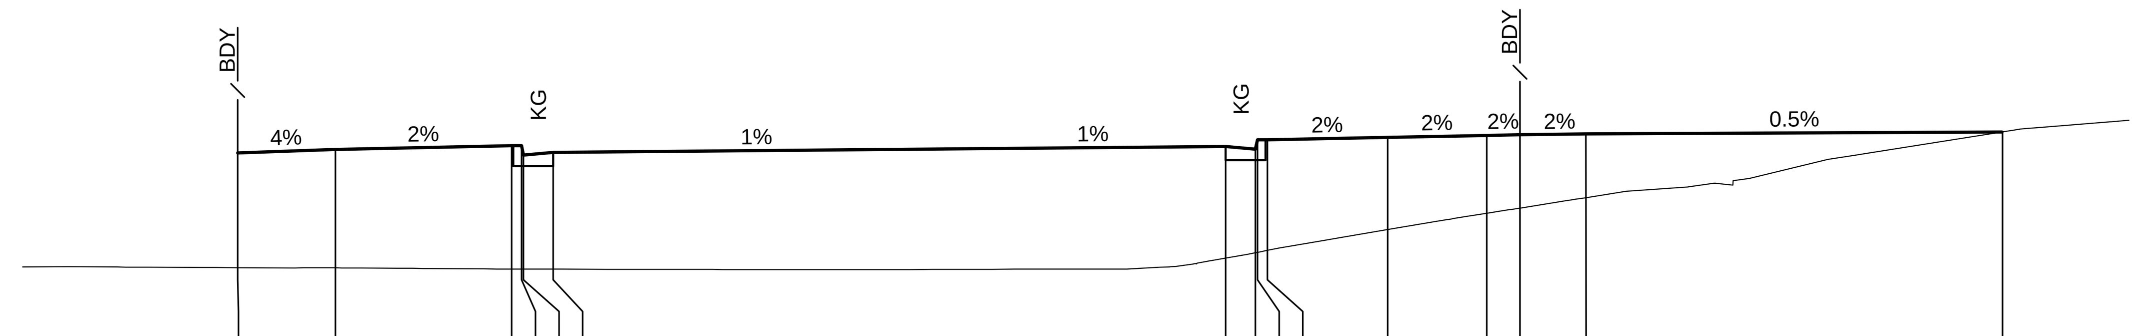

DESIGN	29.508	29.565	29.621	29.622	29.473	29.517	29.61	29.568	29.717	29.717	29.754	29.785	29.795	29.808	29.842
EXISTING	27.691	27.689	27.67	27.669	27.669	27.668	27.844	27.928	27.934	27.965	28.295	28.553	28.635	28.8	29.842
OFFSET	-11.454	-9.904	-7.111	-6.954	-6.923	-6.454	4.206	4.678	4.709	4.866	6.774	8.345	8.869	9.917	16.522

CH 170

REV	DESCRIPTION	BY	APP	DATE
A	DRAFT CC ISSUE	RL	LD	03-09-10
B	CC ISSUE	RL	PD	08-09-10
D	REVISED FOR CONSTRUCTION CERTIFICATE	RL	LD	24-09-10
E	FOR INFORMATION	RL	LD	22-12-10
F	FOR SECTION 75W	RL	DB	04-03-11
00	ISSUED FOR CONSTRUCTION	RL	DB	20-04-11

MEINHARDT
INFRASTRUCTURE & ENVIRONMENT
Level 4, 66 Clarence Street
Sydney NSW 2000
Telephone: (02) 9699 3088
Fax: (02) 9319 7508
www.meinhardtgroup.com
A.C.N. 051 627 591
© Copyright

CLIENT FRASERS PUTNEY PTY LTD
--

DESIGNED	DRAWN	APPROVED	SCALE @ A1
LD	RL	PD	1:100 @ A1

STATUS
FOR CONSTRUCTION

PROJECT
FRASERS PUTNEY RESIDENTIAL DEVELOPMENT
CHARLES STREET, RYDE
ROADS 4 & 5 WORKS

NORTH

TITLE
ROAD CROSS SECTIONS ROAD No. 4
- SHEET 2 OF 2
-

PROJECT No DRAWING No
104479-00- MIE095

REV
00

DWG FILE: X:\104479 - Putney Green (Frasers)\6BIM\6_3 MHT MIE\6_3_2 MHT INF\104479-00-MIE095.dwg - MH PLOT TIME: 20 Apr 2011, 5:06pm