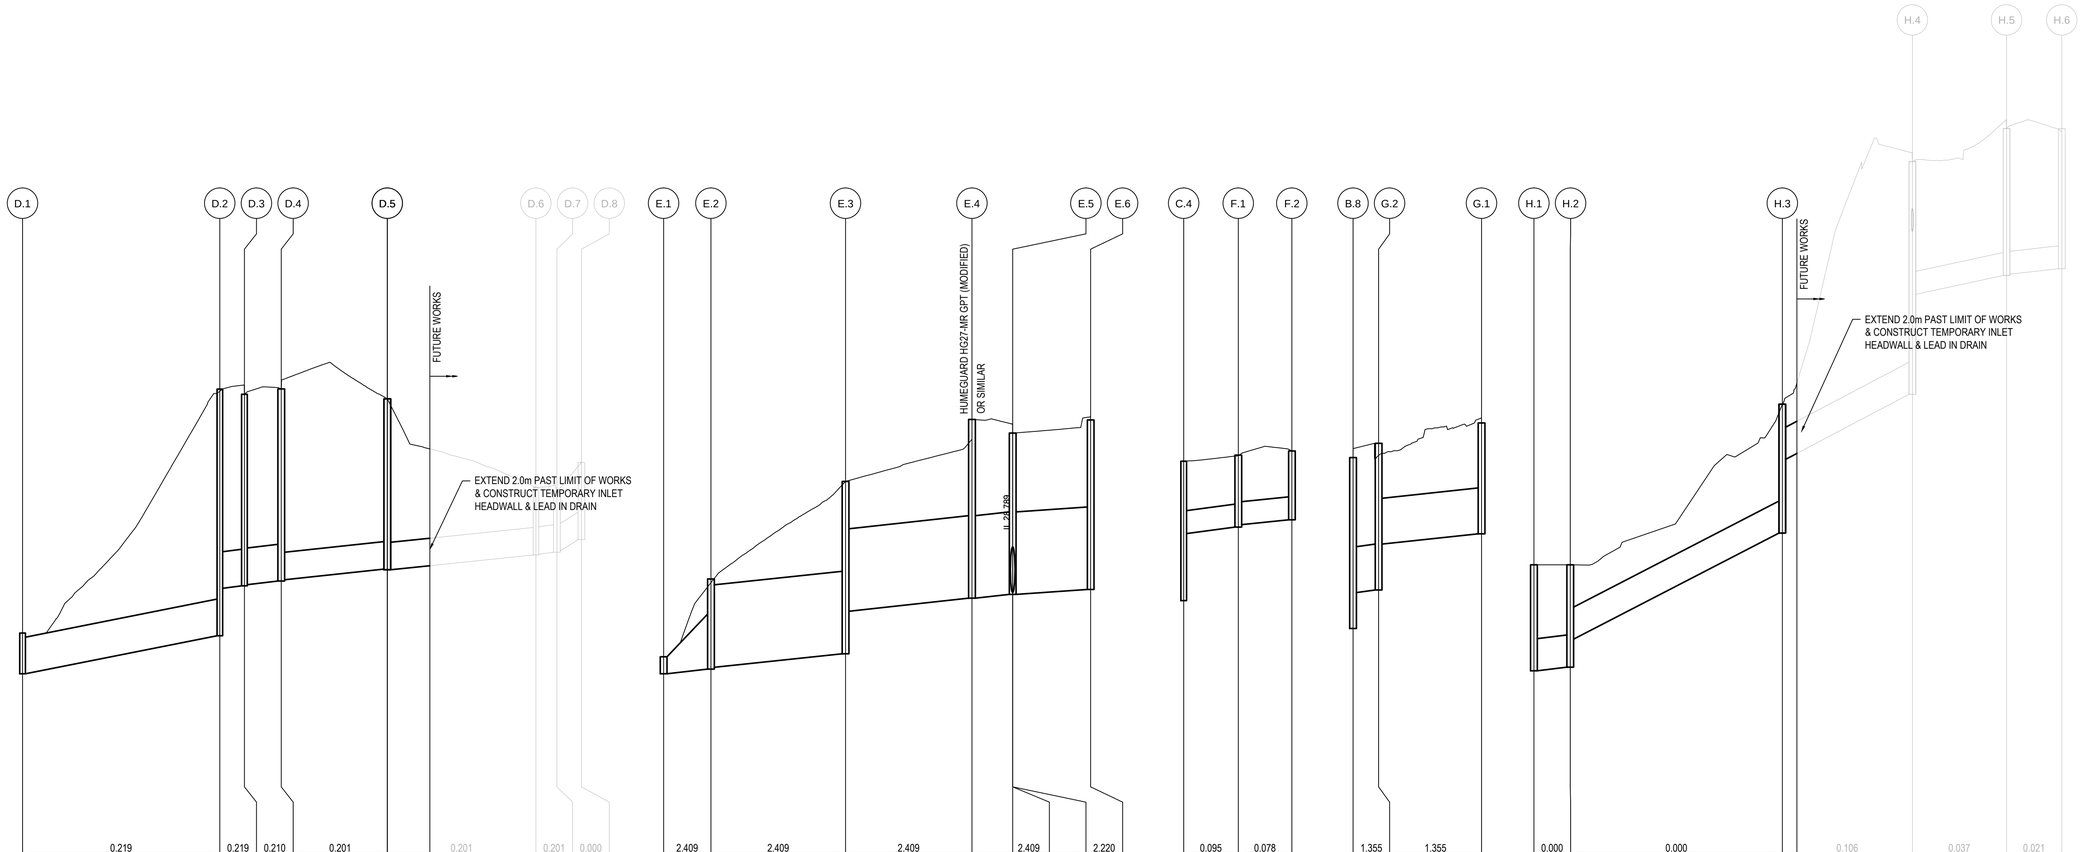
D.1
D.2
D.3
D.4
D.5
D.6
D.7
D.8
E.1
E.2
E.3
E.4
E.5
E.6
C.4
F.1
F.2
B.8
G.2
G.1
H.1
H.2
H.3
H.4
H.5
H.6
FUTURE WORKS
EXTEND 2.0m PAST LIMIT OF WORKS
& CONSTRUCT TEMPORARY INLET
HEADWALL & LEAD IN DRAIN
HUME:GUARD HG27-MR GPT (MODIFIED)
OR SIMILAR
IL 23.789
FUTURE WORKS
EXTEND 2.0m PAST LIMIT OF WORKS
& CONSTRUCT TEMPORARY INLET
HEADWALL & LEAD IN DRAIN

LINE D

| | | |