CONTINUATION ON DRAWING 106963-MIE103

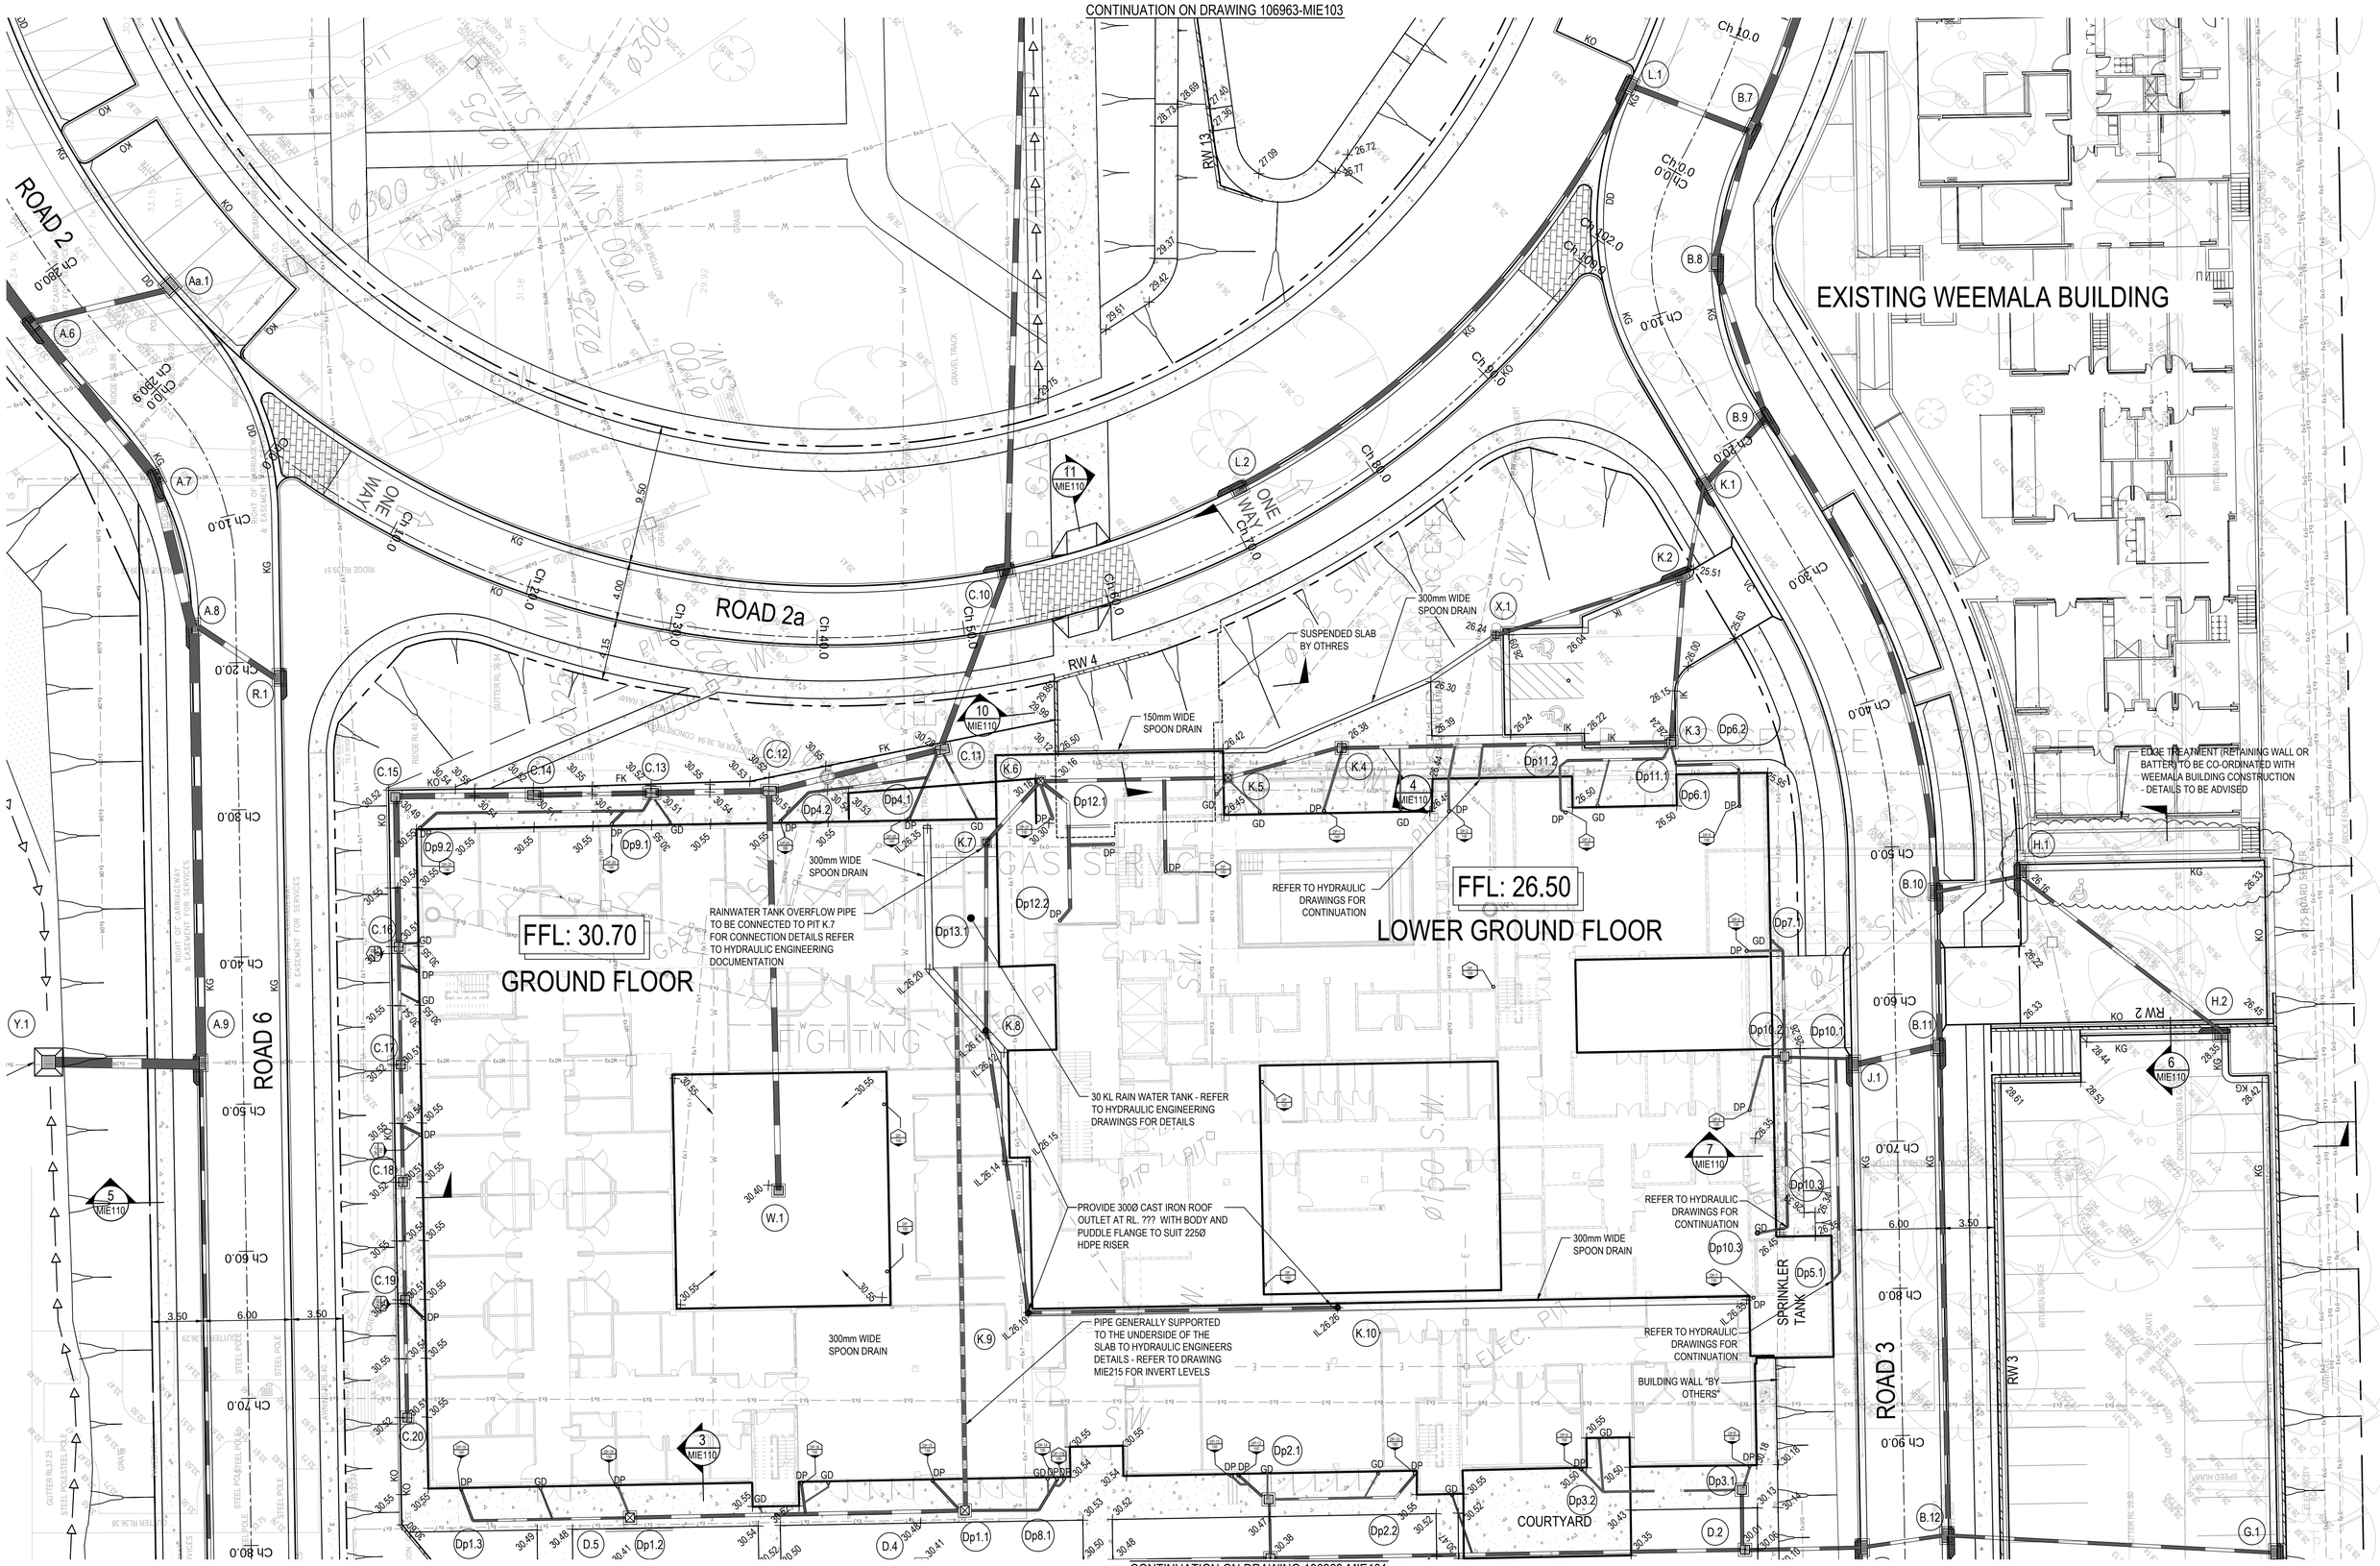

CONTINUATION ON DRAWING 106963-MIE101

00	ISSUED FOR SECTION 75W	LC / RL	DB 13-04-12

DH RL -- 1:200

DETAIL CIVIL PLAN
- SHEET 2
-

MIE102 00