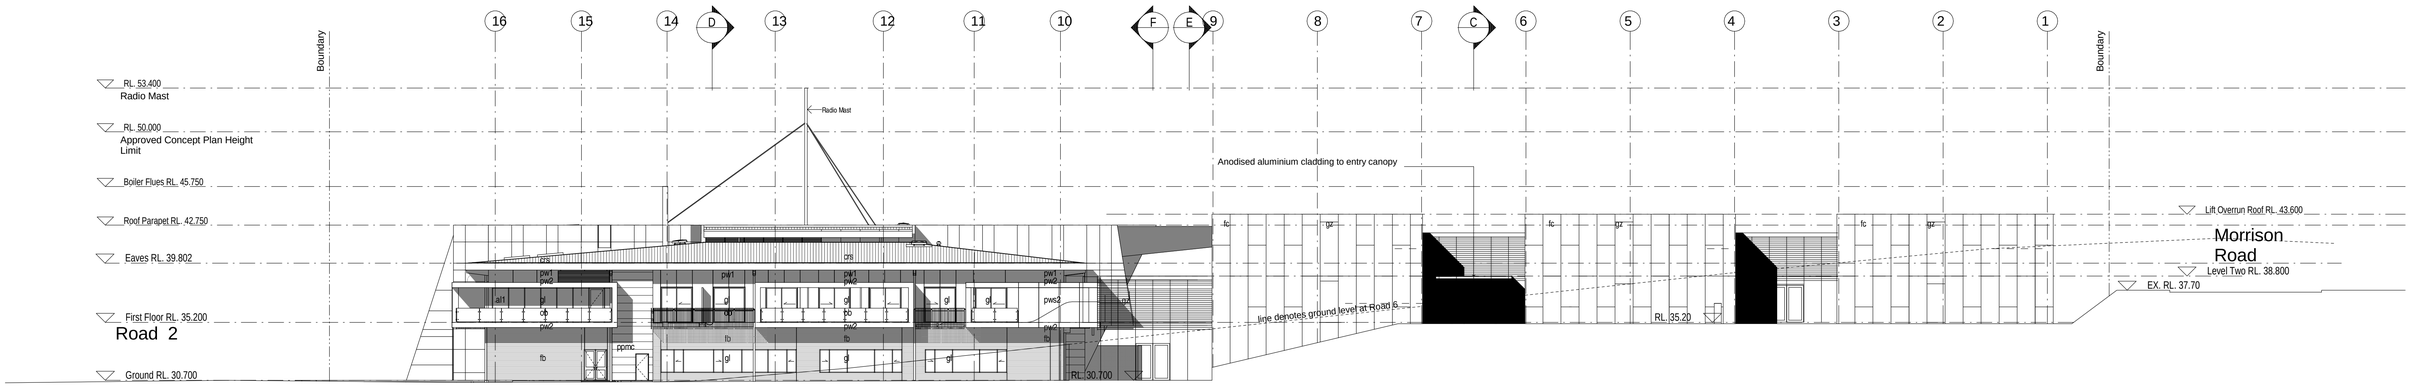

1 WEST ELAVATION - FINAL STAGE
1 : 200

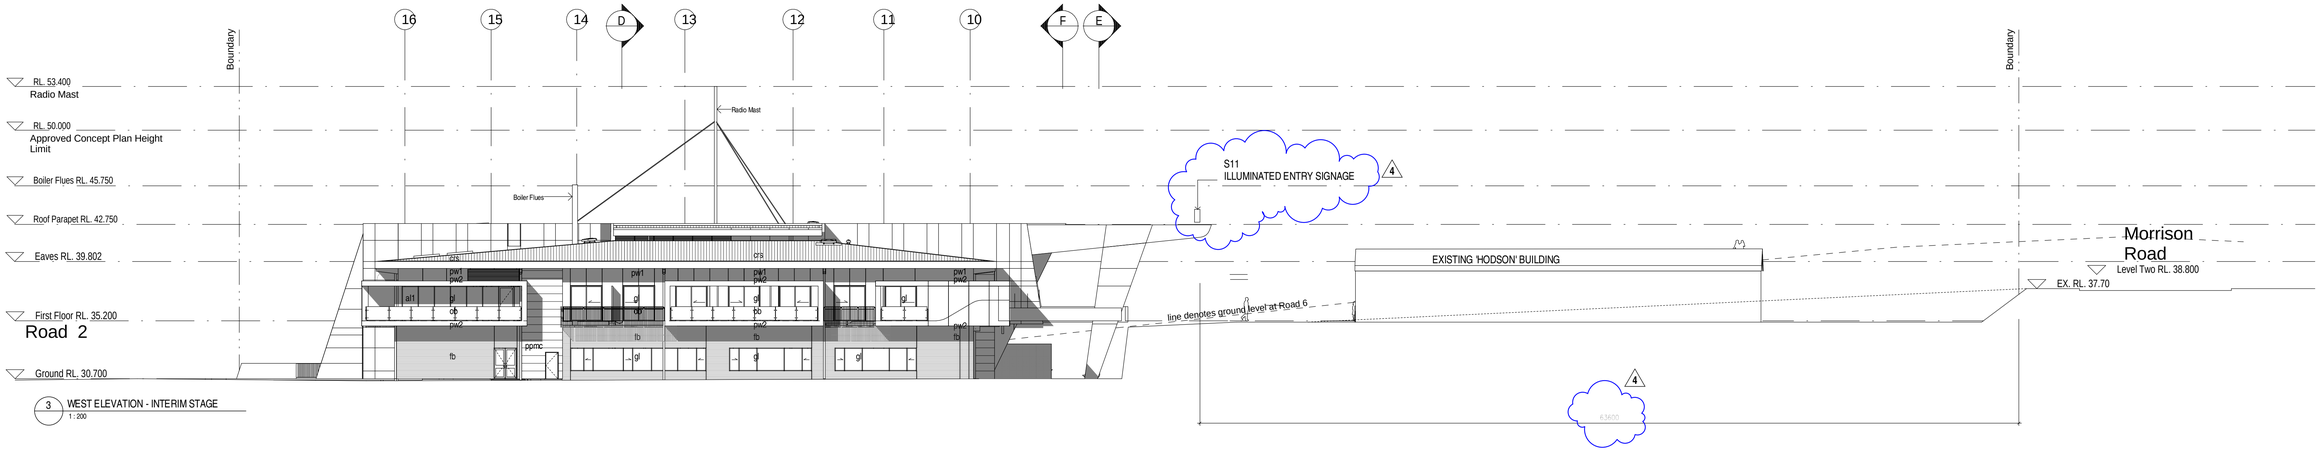

3 WEST ELEVATION - INTERIM STAGE
1 : 200

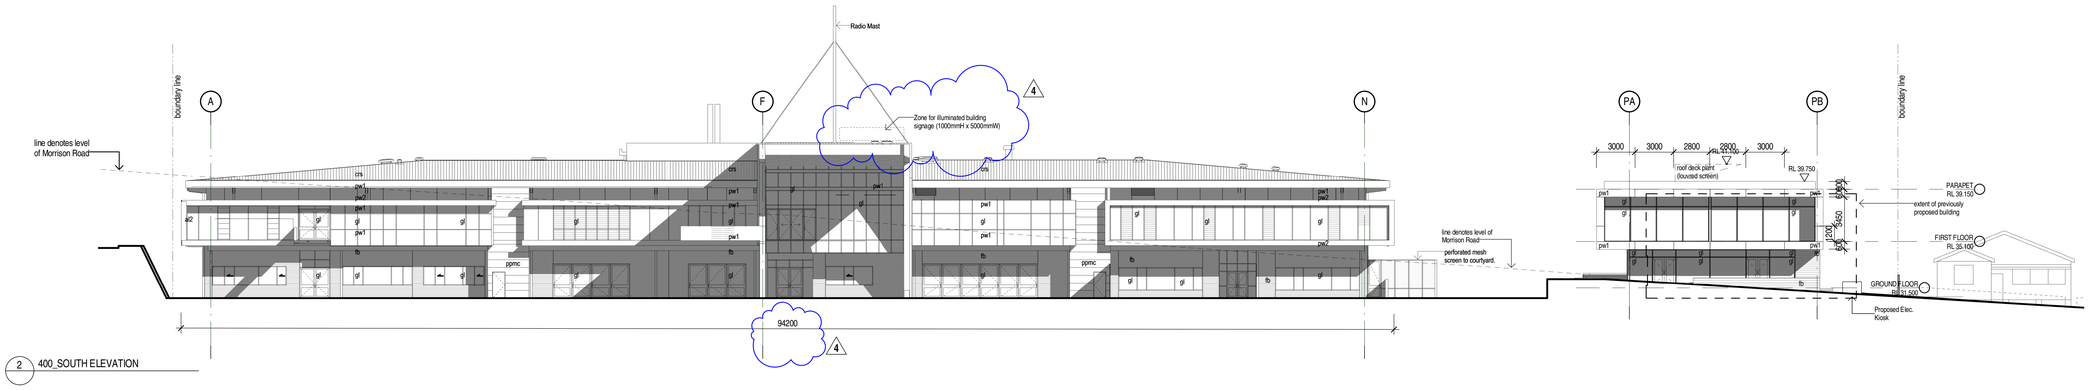

2 400_SOUTH ELEVATION

SECTION 75W SUBMISSION

©SUTERS ARCHITECTS PTY LTD ABN 83 129 614 713
www.sutersarchitects.com.au

Notes
The information contained in the document is copyright and may not be used or reproduced for any other project or purpose.
Verify all dimensions and levels on site and report any discrepancies prior to the commencement of work.
Drawings are to be read in conjunction with all contract documents.
Use figured dimensions only. Do not scale from drawings.
Suters Architects cannot guarantee the accuracy of content and format for copies of drawings issued electronically.
The completion of the issue details checked and authorised section below is confirmation of the status of the drawing. The drawing shall not be used for construction unless endorsed 'For Construction' and authorised for issue.

Issue	Description	Date	Chk	Auth
4	PROJECT APPLICATION RE-ISSUE	19.07.13	MK	KD
3	Section 75W Amendment	19.04.13	MK	KD
2	Project Application Re-Issue	18.03.11		KD
1	Project Application	14.04.08		
	Client Issue	06.02.08		

PROJECT NORTH

LEGEND

al1	anodised aluminium louvre screen - vertical
al2	anodised aluminium louvre screen - horizontal
crs	colorbond metal roof sheeting
fb	face brickwork 'Boral Blue' or similar
gb	glazed balustrade
gz	glazing
hsp	horizontal sunshade projections
ob	open balustrade (vertical balusters)
ppmc	prefinished profiled metal cladding
pws1	prefinished wall cladding system - finish 1
pws2	prefinished wall cladding system - finish 2
pws3	prefinished wall cladding system - finish 3
pws4	prefinished wall cladding system - finish 4

ARCHITECT
suters

CLIENT

PROJECT
ROYAL REHABILITATION CENTRE SYDNEY
59 CHARLES STREET, RYDE

DRAWING
GENERAL STORE / MEDICAL CENTRE WEST AND SOUTH ELEVATIONS

Scale	Date Printed	Drawn
1 : 200 @ B1	19/07/2013 1:27:59 PM	AB/HL/ RM

File Name
C:_revit\302749_CENTRAL_dr.rvt

Project Number	Drawing Number	Issue
302749	AR-PA-5-02	4