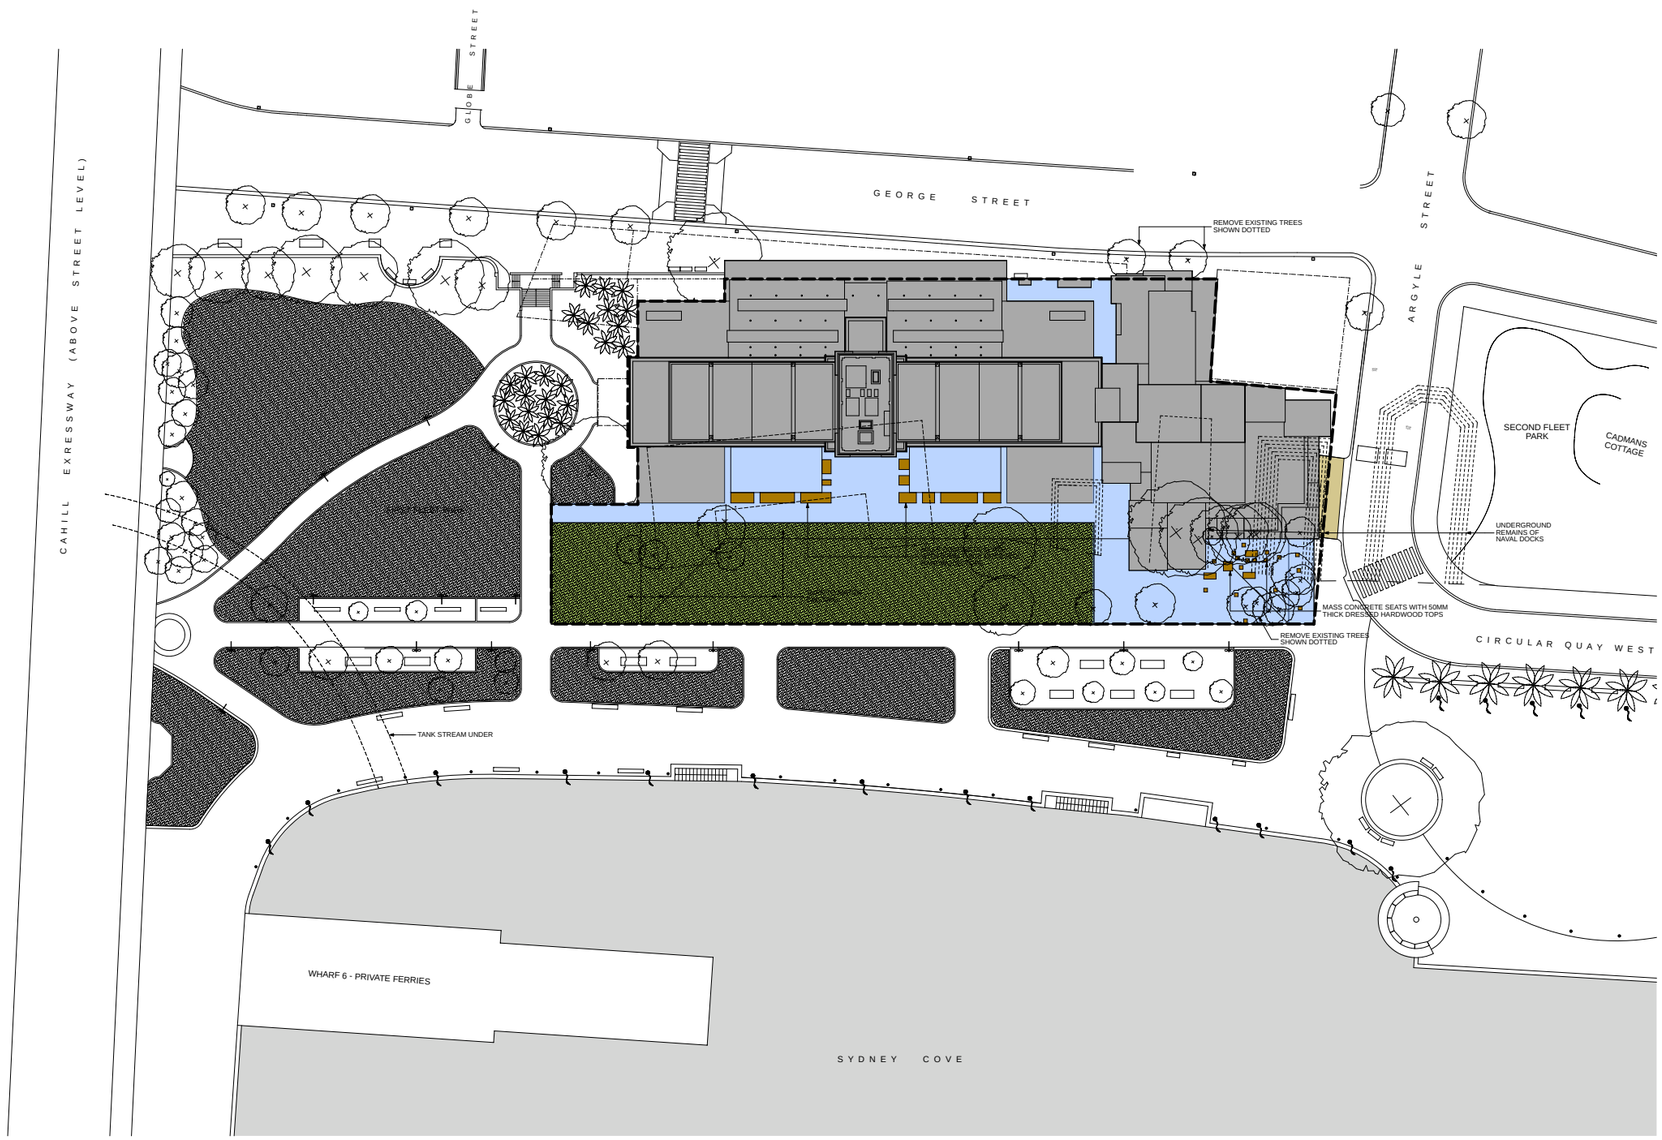

AMENDMENTS

ISSUE	DATE	DETAILS
C	2.12.8	FINAL PROJECT APPLICATION
D	27.3.9	REVISED PROJECT APPLICATION
E	2.4.9	REVISED PROJECT APPLICATION

LEGEND

AL	ALUMINIUM	CPT	CARPET	FWPL	FIXED WHITE PLASTIC LAMINATE	PB	PLASTERBOARD	V	VENT
AS	ADJUSTABLE SHELF	CR	CEMENT RENDER	G	GLASS	PL	PLASTIC LAMINATE FINISH ON PAR	VB	VILLABOARD
B	BASIN	CT	CERAMIC TILES	GALV	GALVANISED	PU	WHITE POLYURETHANE FINISH ON MDF	SS	STAINLESS STEEL
BBWK	BAGGED BRICKWORK	CTS	CENTRES	GPO	GENERAL PURPOSE OUTLET	RC	REINFORCED CONCRETE	ST	STONE
BF	BRICK PAVER	D	DRAWER	HR	HANGING RAIL	RH	RANGEHOOD	T	TIMBER
BT	BATH	DGPO	DOUBLE GPO	HW	HARDWOOD	RL	RECESSED LEVELS RELATIVE TO AHD	TGS	TOILET ROLL ON SITE
BWK	BRICKWORK	DP	DOWNPIPE	HWS	HOT WATER SYSTEM	T	ROOF TILES	W	WASHING MACHINE
C	CORIAN	DPC	DAMP PROOF COURSE	J	JOINERY	RWH	RAINWATER HEAD	WC	WATER CLOSET
CC	CENTRE TO CENTRE	DW	DISHWASHER	L	LAMINGOO	S	SINK	WM	WHITE MELAMINE ON PAR
CFC	COMPRESSED FIBRE CEMENT	EA	EQUAL ANGLE	LI	LINOLEUM	SCP	SATIN CHROME PLATED	WPC	WHITE PLASTIC LAMINATE
CG	CLEAR GLASS	EQ	EQUAL	LS	LIGHT SWITCH	SHR	SHOWER	ZA	ZINCALUME
CH	CABLE HOLE	F	REFRIDGERATOR	MDF	MEDIUM DENSITY FIBREBOARD	SHS	SQUARE HOLLOW SECTION		
CHS	CIRCULAR HOLLOW SECTION	FB	FACE BRICK	MS	MILD STEEL	SJ	SAW JOINT		
CJ	CONSTRUCTION JOINT	FCL	FINISHED CEILING LEVEL	NIC	NOT IN CONTRACT	SK	SKYLIGHT		
CKT	COUNTOP	FCG	FIXED CLEAR GLASS	OFC	OFF FORM CONCRETE	TOW	TOP OF WALL		
CL	CENTRE LINE	FFL	FINISHED FLOOR LEVEL	OG	OPAQUE GLASS	TR	TOWEL RAIL		
CM	CLEAR MIRROR	FG	FIXED GLASS	OH	OVERHANG	TRH	TOILET ROLL HOLDER		
CMC	CORRUGATED METAL CLADDING	FOG	FIXED OPAQUE GLASS	OV	OVEN	TV	TIMBER VENEER		
CMD	COLORBOND METAL DECK	FS	FIXED SHELF	P	PLASTEDD	UB	UNIVERSAL BEAM		
CP	CONCRETE PAVER	FW	FLOOR WASTE	PAB	PARTICLEBOARD	UC	UNIVERSAL COLUMN		

ARCHITECTS IN ASSOCIATION

ARCHITECT MARSHALL PTY LTD
CONTACT: SAM MARSHALL NSW ARB NO. 4644
PO BOX 780 DARLINGHURST NSW 1300
PH: 02 9310 7555 FAX: 02 9310 4144 EMAIL: sam@marshall.net.au

NSW DEPARTMENT OF COMMERCE
GOVERNMENT ARCHITECTS OFFICE
PETER MOULD NSW GOVERNMENT ARCHITECT NSW ARB NO. 3301
CONTACT: WILLIAM PHELPS
LEVEL 18, MCKELL BUILDING, 2-24 RAWSON PLACE, SYDNEY NSW 2000
PH: 02 9372 8469 FAX: 02 9372 8487 EMAIL: william.phelps@commerce.nsw.gov.au

PROJECT MANAGER

ROOT PROJECTS AUSTRALIA
CONTACT: KRISTIN WARK
LEVEL 5, 27-31 MACQUARIE PLACE
SYDNEY 2000
PHONE: 02 9251 8040
FAX: 02 92518144
EMAIL: kristin@rootprojects.com.au

CLIENT

MUSEUM OF CONTEMPORARY ART
CONTACT: EUAN UPSTON
140 GEORGE STREET
THE ROCKS 2000
PHONE: 02 9245 2416
FAX: 02 9241 5844
EMAIL: euan.upston@mca.com.au

PROJECT

MUSEUM OF CONTEMPORARY ART REDEVELOPMENT

140 GEORGE STREET
CIRCULAR QUAY

DO NOT SCALE DRAWINGS, USE FIGURED DIMENSIONS ONLY.
VERIFY ALL DIMENSIONS ON SITE.
DIMENSIONS ARE TO FINISHED SURFACES UNLESS OTHERWISE NOTED.
IF IN DOUBT, PLEASE ASK.

DRAWING DESCRIPTION

LANDSCAPE PLAN PROPOSED

SCALE
1:1000 @ A3

DRAWING NUMBER
PA20

ISSUE
E