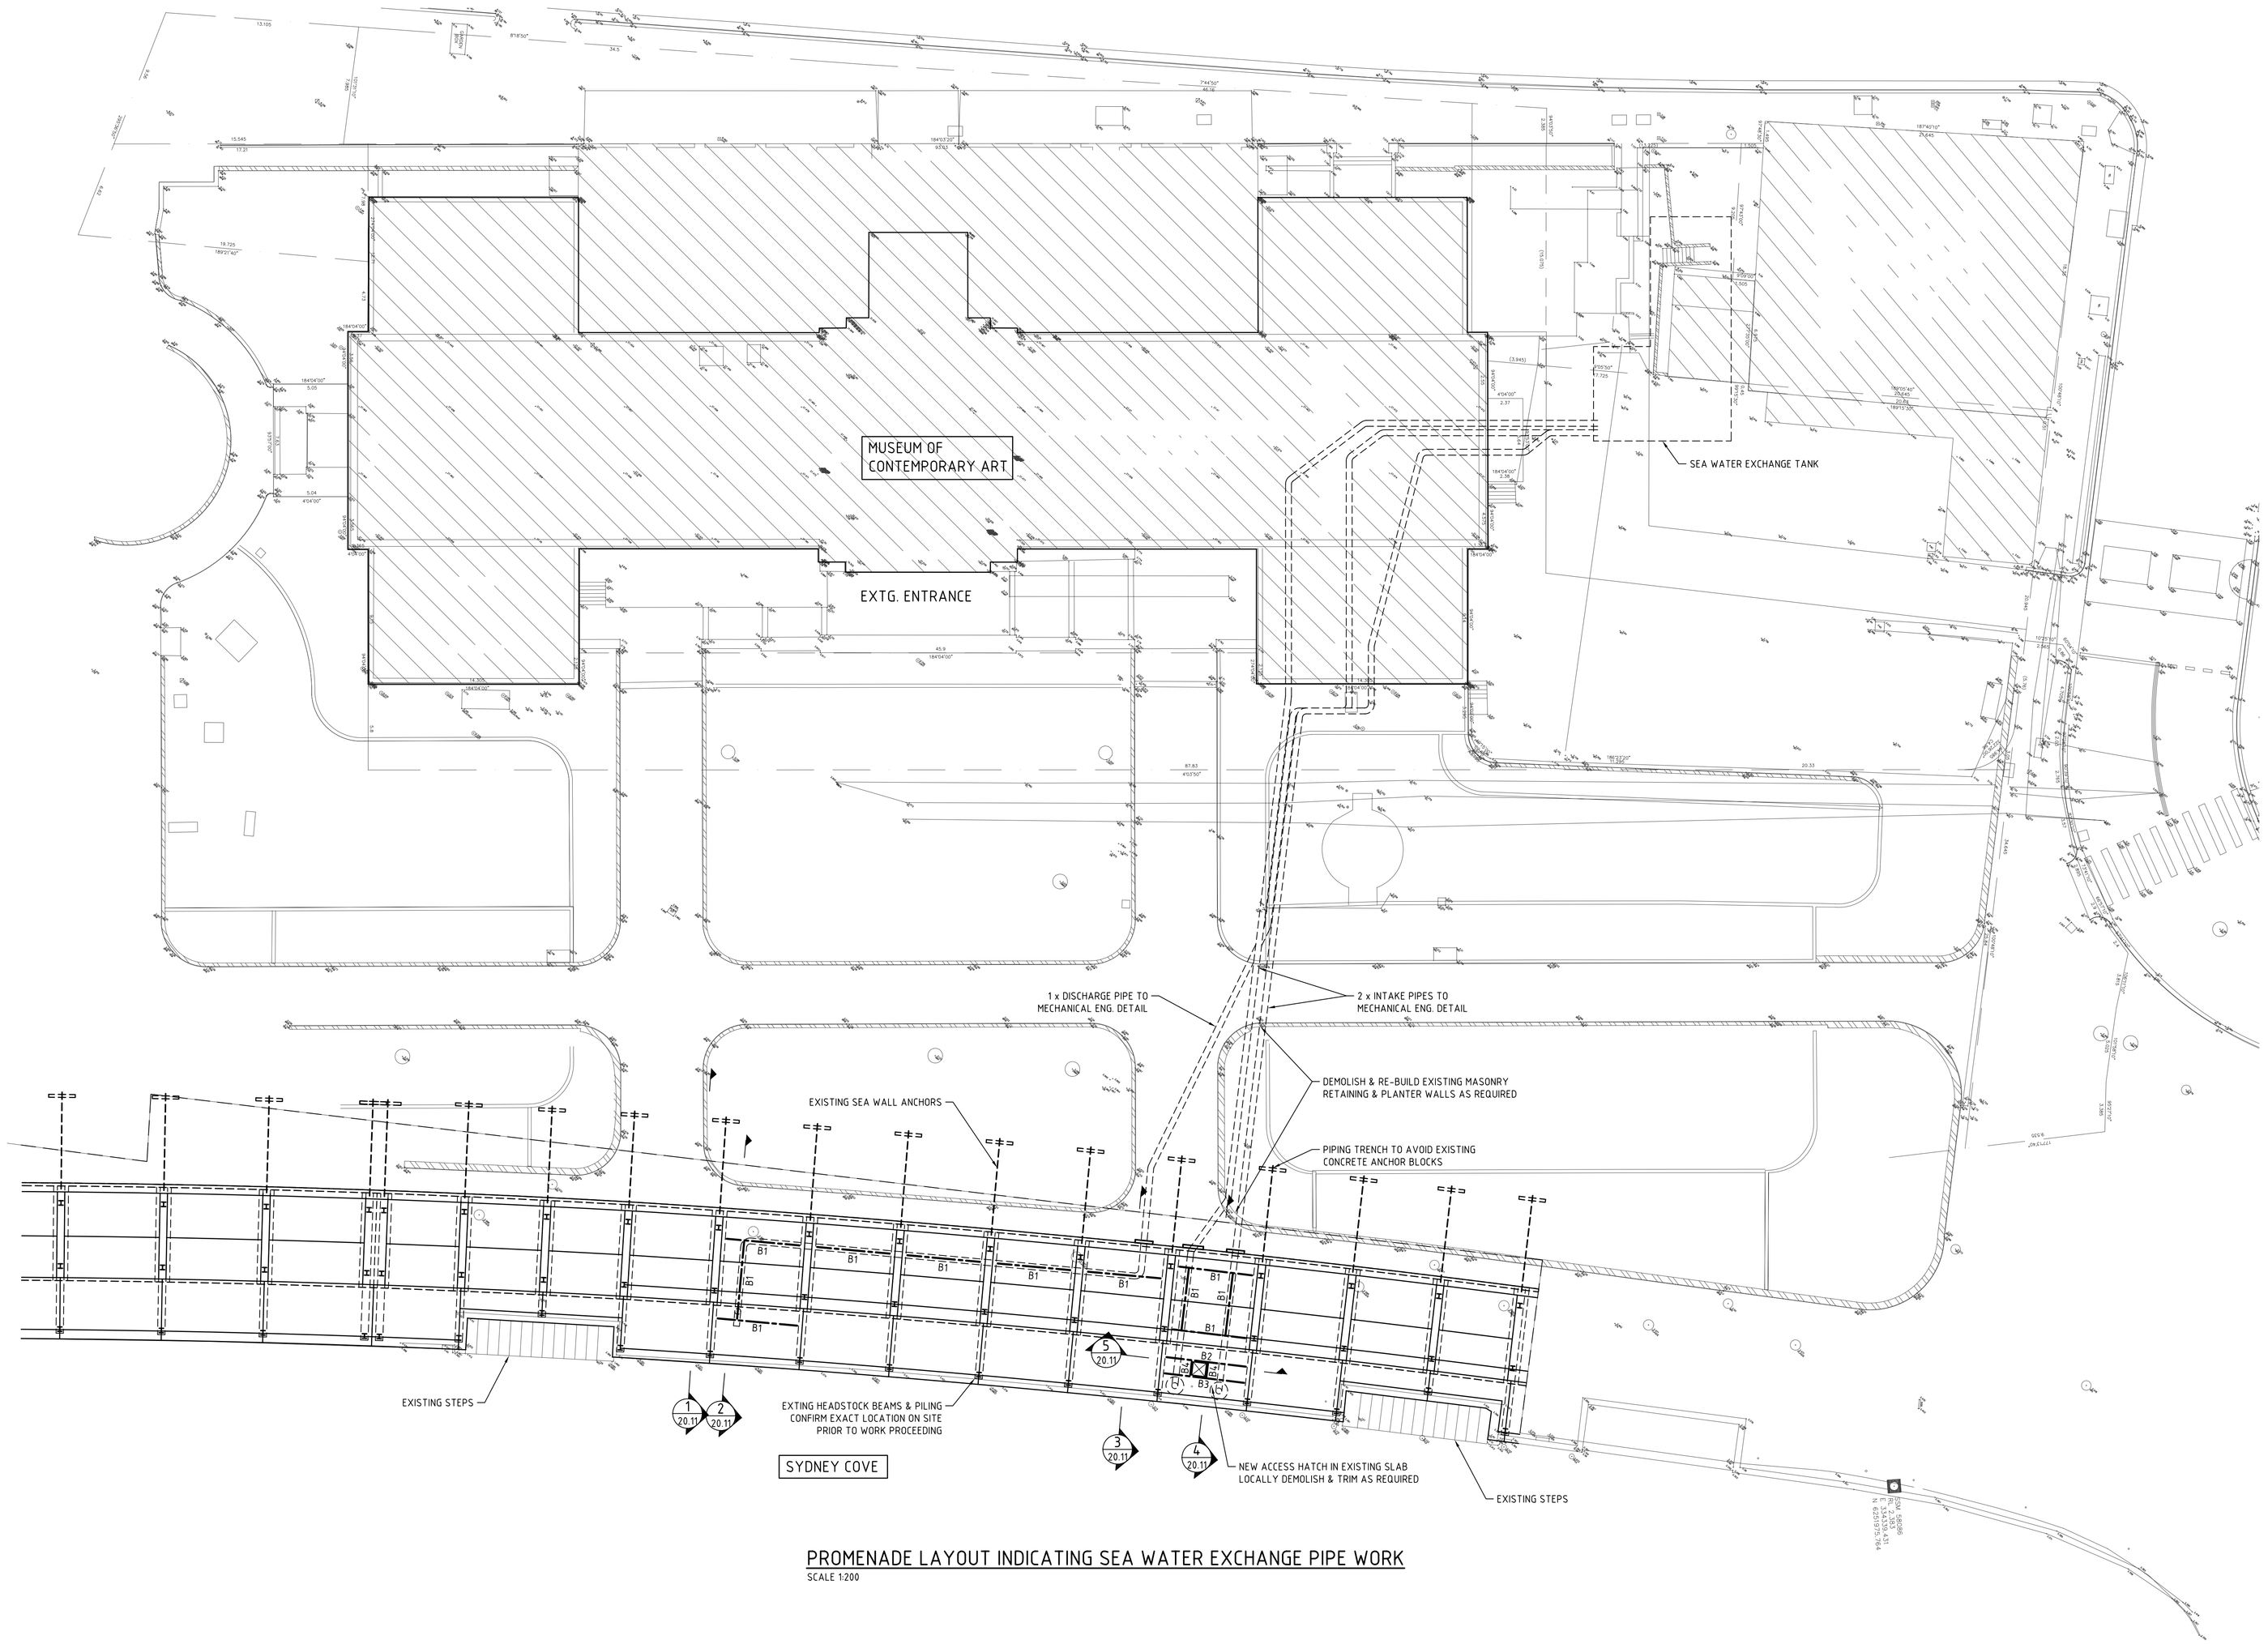

PROMENADE LAYOUT INDICATING SEA WATER EXCHANGE PIPE WORK

SCALE 1:200

FOR GENERAL NOTES REFER DWG. S0.00

STEEL SCHEDULE	
MARK	MEMBER
B1	150 UC 23.4
B2	200 UC 52.5
B3	200 UC 59.8
B4	200 PFC
B5	75x50x6 UA STAINLESS STEEL
H1	40x40x6 EA STAINLESS STEEL

ALL STRUCTURAL STEELWORK TO BE GALVANISED AND PAINTED AS SPECIFIED TYPICALLY U.N.O.

ISSUE	DATE	DETAILS
P4	19.03.10	B.O.Q.2
P3	09.02.10	ISSUED FOR CO-ORDINATION
P2	22.01.10	B.O.Q.
P1	4.12.09	95% B.O.Q.1

AMENDMENTS

KITCHEN CONSULTANT
THE CKC GROUP
CONTACT: PETER MACALUSO
SUITE 8
7 LLOYDS AVENUE
CARLINGFORD NSW 2118
PHONE : 02 9871 0499
FAX : 02 9879 0343
EMAIL : gormac@cherry.com.au

IT CONSULTANT
NEXUS
CONTACT: SEAN MURPHY
1/2 VERONA STREET
PADDINGTON NSW 2021
PHONE : 02 8669 9031
FAX : 02 8669 9001
EMAIL : sean.murphy@nexusnet.com.au

HYDRAULIC ENGINEER
WARREN SMITH & PARTNERS
CONTACT: GRAHAME BARNES
1ST FLOOR
123 CLARENCE STREET
SYDNEY NSW 2000
PHONE : 02 8234 8617
FAX : 02 9290 1295
EMAIL : grahamb@warrensmith.com.au

HERITAGE CONSULTANT
TANNER ARCHITECTS
CONTACT: SCOTT MACARTHUR
52 ALBION STREET
SURRY HILLS NSW 2010
PHONE : 02 9281 4399
FAX : 02 9281 4337
EMAIL : mail@tannerarchitects.com.au

FIRE SERVICES ENGINEER
WARREN SMITH & PARTNERS
CONTACT: DAVID BOLT
1ST FLOOR
123 CLARENCE STREET
SYDNEY NSW 2000
PHONE : 02 8234 8621
FAX : 02 9290 1295
EMAIL : davidb@warrensmith.com.au

ELECTRICAL & LIGHTING ENGINEER
HARON ROBSON
CONTACT: TOM RUSSELL
181 FIRST AVENUE
FIVE DOCK NSW 2046
PHONE : 02 9819 6611
FAX : 02 9819 6665
EMAIL : tr@haronrobson.com.au

BCA CONSULTANT & FIRE SAFETY DESIGN
BCA LOGIC
CONTACT: ROSS PAYNE
LEVEL1
71-73 ARCHER STREET
CHATSWOOD NSW 2067
PHONE : 02 9411 5360
FAX : 02 9411 5420
EMAIL : rpayne@bcalogic.com.au

ARCHITECTS IN ASSOCIATION
ARCHITECT MARSHALL PTY LTD
CONTACT: SAM MARSHALL
NSW ARB NO. 4644
PO BOX 780
DARLINGHURST
NSW 1300
PHONE : 02 9310 7555
FAX : 02 9310 4144
EMAIL : sam@marshall.net.au

NSW DEPARTMENT OF COMMERCE GOVERNMENT ARCHITECTS OFFICE
PETER MOULD
NSW GOVERNMENT ARCHITECT
NSW ARB NO. 3301
CONTACT: WILLIAM PHELPS
LEVEL18 MCKELL BUILDING
2-24 RAWSON PLACE
SYDNEY NSW 2000
PHONE : 02 9372 8469
FAX : 02 9372 8487
EMAIL : william.phelps@services.nsw.gov.au

ARCHAEOLOGICAL CONSULTANT
CASEY AND LOWE
CONTACT: TONY LOWE
420 MARRICKVILLE ROAD
MARRICKVILLE NSW 2204
PHONE : 02 9568 5375
FAX : 02 9572 6609
EMAIL : tony.lowe@caseyandlowe.com.au

ACOUSTIC CONSULTANT
ACOUSTIC STUDIO
CONTACT: PETER GRIFFITHS
27/43-53 BRIDGE ROAD
STANMORE NSW 2048
PHONE : 02 9557 6421
FAX : 02 9557 6423
EMAIL : acoustic@acoustic.com.au
acoustic@bigpond.com.au

ACCESS CONSULTANT
MORRIS GODING ACCESSIBILITY CONSULTING
CONTACT: DAVID GODING
PO BOX 460
PYRMONT NSW 2009
PHONE : 02 9692 9322
FAX : 02 9692 8433
EMAIL : david@mgac.com.au

PROJECT MANAGER
ROOT PROJECTS AUSTRALIA
CONTACT: KRISTIN WARK
LEVEL 6 KOLE HOUSE
27-31 MACQUARIE PLACE
SYDNEY NSW 2000
PHONE : 02 9251 8040
FAX : 02 9251 8144
EMAIL : kristin@rootprojects.com.au

CLIENT
MCA
CONTACT: EUAN UPSTON
140 GEORGE STREET
THE ROCKS SYDNEY NSW 2000
PHONE : 02 9245 2469
FAX : 02 9241 5854
EMAIL : euan.upston@mca.com.au

TRAFFIC CONSULTANT
CBHK
CONTACT: JOSH HOLLIS
SUITE 1801 ZENITH TOWER
821A PACIFIC HWY
CHATSWOOD NSW 2067
PHONE : 02 9411 2411
FAX : 02 9411 2422
EMAIL : joshua.hollis@cbhk.com.au

STRUCTURAL, CIVIL & FACADE ENGINEER
SDA
CONTACT: ANDREW SIMPSON
STUDIO 1
84 MULLENS STREET
BALMAIN NSW 2041
PHONE : 02 9810 6911
FAX : 02 9810 6922
EMAIL : andrew@simpsondesign.com.au

SIGNAGE & WAYFINDING CONSULTANT
DOT DASH
CONTACT: MARK TATARINOFF
STUDIO 9 LEVEL 3
35 BUCKINGHAM STREET
SURRY HILLS 2010
PHONE : 02 9698 3920
FAX : 02 9698 2611
EMAIL : mark@dotdash.com.au

SECURITY CONSULTANT
SCI
CONTACT: DANIEL PAUL
21 SYLVIA PLACE,
FRENCHS FOREST
NSW 2086
PHONE : 02 94513619
FAX : 02 9451 3617
EMAIL : daniel@securityinternational.com.au

QUANTITY SURVEYOR
PAGE KIRKLAND GROUP
CONTACT: NIALL MCSWEENEY
THE PODIUM BUILDING
1 MARKET STREET
SYDNEY NSW 2000
PHONE : 02 9283 7311
FAX : 02 9283 7322
EMAIL : niall.mcsweeney@pagekirkland.com

PROJECTION / CINEMA SPECIALIST
DBLUX
CONTACT: ALAN BUTTERFIELD
37 WELLINGTON STREET
WATERLOO NSW 2017
PHONE : 02 9699 2639
FAX : 02 9699 2639
EMAIL : dblux@mac.com

PCA CONSULTANT
BLACKETT MAGUIRE + GOLDSMITH
CONTACT: TONY HEASLIP
SUITE 2.01
22-36 MOUNTAIN SREET
ULTIMO NSW 2007
PHONE : 02 9211 7777
FAX : 02 9211 7774
EMAIL : Tony@bmplusg.com.au

MECHANICAL & ESD ENGINEER
STEENSEN VARMING
CONTACT: RICHARD CRAMPTON
160 SAILORS BAY ROAD
NORTHBRIDGE NSW 2063
PHONE : 02 9967 2000
FAX : 02 9967 2992
EMAIL : richard.crampton@steensenvarming.com.au

LIFT ENGINEER
JIM CAMPBELL & ASSOCIATES
CONTACT: PETER WARD
GROUND FLOOR
48 CHANDOS STREET
ST LEONARDS NSW 2065
PHONE : 02 9437 0027
FAX : 02 9437 0583
EMAIL : p.ward@jcaliffs.com.au

LANDSCAPE ARCHITECT
GOVERNMENT ARCHITECTS OFFICE
CONTACT: BARBARA SCHAFFER
MCKELL BUILDING
2-24 RAWSON PLACE
SYDNEY NSW 2000
PHONE : 02 9372 8428
FAX : 02 9372 8366
EMAIL : barbara.schaffer@services.nsw.gov.au

LAND SURVEYOR
DENCON SURVEYING
CONTACT: STEVE DENNING
SUITE 1/10 EAST PARADE PO BOX 50
EASTWOOD NSW 2122
PHONE : 02 9874 3212
FAX : 02 9804 7901
EMAIL : dencon@ozemail.com.au

THIS DRAWING IS COPYRIGHT AND MUST NOT BE RETAINED, COPIED OR USED WITHOUT THE EXPRESS AUTHORITY OF SIMPSON DESIGN ASSOCIATES PTY LTD. ONLY USE FIGURED DIMENSIONS - DO NOT SCALE DRAWINGS. ALL DISCREPANCIES TO BE REFERRED TO ENGINEER PRIOR TO CONSTRUCTION.

PROJECT
MCA REDEVELOPMENT

140 GEORGE STREET
CIRCULAR QUAY

SCALE
1:200 @ B1

SDA JOB NUMBER: **M8143**
DATE CREATED: **21.09.09**
DESIGNED: **A.S.**
DRAWN: **A.G.B.**
CERTIFIED

DRAWING DESCRIPTION
SEAWATER EXCHANGE PIPE WORK - STRUCT. DESIGN INTENT

DRAWING No. & ISSUE
S20.01 P4

B1 0 10 20 30 40 50 60 70 80 90 100
USE FIGURED DIMENSIONS IN PREFERENCE TO SCALING
CHECK ALL DIMENSIONS ON SITE
200MM
300MM ON ORIGINAL