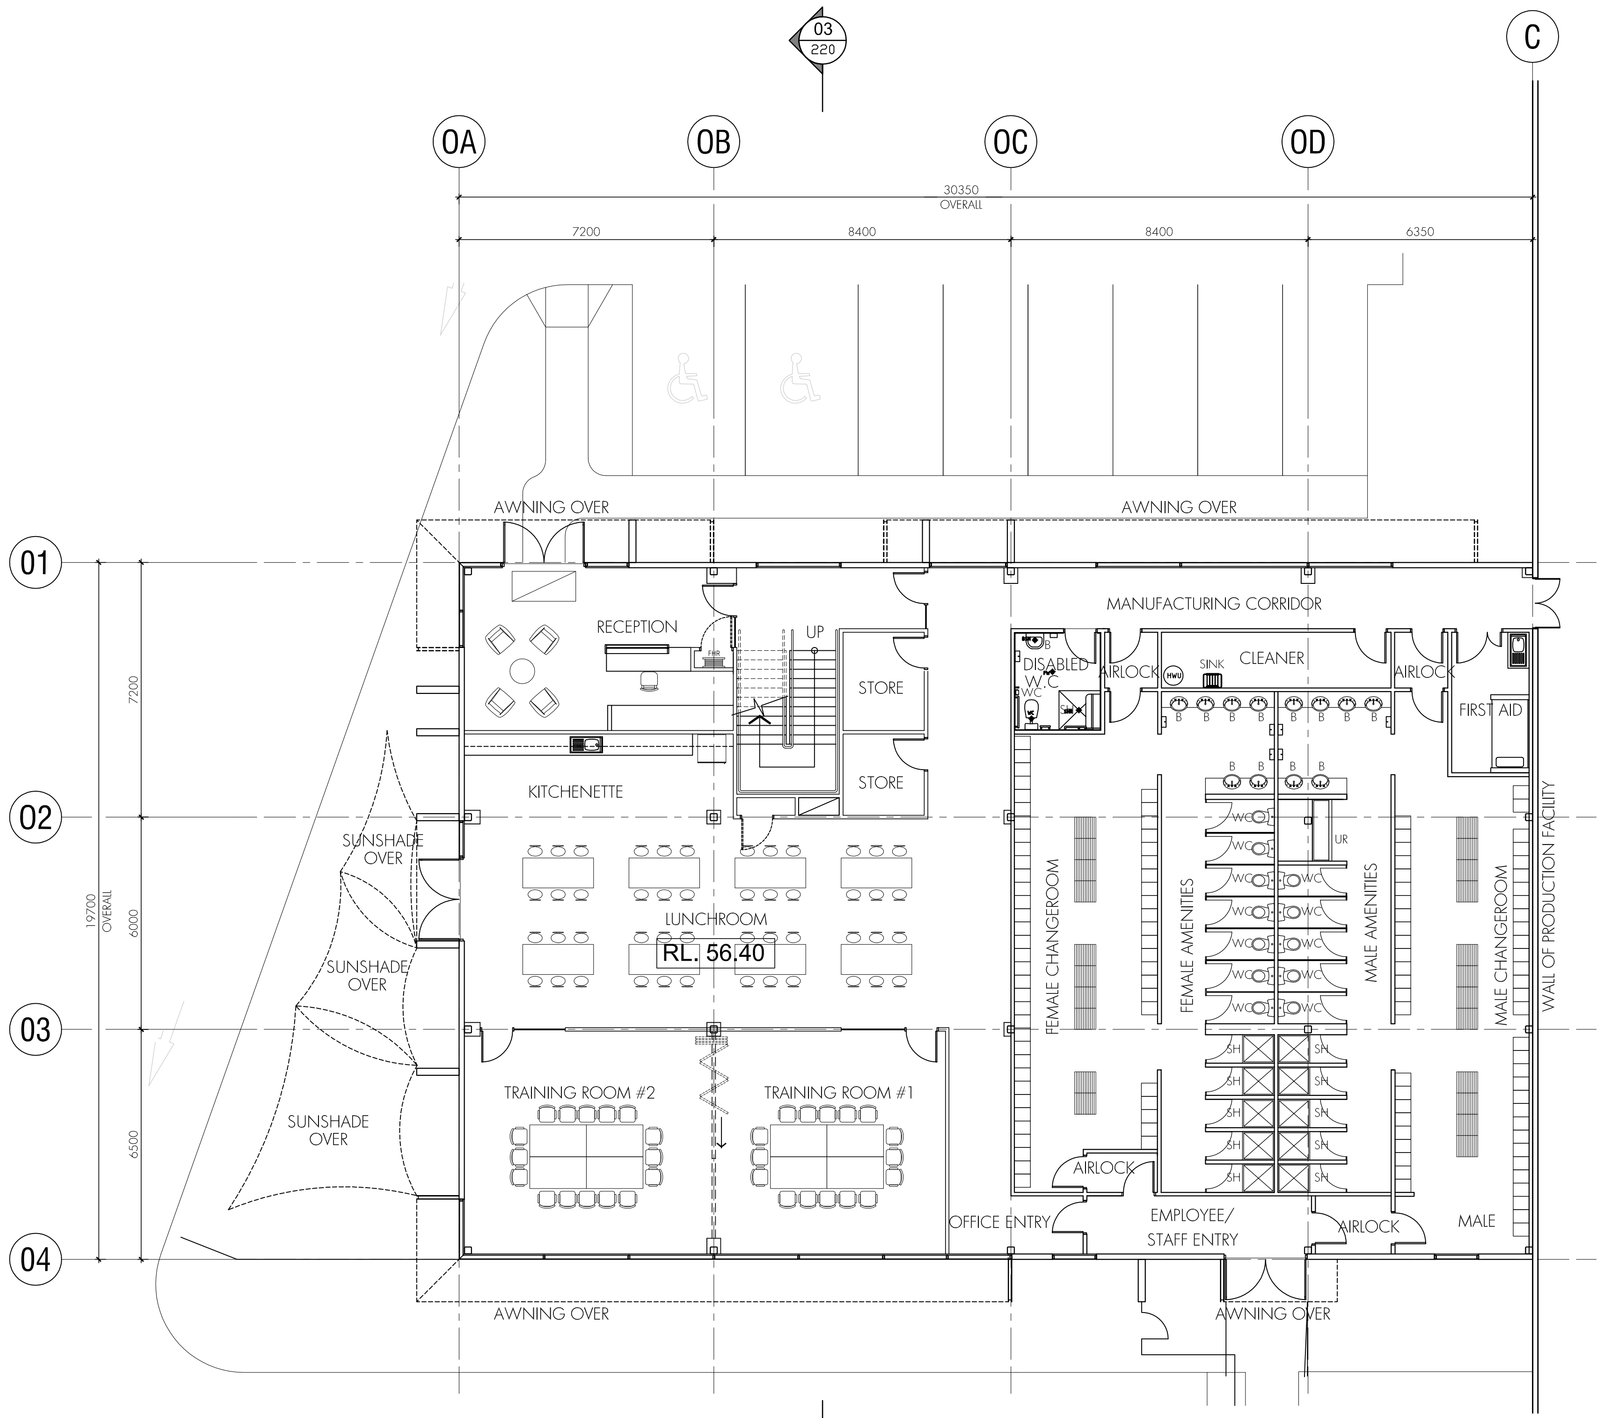

01 – GROUND FLOOR PLAN

1:100 @ A1

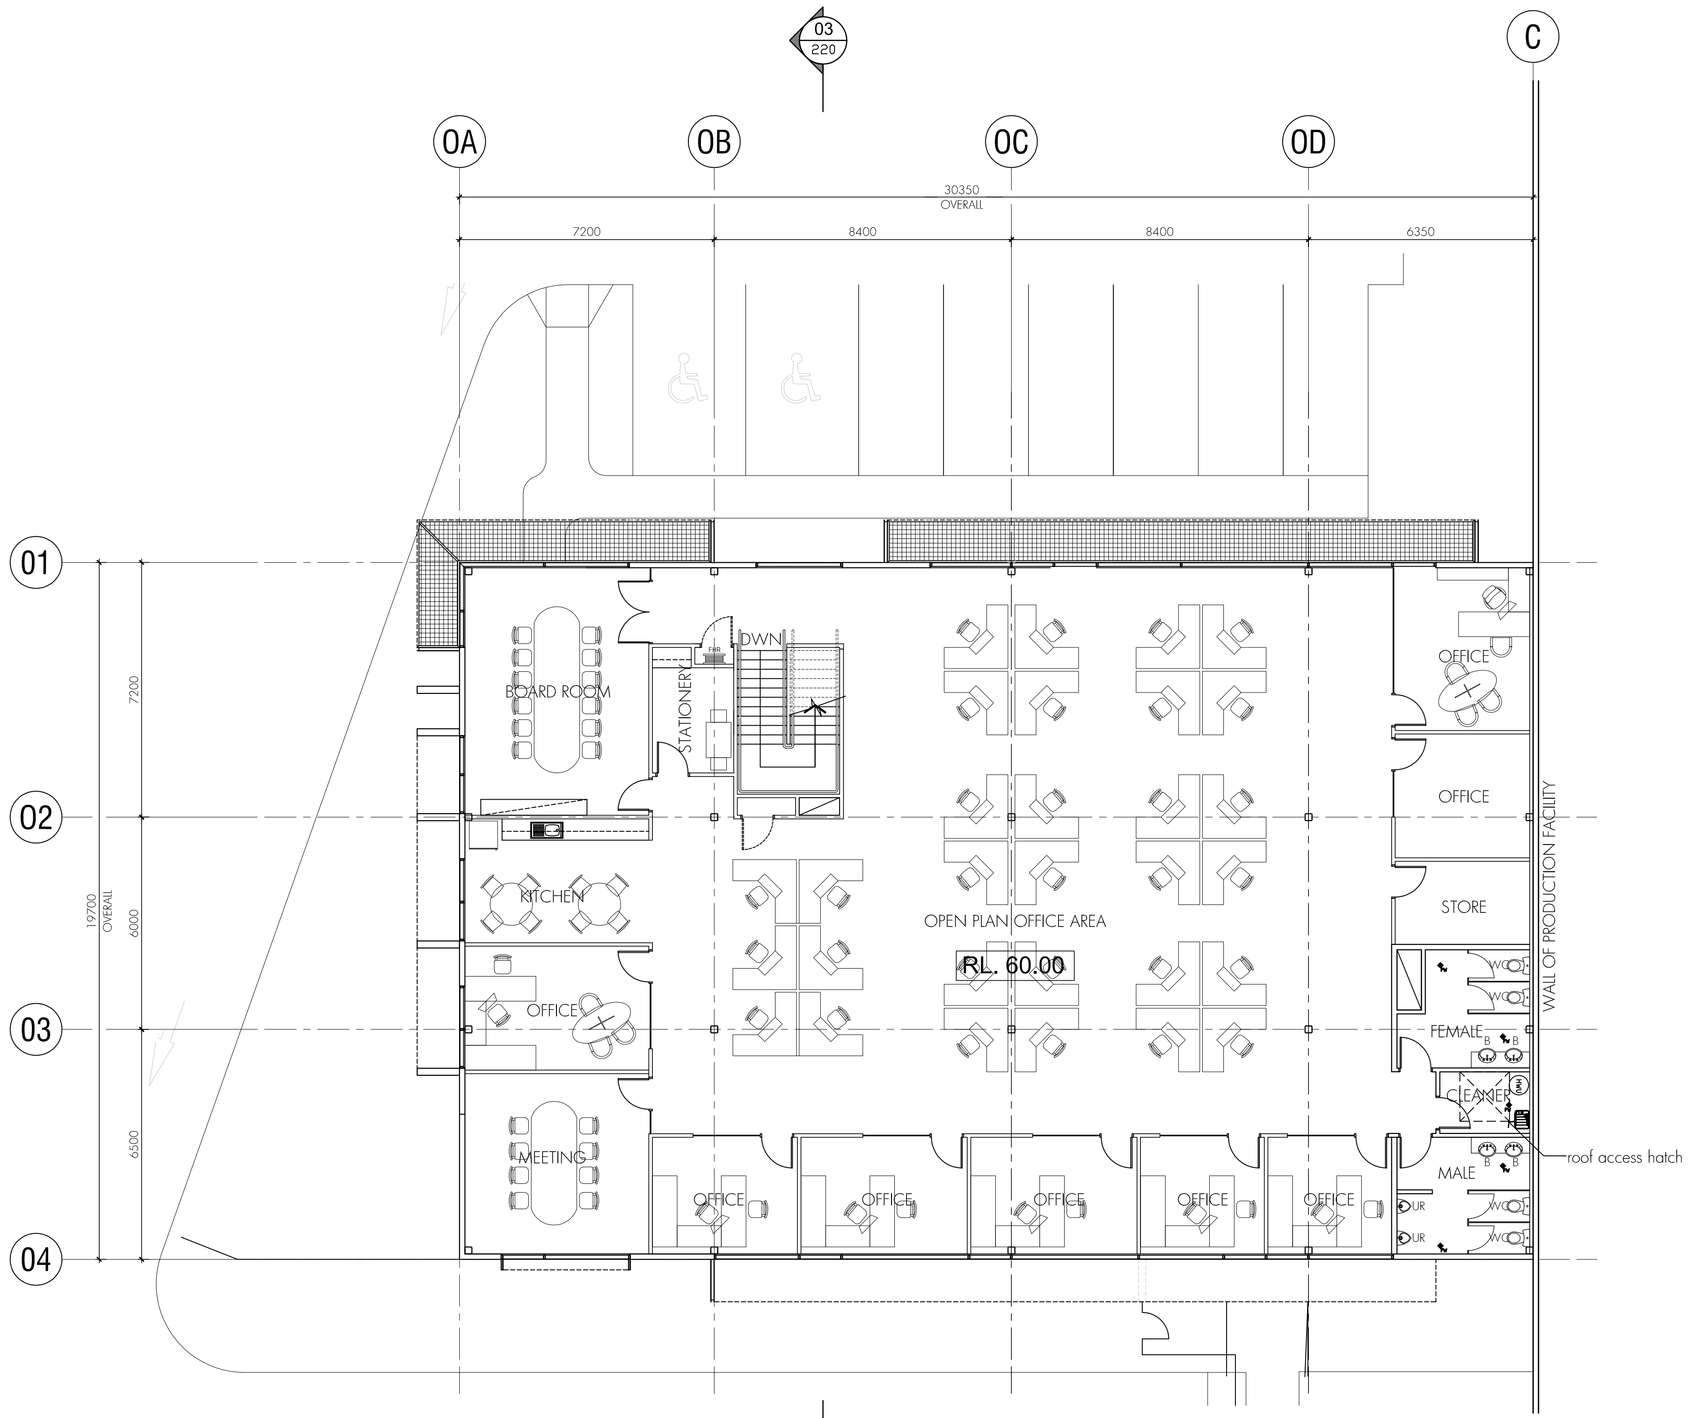

02 – FIRST FLOOR PLAN

1:100 @ A1

Notes :

DO NOT SCALE OF DRAWING - DIMENSIONS & LEVELS TO BE VERIFIED PRIOR TO COMMENCEMENT OF WORK WITH FIGURED DIMENSIONS IN PREFERENCE TO SCALED DIMENSIONS. MATERIALS & WORKMANSHIP TO BE IN STRICT ACCORDANCE WITH ALL RELEVANT S.A.A. STANDARDS, BCA & LOCAL AUTHORITIES REQUIREMENTS.

COPYRIGHT - THIS DRAWING IS SUBJECT TO COPYRIGHT AND IS THE PROPERTY OF THE AUTHOR. THIS DRAWING MUST NOT BE RETAINED, COPIED OR USED WITHOUT THE GIVEN AUTHORITY OF SPPACE DESIGN PTY LTD.

Sheet Size - B1

Revisions :

A	25/03/08	DA PRELIMINARY ISSUED
B	10/04/08	ISSUED FOR DA SUBMISSION

Structural Consultant :

Hydraulic Consultant :

Electrical Consultant :

Builder :

hansen yuncken
Building Value

Hansen Yuncken Pty Ltd
Level 4, 1 Rosebery Avenue
Rosebery NSW 2018
ph: (02) 9770 7600
fax: (02) 9770 7601

Mechanical Consultant :

Landscape Consultant :

Fire Consultant :

Project Manager :

SPPACE

Suite 505
147 King Street
Sydney NSW 2000
ph: (02) 9232 7760 fax: (02) 9231 2717
email: robpaul@sppacedesign.com.au

SPPACE DESIGN Pty Ltd ABN 331 205 266 50

Project :

GOODMAN FIELDER
SITE E, TEMPLAR ROAD, ERSKINE PARK

Client :

GPT
The GPT Group

Drawing :

DEVELOPMENT APPLICATION
OFFICE FLOOR PLANS
GROUND LEVEL & FIRST FLOOR LEVEL

Scales :	Date :	Drawn :
AS SHOWN	25 MARCH 2008	AW

Project No :	Drawing No :	Issue :
08000	GF-TE-DA-100	B