THIS DRAWING HAS BEEN REDUCED

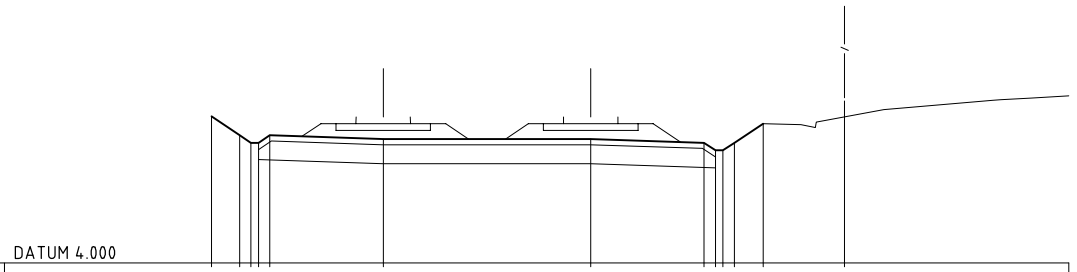

DATUM 4.000

FORMATION	7.876, 7.379, 7.179, 7.379, 7.280, 7.280, 7.181, 6.981, 7.181, 7.689, 8.289
EXISTING	7.876, 7.862, 7.710, 7.657, 7.730, 7.954, 8.056, 8.299, 8.320, 8.365
OFFSET	-4.545, -3.800, -3.300, -3.000, 0.000, 5.489, 8.489, 8.989, 9.289, 10.050, 12.207

CH 260 km
MC10

SECTION 3
1:100 RA-011

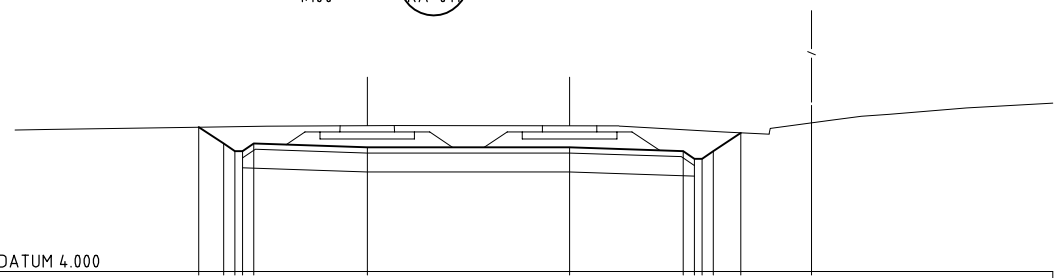

DATUM 4.000

FORMATION	7.816, 7.379, 7.179, 7.379, 7.280, 7.280, 7.181, 6.981, 7.181, 7.667, 8.393
EXISTING	7.819, 7.837, 7.857, 7.845, 7.842, 7.689, 7.631, 7.781, 8.001, 8.104, 8.155, 8.320
OFFSET	-4.456, -3.800, -3.300, -3.000, 0.000, 5.353, 8.356, 8.857, 9.157, 9.886, 11.753

CH 230 km
MC10

SECTION 2
1:100 RA-010

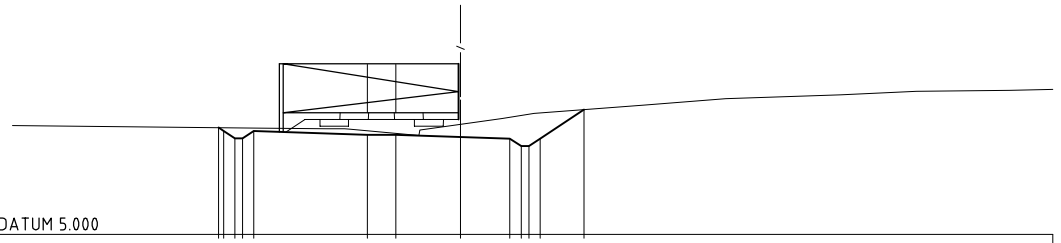

DATUM 5.000

FORMATION	7.822, 7.533, 7.733, 7.634, 7.634, 8.557, 7.532, 7.331, 7.531, 8.296
EXISTING	7.812, 7.794, 7.783, 7.611, 7.761, 8.064, 8.200, 8.413, 8.586, 8.687, 8.785, 8.808
OFFSET	-3.933, -3.500, -3.000, 0.000, 0.758, 2.469, 3.773, 4.275, 4.577, 5.732

CH 182 km
MC10

SECTION 1
1:100 RA-010

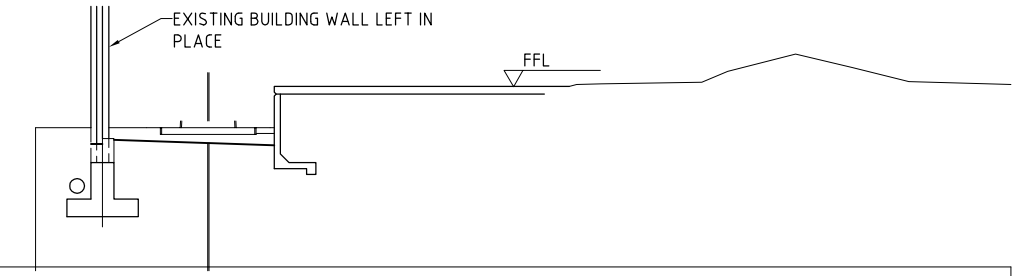

DATUM 4.000

FORMATION	7.881, 7.280, 7.280
EXISTING	7.881, 8.015, 8.119, 8.287, 8.641, 8.831, 8.848, 8.886, 9.173, 9.635, 9.276, 8.907, 8.845
OFFSET	-4.552, 0.000, 0.034

CH 470 km
MC10

SECTION 6
1:100 RA-011

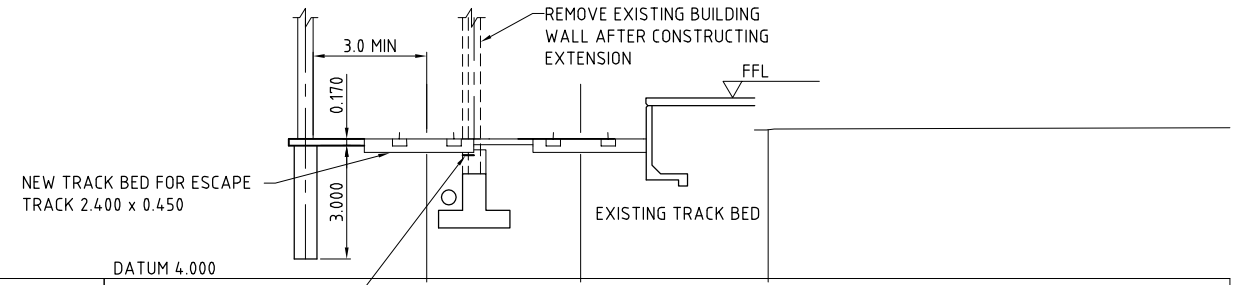

DATUM 4.000

FORMATION	25TH COMPRESSIBLE FILLER BOARD OVER EXISTING WALL, 7.280, 7.280, 7.935
EXISTING	7.840, 7.929, 7.954, 7.965, 7.964
OFFSET	-4.491, -3.800, -3.300, -3.000, 0.000, 4.075, 9.039

CH 430 km
MC10

SECTION 5
1:100. RA-011

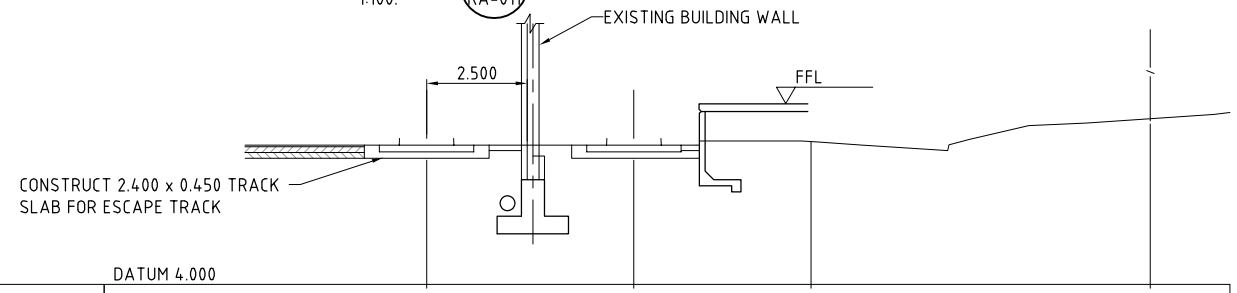

DATUM 4.000

FORMATION	7.280, 7.280, 7.775, 8.239
EXISTING	7.845, 7.786, 7.785, 7.791, 7.764, 7.680, 7.538, 7.832, 8.193, 8.260, 8.492
OFFSET	0.000, 5.484, 10.174, 19.149

CH 390 km
MC10

SECTION 4
1:100 RA-011

2 1 0 2 4 6 8 10m
SCALE 1:100

PRELIMINARY
NOT FOR CONSTRUCTION

Rev.	Date	Revision Details	Drn	Ver.	App.
02	09.07.09	ISSUED FOR INFORMATION	RJT		
01	29.08.08	FOR INFORMATION	ARTS		

aurecon
Aurecon Australia Pty Ltd ABN 54 005 139 873 Telephone: +61 2 9465 5599
116 Military Road (PO Box 538) Neutral Bay Facsimile: +61 2 9465 5598
New South Wales 2089 Australia Email: sydney@ap.aurecongroup.com

A person using Aurecon drawings and other data accepts the risk of:
1. using the drawings and other data in electronic form without requesting and checking them for accuracy against the original hard copy versions;
2. using the drawings or other data for any purpose not agreed to in writing by Aurecon.
Wherever a discrepancy in the contract documents is found and unless directed otherwise by the Principal/Engineer, the contractor shall adopt, at their own cost the greater quantum, class of finish, grade, or specification where applicable.

Client: IPMG

Project: IPMG SIDING AT WARWICK FARM

Drawn	Signed	Date
ST		
Designed DK	Signed	Date
Verified CJM	Signed	Date
Approved PR	Signed	Date

Drawing Title: RAIL TYPICAL CROSS SECTIONS

Project No. 32762	
Scale AS SHOWN	Sheet Size A1
Drawing No. RA-015	Rev. 02

20 10 0 10 20 30 40 50 100mm

Cad File: I:\32762\CAD\Drg\RA\RA-015.dwg Plot Date: 6/08/2009 4:23:38 PM Name: tovelln Xrefs: x-32762-MPG-A1X_32762_RA_D_TYP_XSECT.aurecon_logo.