THIS DRAWING HAS BEEN REDUCED

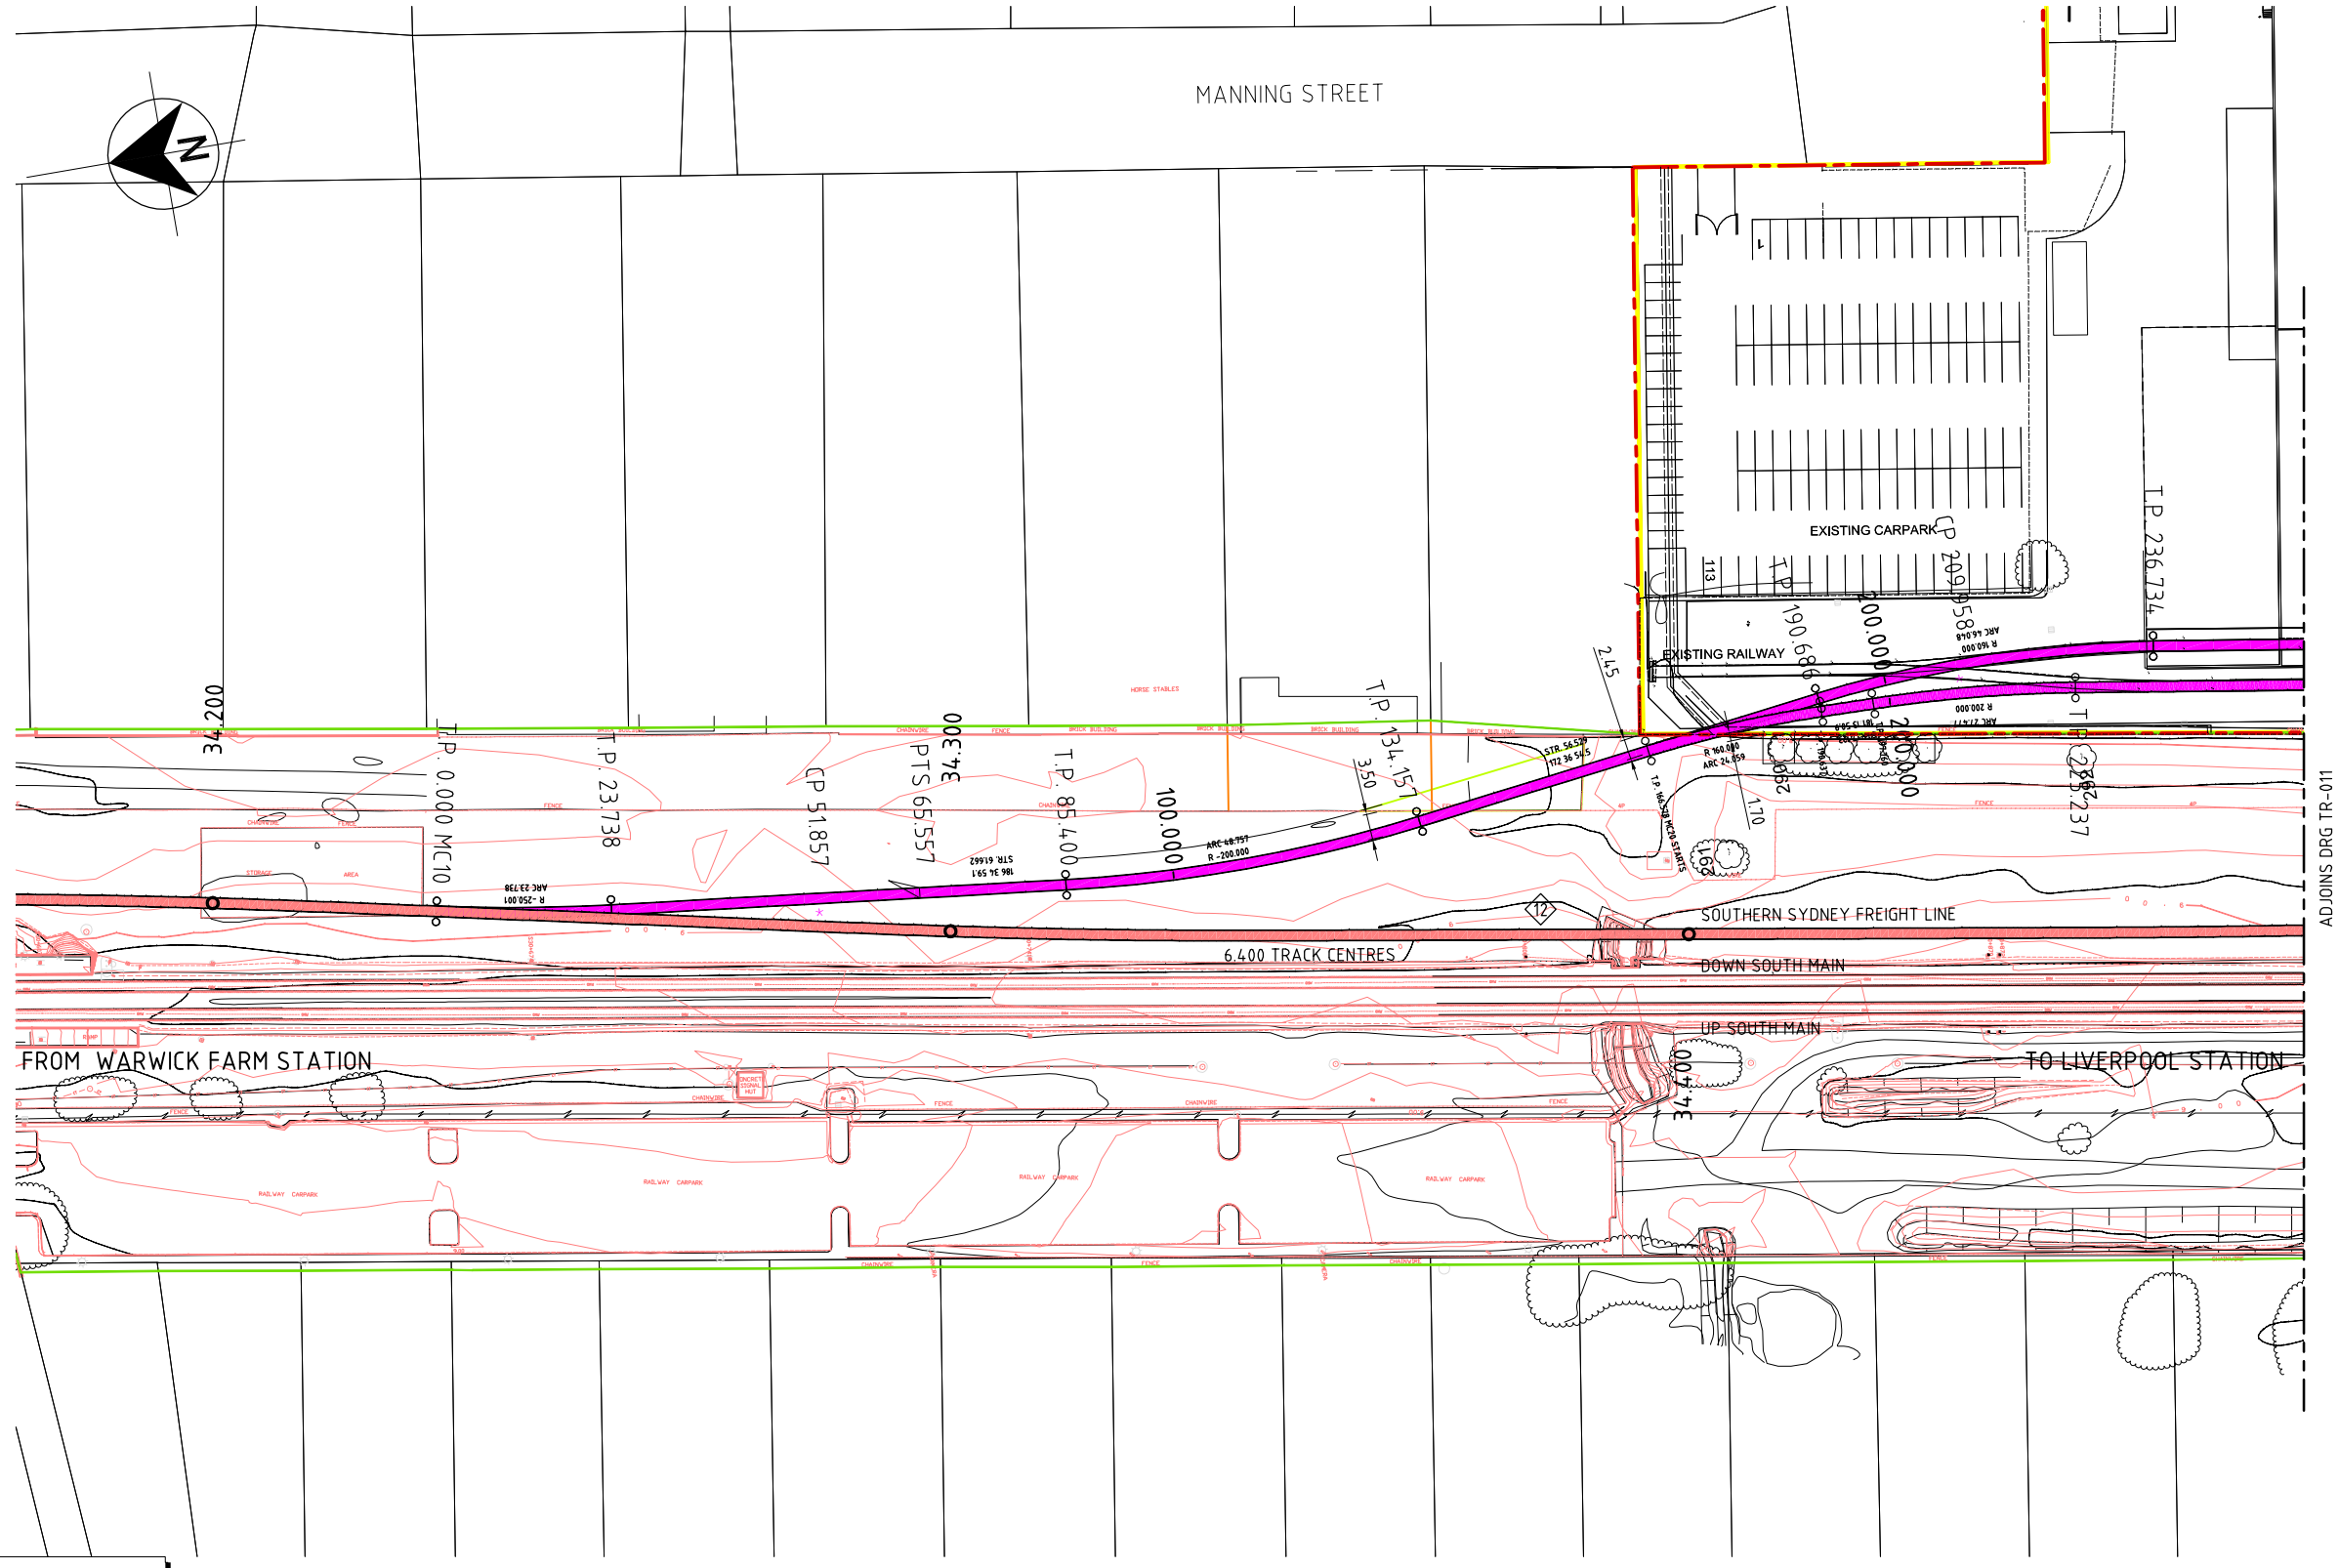

LEGEND

- EXISTING TRACK
- REMOVE EXISTING TRACK
- PROPOSED TRACK SIDING
- SOUTHERN SYDNEY FREIGHT LINE
- RAIL BOUNDARY

PLAN
1:500

10 0 10 20 30 40 50m
SCALE 1:500

PRELIMINARY
NOT FOR CONSTRUCTION

Rev.	Date	Revision Details	Drn	Ver.	App.
01	09.07.09	ISSUED FOR INFORMATION	MWM		

aurecon
Aurecon Australia Pty Ltd ABN 54 005 139 873
116 Military Road (PO Box 538) Neutral Bay
New South Wales 2089 Australia
Telephone: +61 2 9465 5599
Facsimile: +61 2 9465 5598
Email: sydney@ap.aurecongroup.com

A person using Aurecon drawings and other data accepts the risk of:
1. using the drawings and other data in electronic form without requesting and checking them for accuracy against the original hard copy versions;
2. using the drawings or other data for any purpose not agreed to in writing by Aurecon.
Wherever a discrepancy in the contract documents is found and unless directed otherwise by the Principal/Engineer, the contractor shall adopt, at their own cost the greater quantum, class of finish, grade, or specification where applicable.

Client: IPMG

Project: IPMG SIDING AT WARWICK FARM

	Signed	Date
Drawn MWM		
Designed DK		
Verified CJM		
Approved PR		

Drawing Title: TRACK HORIZONTAL ALIGNMENT SHEET 1

Project No. 32762
Scale AS SHOWN
Sheet Size A1
Drawing No. TR-010
Rev. 01

20 10 0 10 20 30 40 50 100mm

Cad File: I:\32762\CAD\Dwg\TR\TR-010.dwg Plot Date: 10/08/2009 3:13:15 PM Name: lowethn Xrefs: X_32762_DA_D_PLS00.X_32762_SV_E_PLAN_CADAx-32762-MMG-A1.X_32762_DA_D_PLAN_PP.X_32762_AR_D_23SctrnewrSl.X_32762_SV_E_PHOTOGRAMX_32762_DA_D_PLAN-SSFL.X_32762_DA_D_LEGEND-PLS00.X_32762_SV_E_PLS00.X_32762_SV_E_AXUL.aurecon_logo.X_32762_SV_E_23Sctrnewrsl;