| EXTERNAL FINISHES SCHEDULE | |
|---|---|
| 1 | STEEL FRAME MEMBERS - POWDER COAT FINISH (MAIN GLASS SCREEN) |
| 2 | ALUMINIUM CURTAIN WALL MULLIONS - POWDER COAT FINISH |
| 3 | GLASS SCREEN MULLIONS - NATURAL ANODIZED ALUMINIUM FINISH |
| 4 | BALUSTRADE SUPPORTS - NATURAL ANODIZED ALUMINIUM FINISH |
| 5 | SANDSTONE WALL PANELS |
| 6 | RENDERED MASONRY / CONCRETE WALL - COLOUR TO MATCH EXISTING |
| 7 | COMPOSITE ALUMINIUM PANELS TO MATCH EXISTING |
| 8 | VERTICAL ALUMINIUM STRIPS - POWDER COAT FINISH |
| 9 | THERMAL PERFORMANCE VISION GLASS |
| 10 | COMPATIBLE SPANDREL GLASS |

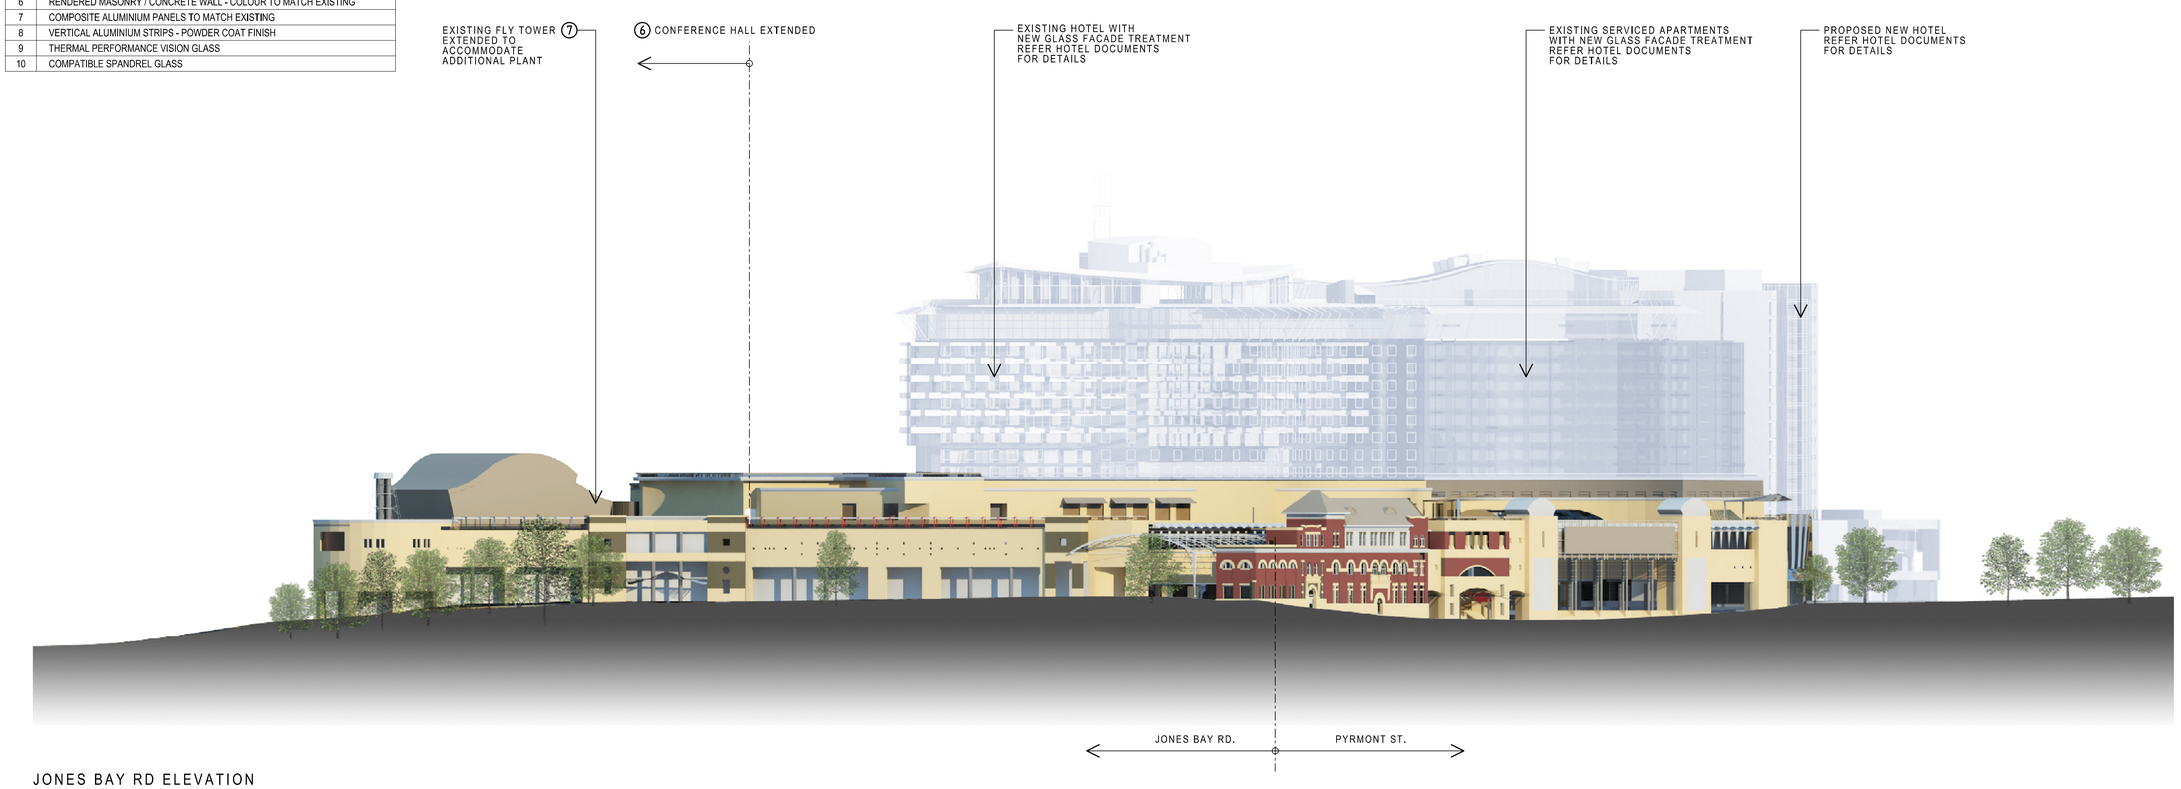


JONES BAY RD ELEVATION

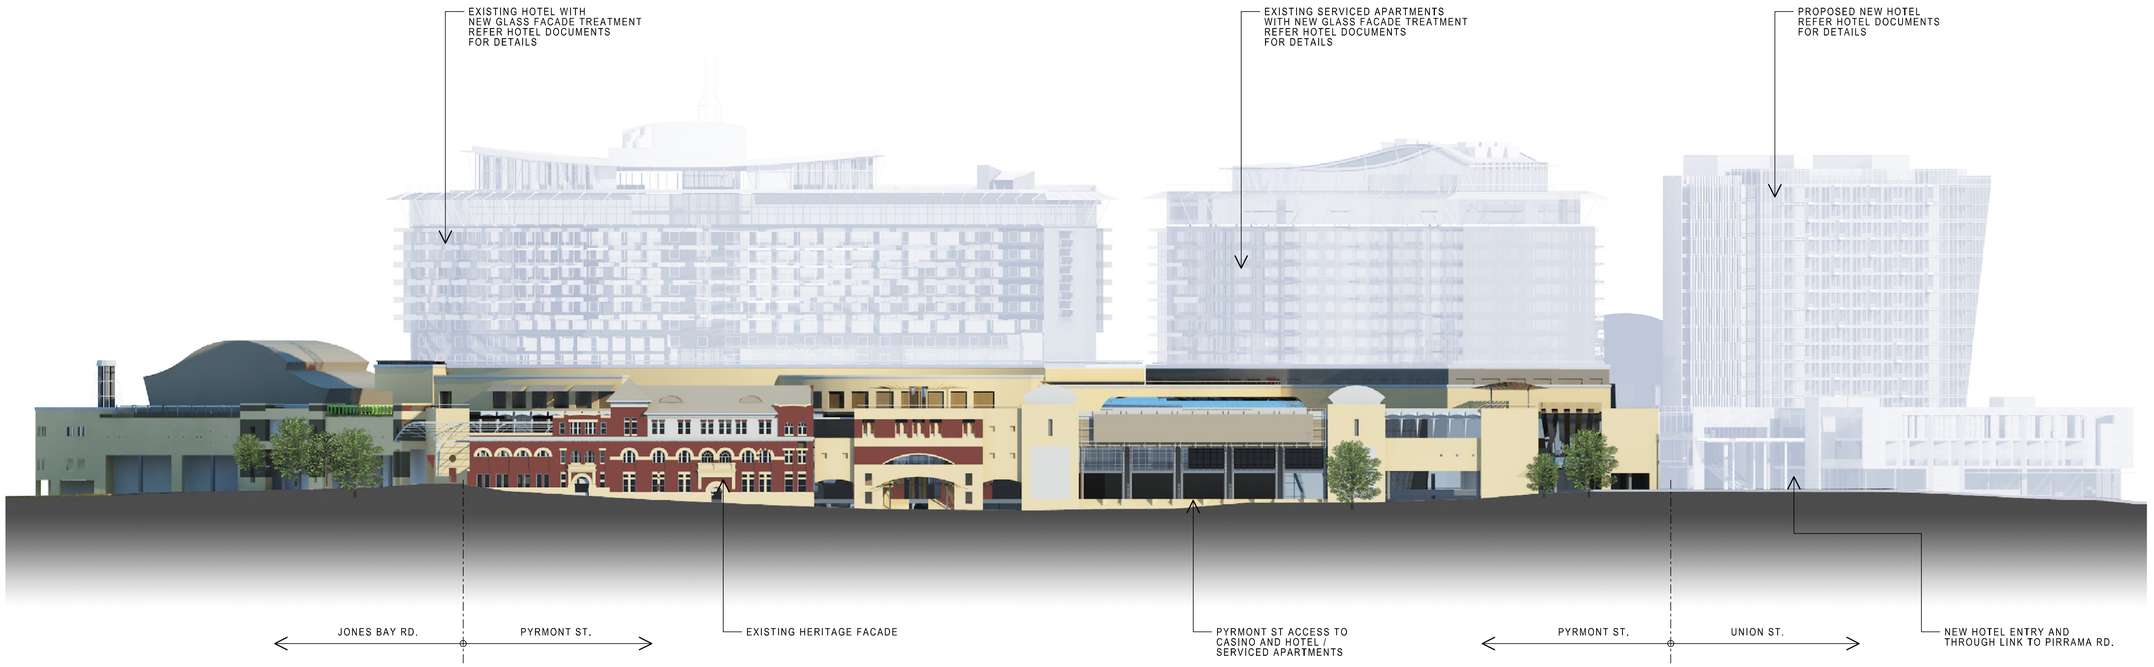


PYRMONT STREET ELEVATION

0 10 20 50M

Tabcorp

Star City SYDNEY HOTEL & CASINO

Project Consultant Team

| Prefix | Consultant | Discipline |
|---|---|---|
| AC | The Buchan Group | Architect (Casino) |
| AH | The Cox Group | Architect (Hotel) |
| A | Arup | Acoustic Consult. |
| BS | Phillip Chun & Associates | Building Surveyor |
| C | Hard & Forrester | Land Surveyor |
| CL | Tabcorp Holdings Limited | Client (Star City & Tabcorp) |
| D | | Civil - Drainage |
| DD | | Disability Consultant |
| E | Bassett | Electrical Services |
| F | Arup | Fire Services |
| FS | | Fire - Sprinkler |
| G | | Security & Surveillance |
| H | Steve Paul & Partners | Hydraulic Services |
| ID | | Interior Design |
| J | | Telephone & Data Ser. |
| K | Norman Disney Young | Lifts & Escalators |
| L | Tract Consultants | Landscaping Consult. |
| M | Bassett | Mechanical Services |
| N | Cundall (St Leonards) | ESD Consultant |
| PL | Urbis | Planning Consultant |
| PM | APP Corporation | Project Management |
| QS | WT Partnership | Casino - QS Reports |
| | Davis Langdon | Hotel - QS Reports |
| R | CB Richard Ellis | Retail Consultant |
| ST | Taylor Thomson Whitting Pty Ltd | Structural Consultant |
| T | Arup | Traffic Consultant |
| U | Hyder Consulting (Aust) Pty Ltd | Facade Consultant |

Revisions - ISSUES

| No. | Description - Issued for | By | Date |
|---|---|---|---|
| 00 | DA SUBMISSION | MK | 01/07/08 |
| 01 | DA RE-SUBMISSION | DS | 09/09/08 |

Key Plan

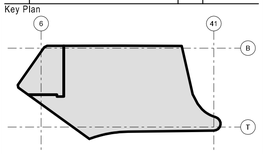


Consultant

THE BUCHAN GROUP

Buchan Laird & Bawden (Vic) Pty Ltd
A.C.N. 007 272 826
Architects Planners & Interior Designers
133 Rosslyn Street West Melbourne
Victoria 3003, AUSTRALIA
Tel : +6139329 1077 Fax : +613 9329 0481
Email: tbg@melbourne.buchan.com.au
© THE BUCHAN GROUP 2008

Project

# PROJECT STAR
PYRMONT, SYDNEY

Drawing Title

JONES BAY RD - PYRMONT STREET ELEVATIONS

| | |
|---|---|
| Scale | 1:500 @ A1 |
| Date | SEPTEMBER 2008 |
| Status | DA RE-SUBMISSION |

| Project Number | Drawing Number | Revision |
|---|---|---|
| 308024 | DA-AC.402 | 01 |

Checked By | Approved By