This drawing is copyright and is the property of TAYLOR THOMSON WHITTING (NSW) Pty Ltd and must not be used without authorisation.

EROSION AND SEDIMENT CONTROL NOTES

1. All work shall be generally carried out in accordance with
   (A) Local authority requirements,
   (B) EPA – Pollution control manual for urban stormwater,
   (C) Department of conservation and land management manual– "Urban Erosion & Sediment Control".
2. Erosion and sediment control **drawings and notes** are provided for the whole of the works. Should the Contractor stage these works then the design may require to be modified. Variation to these details may require to be approved by the relevant authorities. The erosion and sediment control **plan** shall be implemented and adopted to meet the varying situations as work on site progresses.
3. Maintain all erosion and sediment control devices to the satisfaction of the superintendent and the local authority.
4. When stormwater pits are constructed prevent site runoff entering the pits unless silt fences are erected around pits.
5. Minimise the area of site being disturbed at any one time.
6. Protect all stockpiles of materials from scour and erosion. Do not stockpile loose material in roadways, near drainage pits or in watercourses.
7. All soil and water control measures are to be put back in place at the end of each working day, and modified to best suit site conditions.
8. Control water from upstream of the site such that it does not enter the disturbed site.
9. All construction vehicles shall enter and exit the site via the temporary construction entry/exit.
10. All vehicles leaving the site shall be cleaned and inspected before leaving.
11. Maintain all stormwater pipes and pits clear of debris and sediment. Inspect stormwater system and clean out after each storm event.
12. Clean out all erosion and sediment control devices after each storm event.

Sequence Of Works

1. Prior to commencement of excavation the following soil management devices must be installed.
1.1. Construct silt fences below the site and across all potential runoff sites.
1.2. Construct temporary construction entry/exit and divert runoff to suitable control systems.
1.3. Construct measures to divert upstream flows into existing stormwater system.
1.4. Construct sedimentation traps/basin including outlet control and overflow.
1.5. Construct turf lined swales.
1.6. Provide sandbag sediment traps upstream of existing pits.
2. Construct geotextile filter pit surround around all proposed pits as they are constructed.
3. On completion of pavement provide sand bag kerb inlet sediment traps around pits.
4. Provide and maintain a strip of turf on both sides of all roads after the construction of kerbs.

EROSION AND SEDIMENT CONTROL LEGEND

- Batter
- Siltation fence
- Hay bale barriers
- Sandbag sediment trap
- Catch drain

PITS EXTERNAL TO BOUNDRY TO BE PROTECTED WITH SANDBAG SEDIMENT TRAP. REFER TO DETAIL

CONTRACTOR IS TO LOCATE ALL EXISTING SERVICES PRIOR TO THE COMMENCEMENT OF WORK

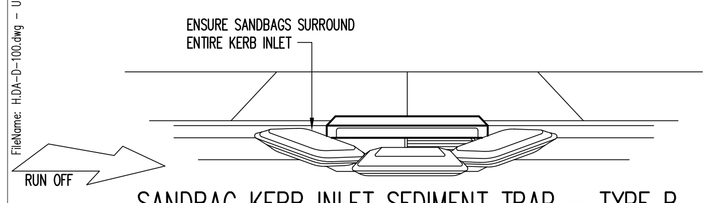

SANDBAG KERB INLET SEDIMENT TRAP – TYPE B
NTS

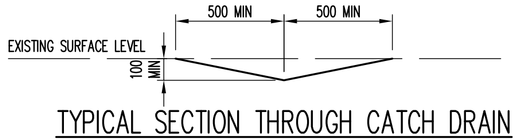

TYPICAL SECTION THROUGH CATCH DRAIN
SCALE 1: 20

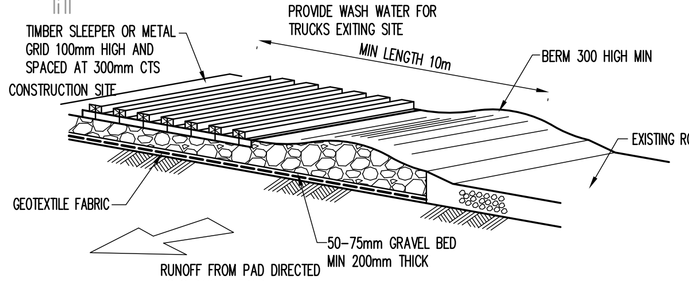

TEMPORARY CONSTRUCTION VEHICLE EXIT
NTS

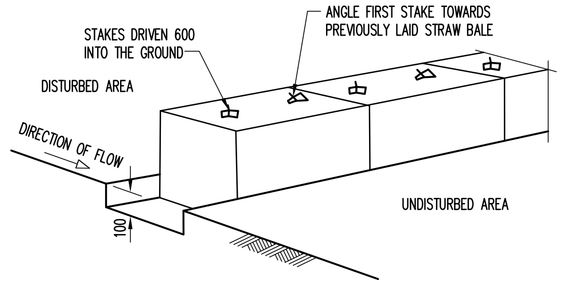

STRAW BALE SEDIMENT FILTER
NTS
NOTE: STAKE TO BE EITHER TAR COATED STAR OR 50 x 50 HARDWOOD

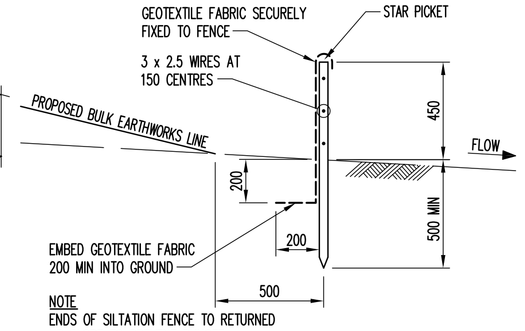

NOTE
ENDS OF SILTATION FENCE TO RETURNED UP SLOPE TO PREVENT RUNOFF

SILTATION FENCE DETAIL
SCALE 1: 20

A1 0 1 2 3 4 5 6 7 8 9 10

FileName: H.DA-D-100.dwg – USER: camerarr – Plot File Created: Sep 02, 2008 – 4:32pm

Tabcorp

StarCity SYDNEY HOTEL & CASINO

Project Consultant Team

Prefix	Consultant	Discipline
AC	The Buchan Group	Architect (Casino)
AH	The Cox Group	Architect (Hotel)
A	Arup	Acoustic Consult.
BS	Philip Chun & Associates	Building Surveyor
C	Hord & Forrester	Land Surveyor
CL	Tabcorp Holdings Limited	Client (Star City & Tabcorp)
D		Civil – Drainage
DD		Disability Consultant
E	Bassett	Electrical Services
F	Arup	Fire Services
FS		Fire – Sprinkler
G		Security & Surveillance
H	Steve Paul & Partners	Hydraulic Services
ID		Interior Design
J		Telephone & Data Ser.
K	Norman Disney Young	Lifts & Escalators
L	Tract Consultants	Landscaping Consult.
M	Bassett	Mechanical Services
N	Cundall (St Leonards)	ESD Consultant
PL	Urbis	Planning Consultant
PM	APP Corporation	Project Management
QS	WT Partnership	Casino – QS Reports
	Davis Langdon	Hotel – QS Reports
R	CB Richard Ellis	Retail Consultant
ST	Taylor Thomson Whitting Pty Ltd	Structural Consultant
T	Arup	Traffic Consultant
U	Hyder Consulting (Aust) Pty Ltd	Facade Consultant

ISSUE ADDED

No.	Description	By	Date
00	AUTHORITIES ISSUE	S.H	23.06.08
01	ARCHITECTS LAYOUT UPDATED	C.R	02.09.08

Key Plan

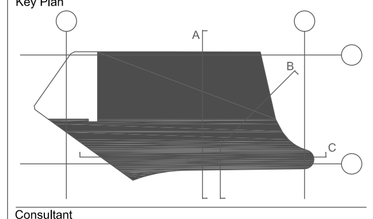

Consultant

TaylorThomsonWhitting
Consulting Engineers
48 Chandos Street St.Leonards NSW 2065
T: +61 2 9439 7288 F: +61 2 9439 3146 tlwsyd@ttw.com.au
Taylor Thomson Whitting (NSW) Pty Ltd A.C.N. 113 578 377

Project

PROJECT STAR
PYRMONT, SYDNEY

Drawing Title

PROPOSED EROSION & SEDIMENT CONTROL PLAN FOR HOTEL

Scale : 1:200
Date drawings created: 23.06.08
Status DA

Project Number	Drawing No	Revision
081253PA	H.DA-D-100	01

Checked By P.Y
Approved By