ISSUE	DATE	DESCRIPTION
A	03/06/2026	MOD20 ISSUE

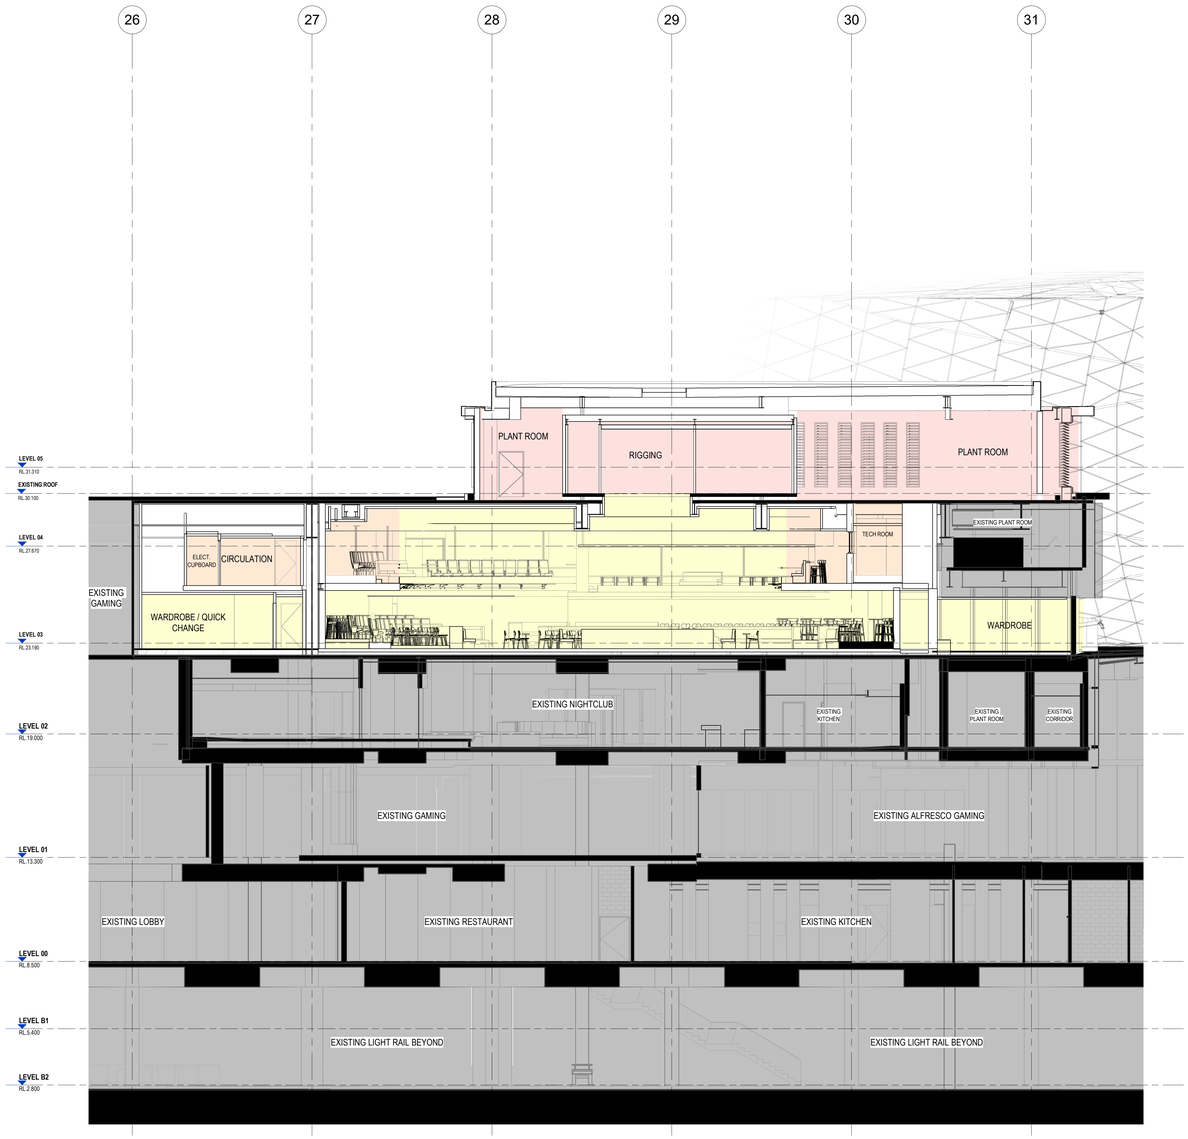

1 SECTION
1 : 100

LEGEND

- NO WORKS
- NEW WORKS - ALTERATIONS TO EXISTING
- NEW WORKS - ADDITIONAL FSR
- NEW WORKS - PLANT

PROJECT:
NEW LIVE ENTERTAINMENT VENUE

CLIENT:
FOUNDATION THEATRES

ARCHITECT:
ALTIS ARCHITECTURE

DRAWING TITLE:
PROPOSED SECTIONS

NOTES:
Nominated architect: Andrew O'Connell 9018
Copyright remains the property of Altis Design Pty Ltd.
Use only figured dimensions.
All discrepancies to be referred to Altis Design Pty Ltd prior to construction.
Ensure compliance with the Building Code of Australia and all relevant Australian Standards and Authority requirements.

NORTH:

SCALE: 1 : 100 @ A0

DATE:

DRAWN BY:	CHECKED BY:	PROJECT NO:	DRAWING NO:	ISSUE:
BK	DC	2280.11	MOD20-A3000	A

CAD FILE:

3/06/2026 5:57:23 PM