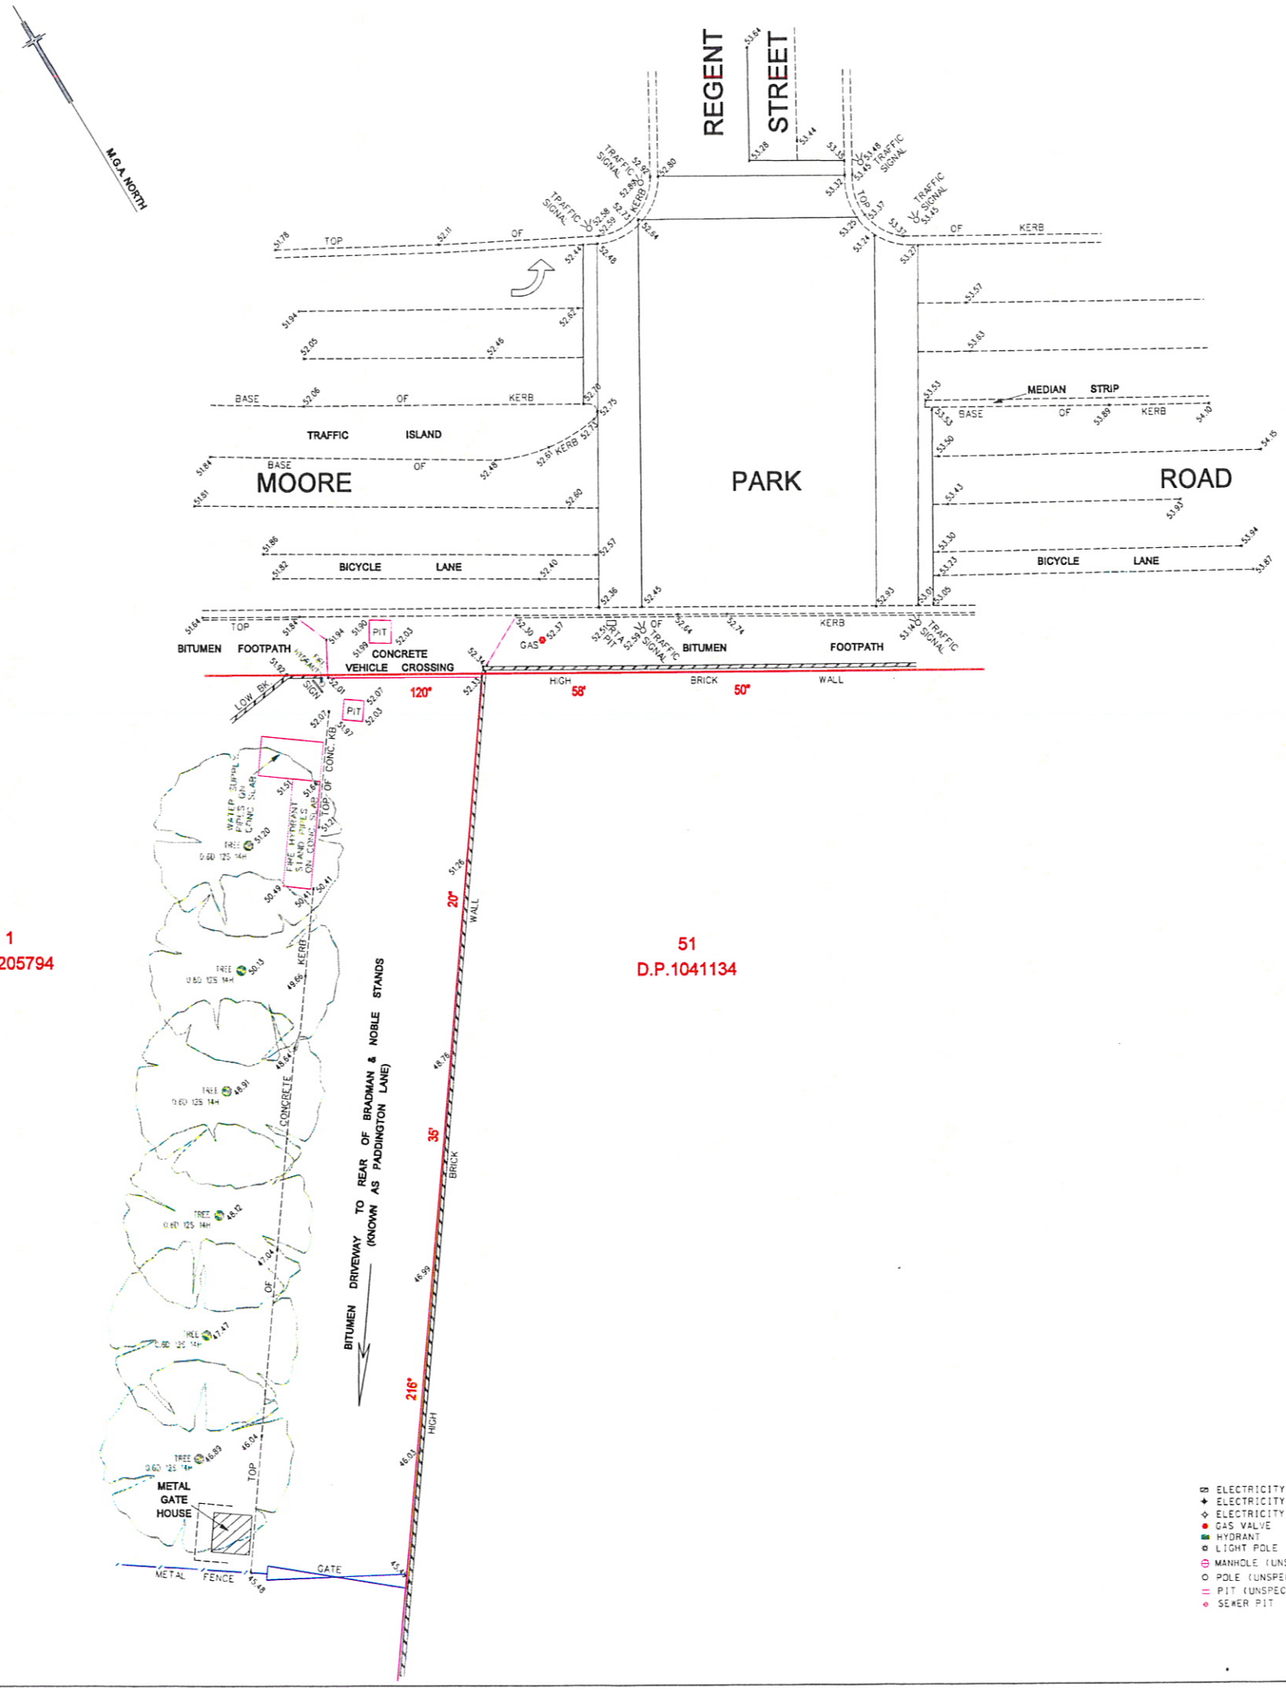

LEGEND

- ELECTRICITY PIT
- ELECTRICITY POLE WITH LIGHT
- ELECTRICITY POLE
- GAS VALVE
- HYDRANT
- LIGHT POLE
- MANHOLE (UNSPECIFIED)
- POLE (UNSPECIFIED)
- PIT (UNSPECIFIED)
- SEWER PIT
- SEWER MANHOLE
- STOP VALVE
- STORMWATER GRATE
- STORMWATER MANHOLE
- STORMWATER PIT
- TELECOM PIT
- TELECOM PILLAR
- TRAFFIC SIGNAL
- WATER VALVE

NOTES:

CONSTRUCTION WORKS MUST BE RELATED TO THE SITE BENCH MARK AND NOT LEVELS OF STRUCTURES SHOWN ON THE PLAN.

LIMITED BOUNDARY SURVEY MADE. IF ANY CONSTRUCTION IS INTENDED IN THE PROXIMITY OF THE BOUNDARIES IT IS RECOMMENDED THAT A FURTHER SURVEY BE REQUESTED FOR THE MARKING OF THE RELEVANT BOUNDARIES.

TREE SPREADS & TRUNK DIAMETERS SHOWN ARE DIAGRAMMATIC ONLY AND TREE HEIGHTS ARE ESTIMATED. IF ANY OF THESE ELEMENTS ARE CRITICAL TO DESIGN (IN PARTICULAR DRIPLINES) MORE SPECIFIC DETAILS SHOULD BE REQUESTED FOR ACCURATE LOCATION.

BEARINGS SHOWN RELATE TO M.G.A. NORTH.

VISIBLE SURFACE PITS ONLY SHOWN.
THE EXISTENCE AND POSITION OF UNDERGROUND SERVICES HAS NOT BEEN INVESTIGATED. IT IS THE RESPONSIBILITY OF EACH CONTRACTOR AND/OR CONSULTANT TO CONTACT THE RELEVANT AUTHORITY AND/OR "Dial Before You Dig" (Phone 1100 Fax 1300 652 077) BEFORE COMMENCING ANY EXCAVATION.

THIS PLAN HAS BEEN CREATED AT A SCALE OF 1:200 AND MAY NOT BE SATISFACTORY FOR OTHER PURPOSES. THE ACCURACY OF ANY ENLARGEMENT OR OTHER REPRODUCTION MAY BE LESS THAN THAT OF THE ORIGINAL.

REV.	DATE	AMENDMENTS

RYGATE & COMPANY PTY. LIMITED

SURVEYORS, TOWN PLANNERS
ROAD & DRAINAGE ENGINEERS
81 YORK STREET, SYDNEY 2000

PHONE 9262 6800
FAX 9262 6843
ABN 61 001 204897
www.rygate.com.au
Email: surveyors@rygate.com.au

SURVEYOR	DRAWN	CHECKED	APPROVED
S.C.	G.J.F.		

0 — 20
REDUCTION RATIO 1:200 @ A1

DATUM : AUSTRALIAN HEIGHT DATUM
CONTOUR INTERVAL :
ORIGIN OF LEVELS : S.S.M. 46143 R.L. 46.08 A.H.D.

THIS TITLE BLOCK AND NOTES FORM AN INTEGRAL PART OF THE PLAN AND MUST BE REPRODUCED IN ANY USE, DUPLICATION OR AMENDMENT.

CLIENT
SYDNEY CRICKET & SPORTS GROUND TRUST

LOCALITY
MOORE PARK

L.G.A.
CITY OF SYDNEY

PLAN

SHOWING DETAIL AND LEVELS
PART OF MOORE PARK ROAD
AND ENTRY TO REAR OF NOBLE &
BRADMAN STANDS

CAD REFERENCE 73375.DGN

REFERENCE No.	PLAN No.	DATE	SHEET No.
73375		13/08/2008	OF SHEETS