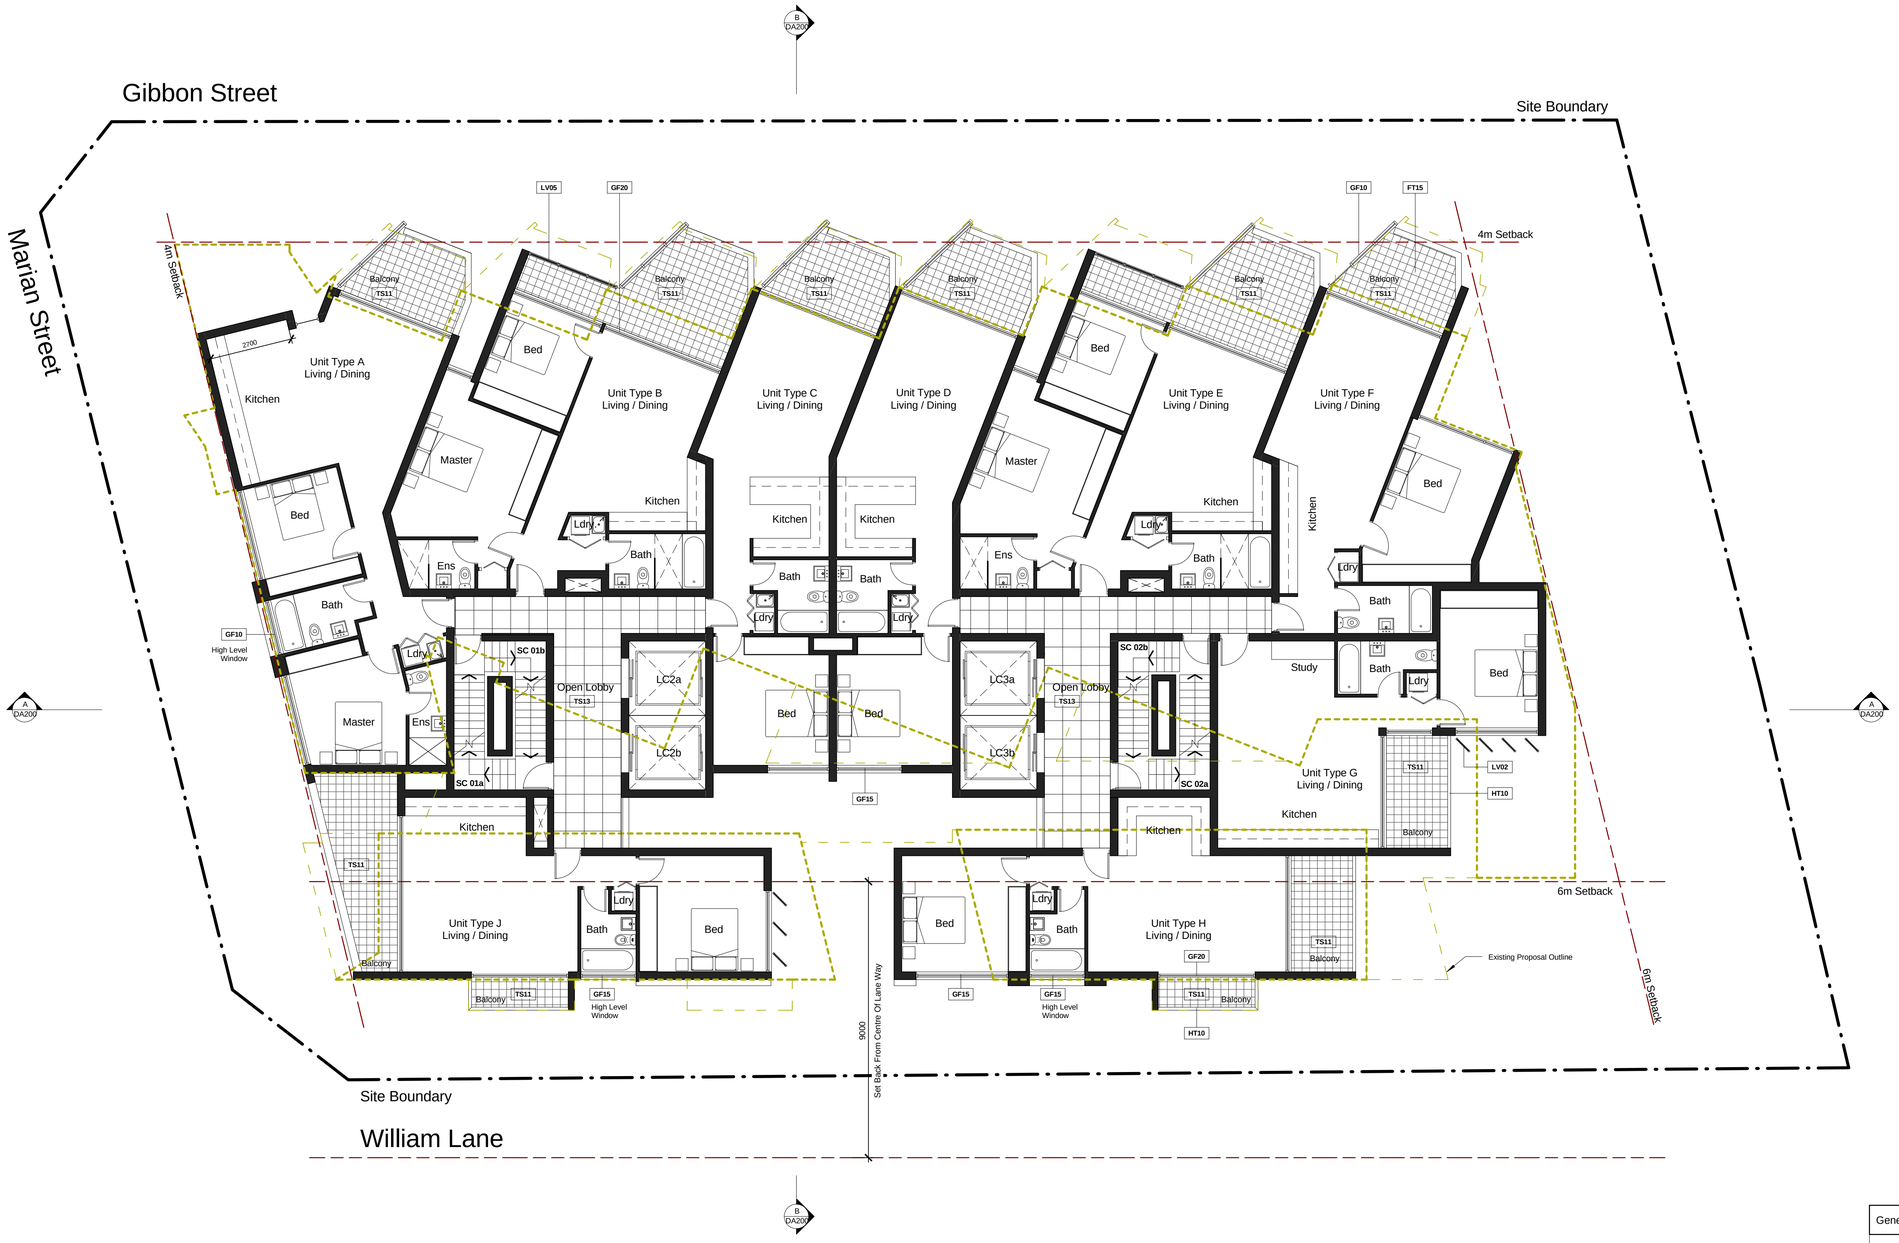

General Notes:

Architectural Drawings To Be Read In Conjunction With All Other Consultants Detailed Drawings, Reports And Specifications.

All Levels Indicated Taken To Australian Height Datum (AHD)

Refer To DA900 & Abbreviation Schedule For Proposed Finishes.

Survey Underlay Carried Out By Paul A.Lawson Surveying Services - Refer To Drawing 6868 / 6713-09

NORDON · JAGO ARCHITECTS

CNR PARRAMATTA RD & JOHNSTON ST - PO BOX 254 - ANNANDALE - NSW 2038 - T.02 9517 2822 F.02 9517 2833
STEPHEN J. NORDON REGISTRATION No. NSW - 4704 GRAHAM P. JAGO REGISTRATION No. NSW - 4926

Development Application

Rev	Description	Date
A	Section 75W Application Issue	08.12.10

7-9 Gibbons Street, REDFERN - Proposed Mixed Use Development

C:\Arch\00 Jobs\DEI00110\DEI00110_DA Model_heike_101206.rvt

TITLE

Levels 05 - 17

JOB No.	DEI00110
DATE	November 2010
SCALE	A1 @ 1 : 100
DWG No.	DA111 A