| | | | | | | | |
|---|---|---|---|---|---|---|---|
| Plan of: | CONSTRAINTS | Location: | MAIN ROAD TOUKLEY | Datum: | AHD | Date: | 30th March 2009 |
| | | | | Origin: | PM 17507 | Sheet: | 1 |
| | | | | Projection: | MGA (approx) | Plan by: | MS |
| | | | | Origin: | DCDB | Project Manager: | I.McN |
| | | Council: | WYONG | North Direction: | Grid | Office: | Hunter |
| | | | | Contour Interval: | N/A | Plan Purpose: | EA |

| | |
|---|---|
| Version: | A (30th March 2009) |
| Client: | |
| Survey: | |
| AutoCad: | N:\36418da-1a.dwg |
| Our Ref: | 36418 |

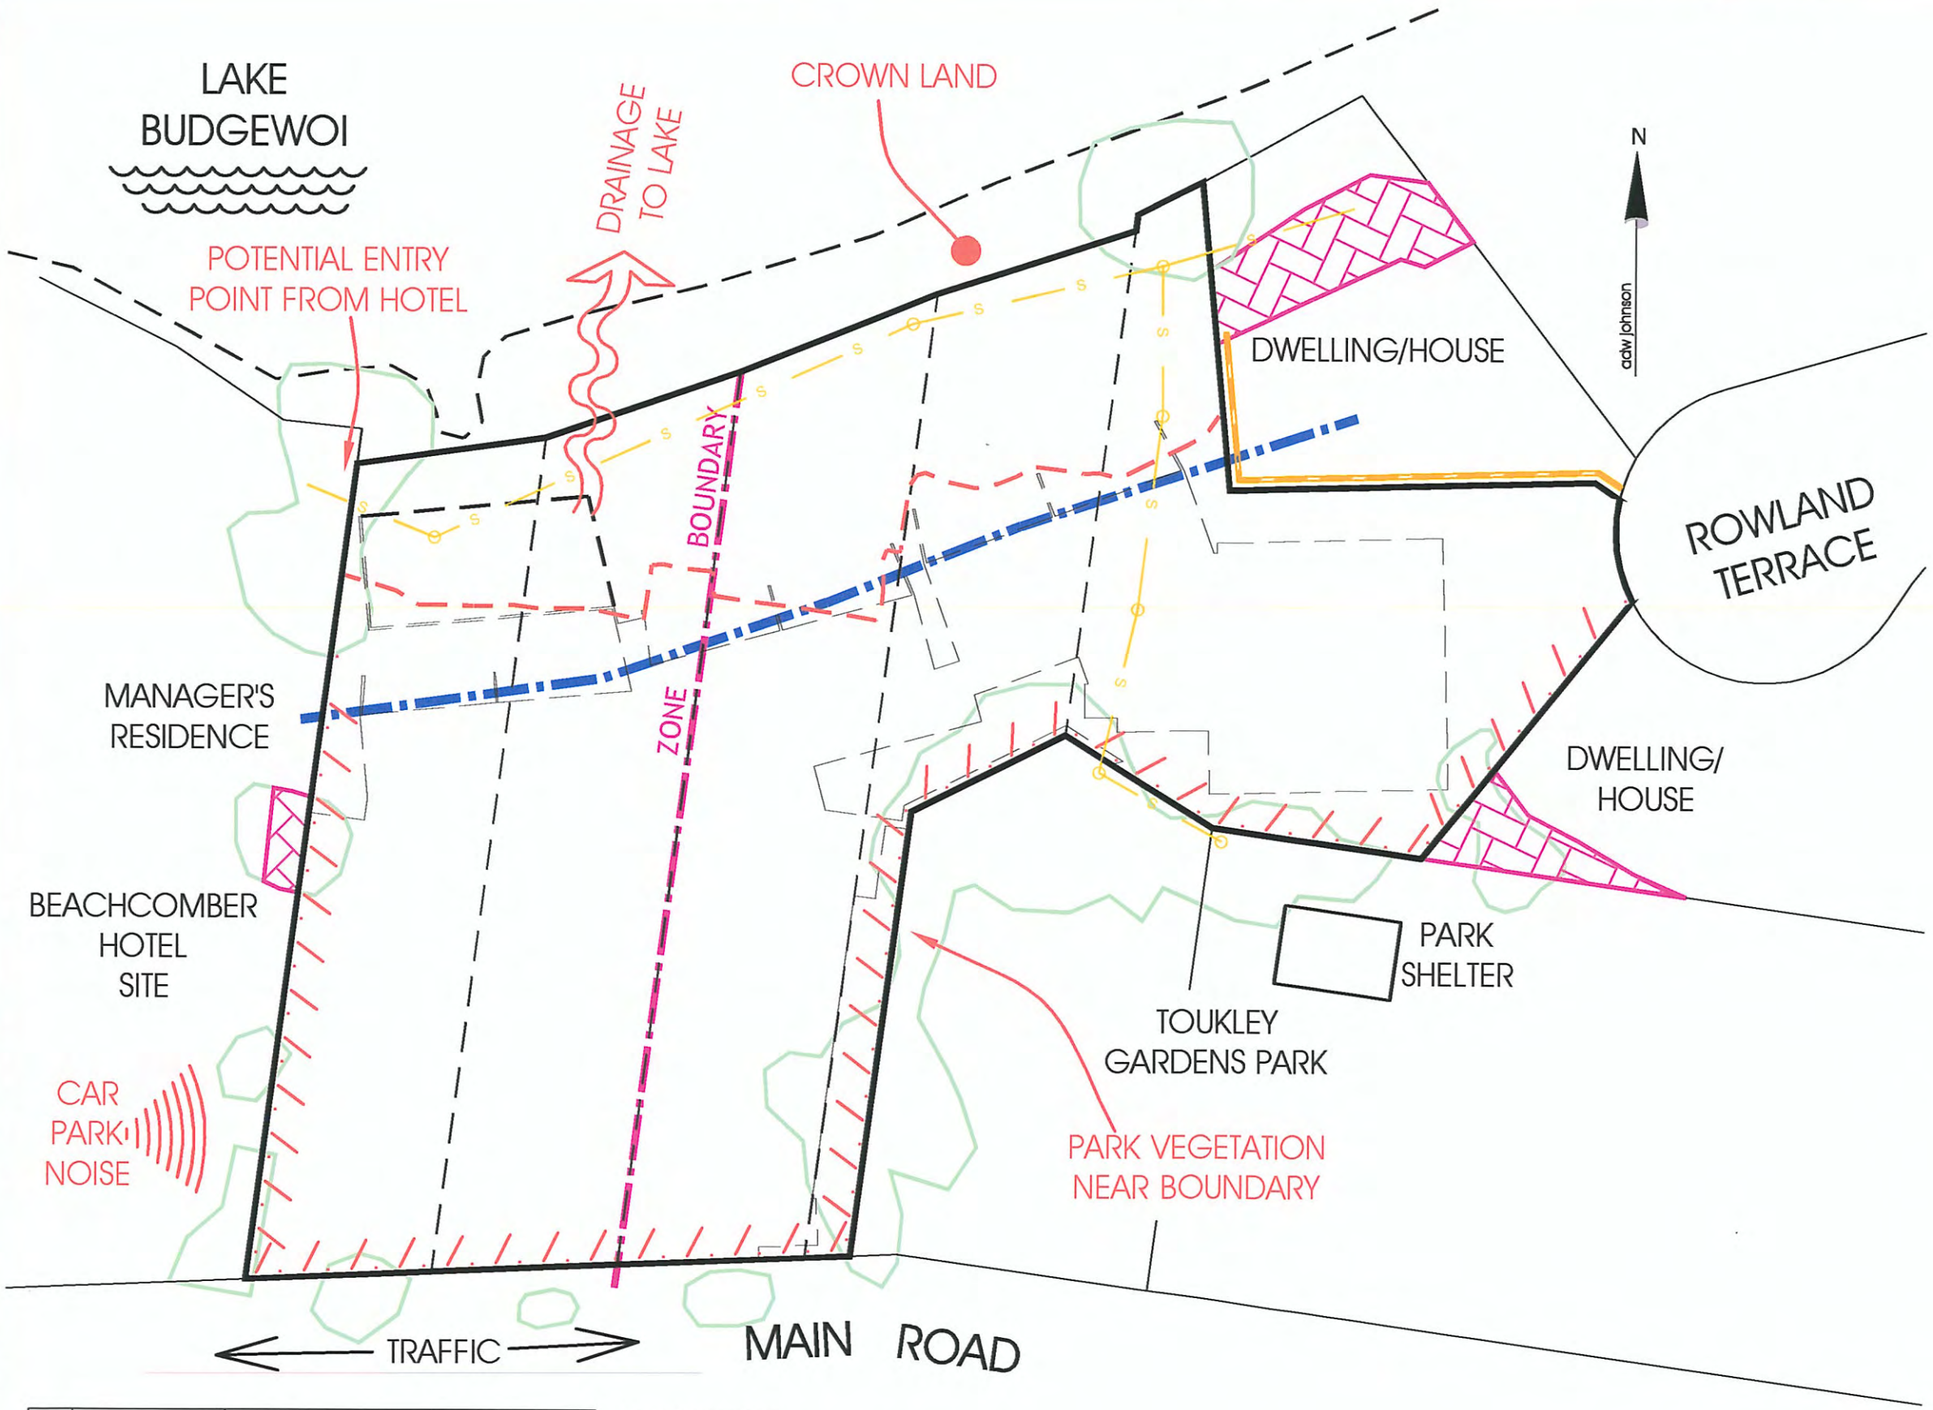


adw johnson

- SITE BOUNDARY
- PROPOSED BUILDING FOOPRINT
- PRIVATE OPEN SPACE
- ADJOINING VEGETATION
- CURRENT FLOOD PLANNING LEVEL (2.7m AHD)
- FORESHORE BUILDING LINE
- SEWER LINE
- EXCAVATION RISK
- RETAINING WALL

| Ver. | Date | Comment |
|---|---|---|
| | | |
| | | |
| | | |
| A | 1/4/2009 | First draft |

"COPYRIGHT NOTICE"
THIS PLAN AND THE INFORMATION IT CONTAINS ARE COPYRIGHT AND REMAIN THE PROPERTY OF ADW Johnson Pty Ltd.
ADW Johnson Pty Ltd GRANTS TO THE CLIENT NAMED ON THIS PLAN A LICENCE TO USE THE INFORMATION HEREON FOR THE PURPOSE FOR WHICH WE WERE ENGAGED TO PERFORM THE WORK.
USE OF THE PLAN AND INFORMATION IT CONTAINS FOR ANY OTHER PURPOSE IS NOT PERMITTED UNLESS PRIOR WRITTEN APPROVAL HAS BEEN OBTAINED FROM ADW Johnson Pty Ltd.

0m 5 10 20 50

Bar Scale 1: 500 (A3)

adw johnson pty. ltd. unit 7, building 2, 335 hillsborough road, warners bay 2282 ph: (02) 49785100 fax: (02) 49785199 hunter@adwjohnson.com.au abn 62 129 445 398

| | | | | | | | |
|---|---|---|---|---|---|---|---|
| Plan of: | CONSTRAINTS | Location: | MAIN ROAD TOUKLEY | Datum: | AHD | Date: | 30th March 2009 |
| | | | | Origin: | PM 17507 | Sheet: | 5 |
| | | | | Projection: | MGA (approx) | Plan by: | MS |
| | | Council: | WYONG | Origin: | DCDB | Project Manager: | I.McN |
| | | | | North Direction: | Grid | Office: | Hunter |
| | | | | Contour Interval: | 0.5m | Plan Purpose: | EA |

| | |
|---|---|
| Version: | A (30th March 2009) |
| Client: | |
| Survey: | |
| AutoCad: | N:\36418da-1a.dwg |
| Our Ref: | 36418 |

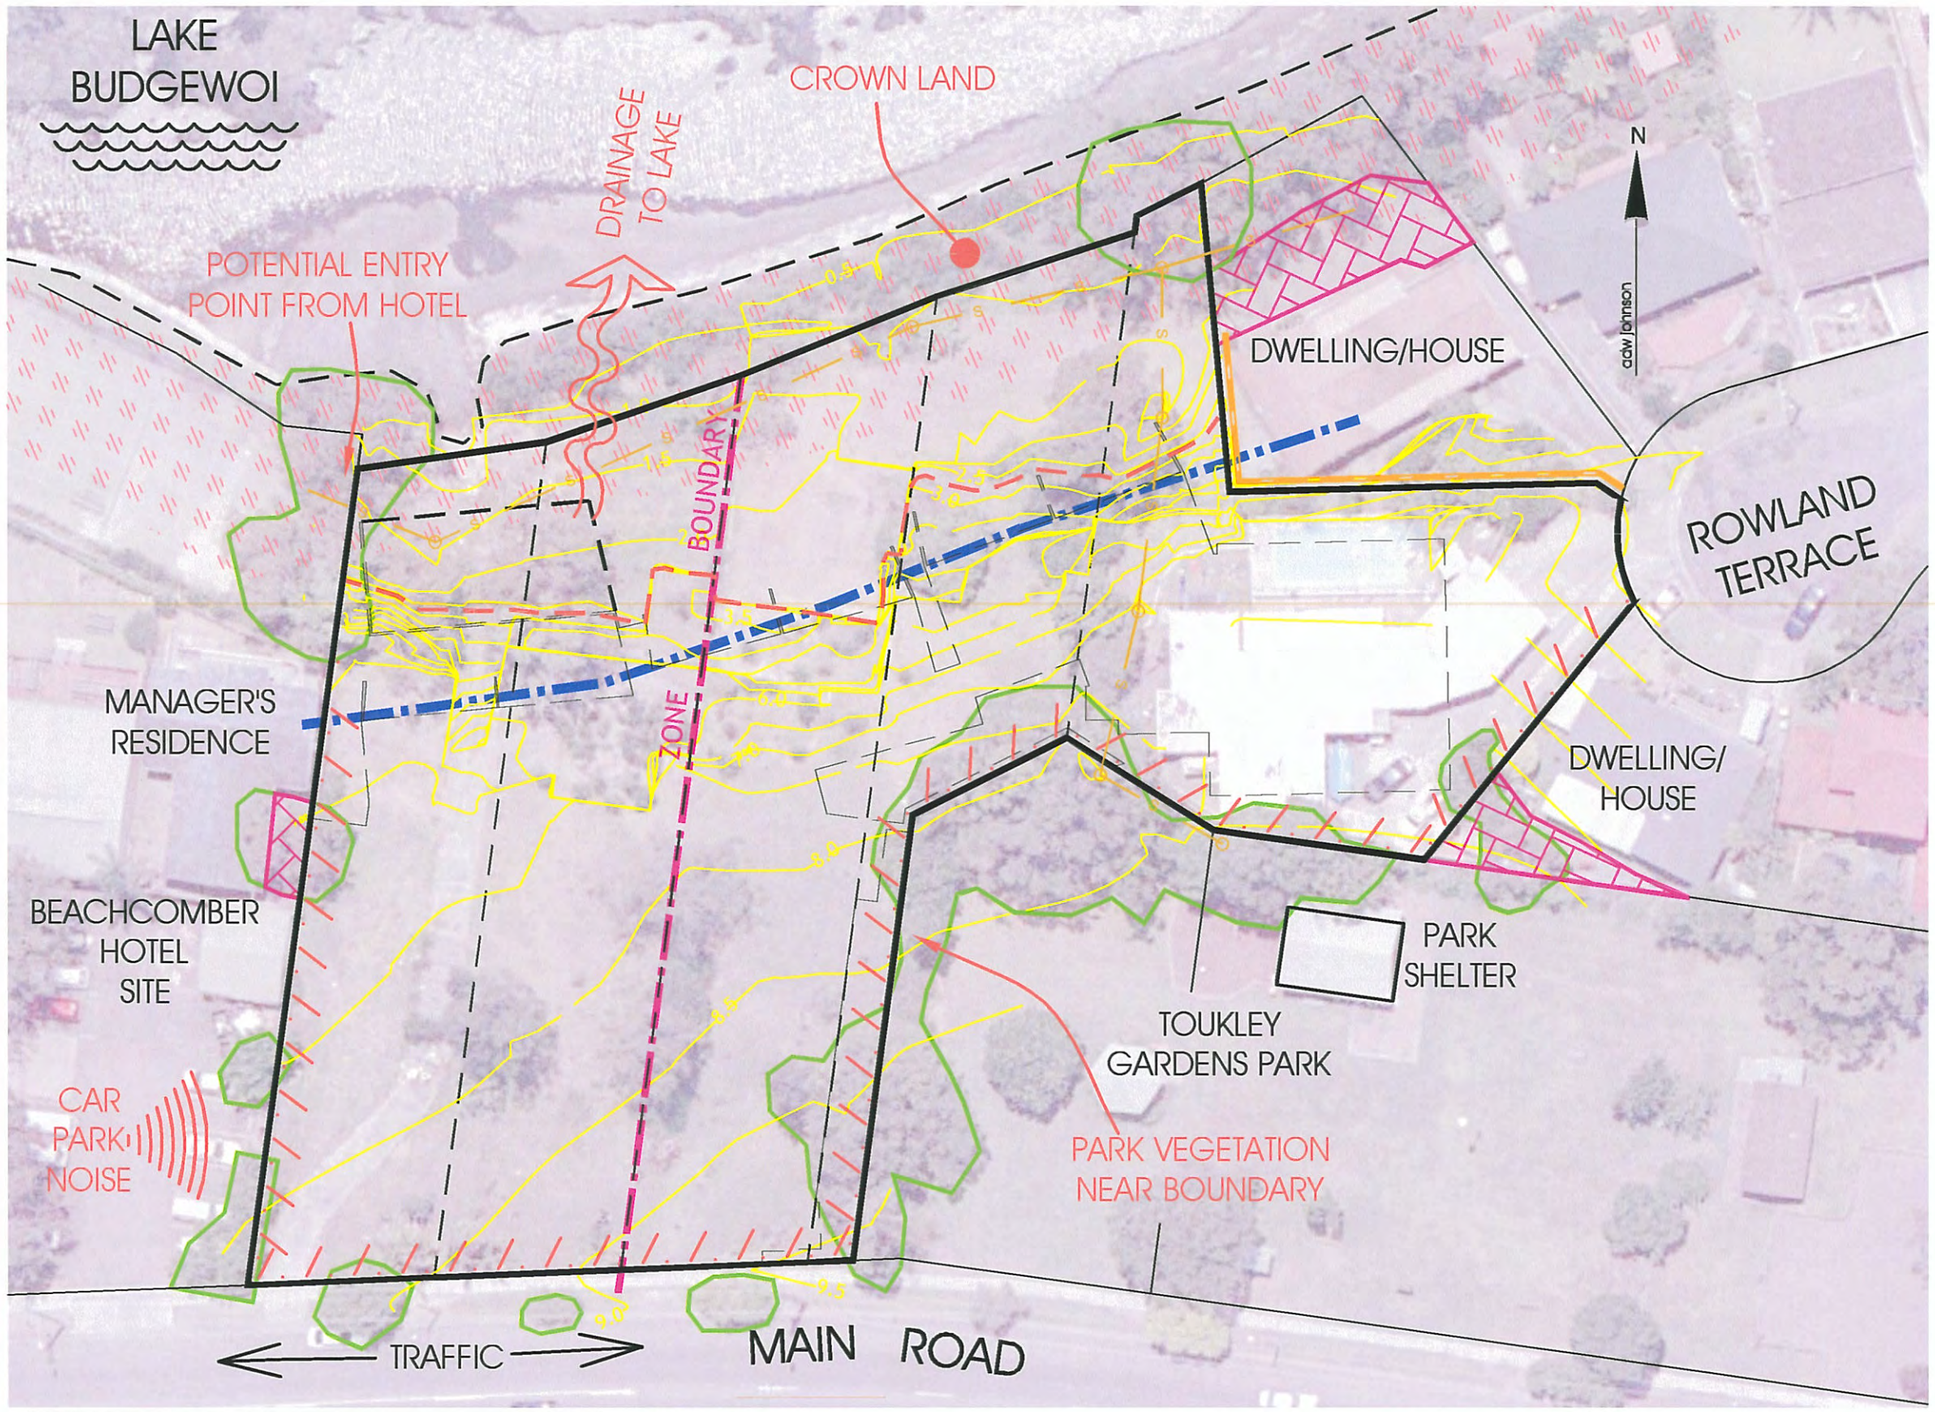


adw johnson

- SITE BOUNDARY
- PROPOSED BUILDING FOOPRINT
- PRIVATE OPEN SPACE
- ADJOINING VEGETATION
- CURRENT FLOOD PLANNING LEVEL (2.7m AHD)
- FORESHORE BUILDING LINE
- SEWER LINE
- EXCAVATION RISK
- RETAINING WALL
- POTENTIAL ACID SOIL
- CONTOUR

| | | |
|---|---|---|
| | | |
| | | |
| | | |
| A | 1/4/2009 | First draft |
| Ver. | Date | Comment |

"COPYRIGHT NOTICE"
THIS PLAN AND THE INFORMATION IT CONTAINS ARE COPYRIGHT AND REMAIN THE PROPERTY OF ADW Johnson Pty Ltd.
ADW Johnson Pty Ltd GRANTS TO THE CLIENT NAMED ON THIS PLAN A LICENCE TO USE THE INFORMATION HEREON FOR THE PURPOSE FOR WHICH WE WERE ENGAGED TO PERFORM THE WORK.
USE OF THE PLAN AND INFORMATION IT CONTAINS FOR ANY OTHER PURPOSE IS NOT PERMITTED UNLESS PRIOR WRITTEN APPROVAL HAS BEEN OBTAINED FROM ADW Johnson Pty Ltd.

0m 5 10 20 50

Bar Scale 1: 500 (A3)

Plotted By: marks Plot Date: 08/05/09 - 09:57 Cad File: N:\36418\Dwg\36418da-1a.dwg

adw johnson pty. ltd. unit 7, building 2, 335 hillsborough road, warners bay 2282 ph: (02) 49785100 fax: (02) 49785199 hunter@adwjohnson.com.au abn 62 129 445 398

| | | | | | | | |
|---|---|---|---|---|---|---|---|
| Plan of: CONTEXT | Location: MAIN ROAD TOUKLEY | Datum: AHD | Origin: PM 17507* | Projection: MGA (approx) | Origin: DCDB | North Direction: Grid | Contour Interval: 0.5m |
| | Council: WYONG | Date: 30th March 2009 | Sheet: 1 | Plan by: MS | Project Manager: I.McN | Office: Hunter | Plan Purpose: DA |
| | | Version: A (30th March 200*) | Client: | Survey: | AutoCad: N:\36418da-1a.dwg | Our Ref: 36418 | |

adw johnson

SITE BOUNDARY

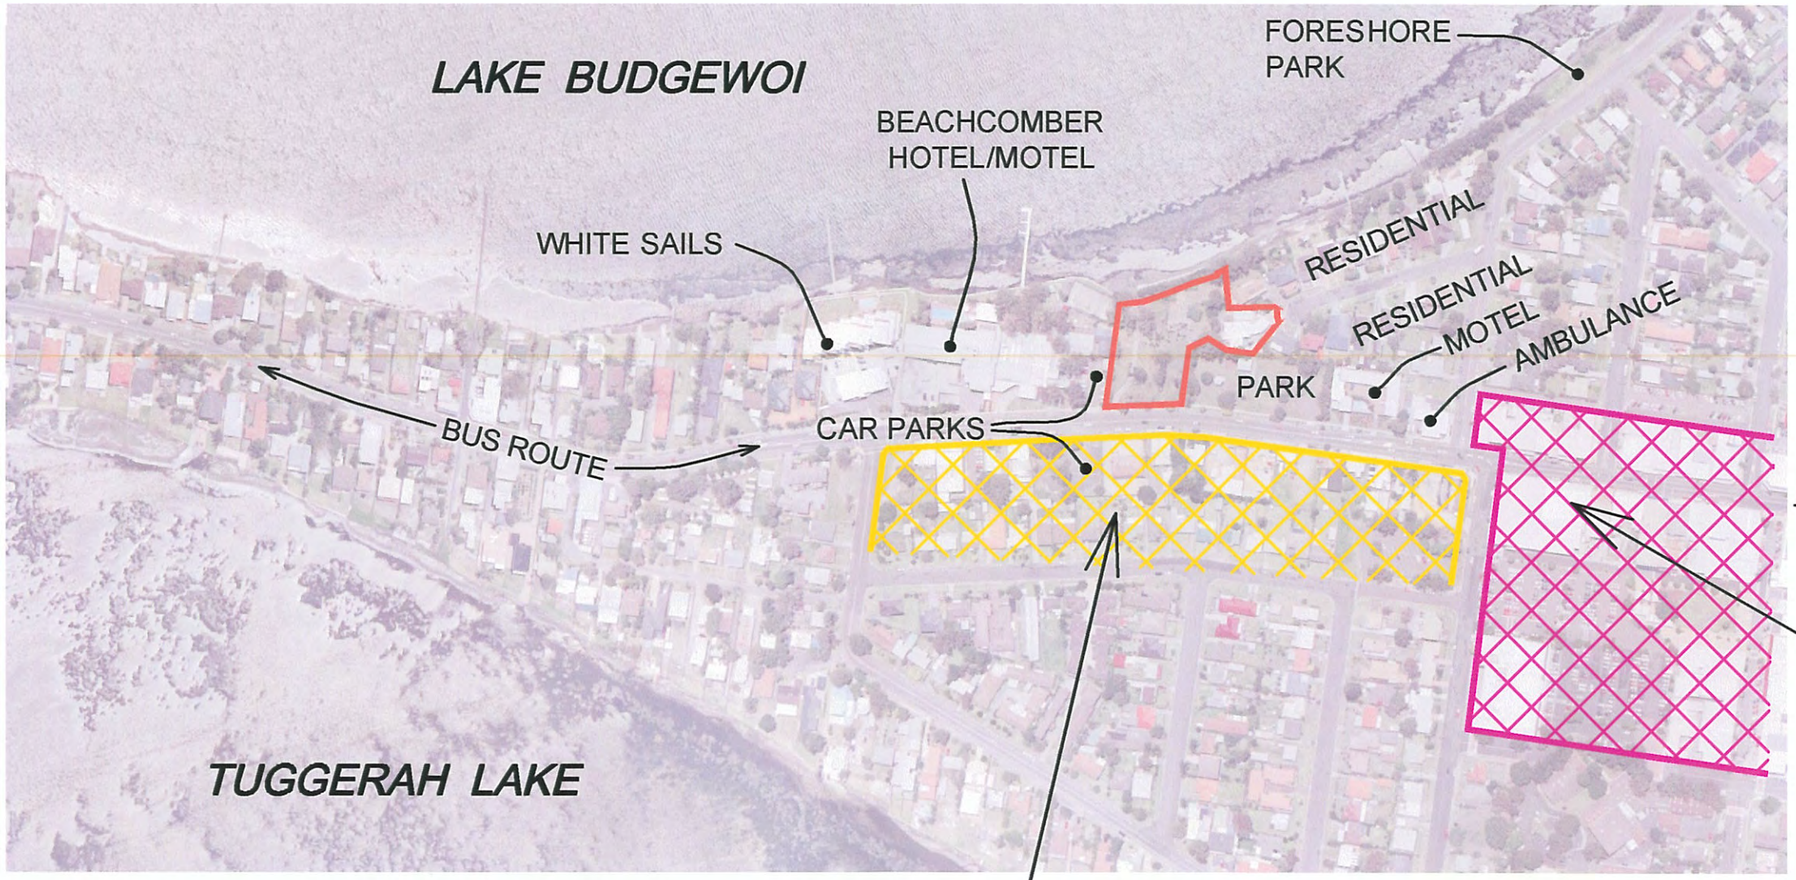


N

adw johnson

0m 50 100 200 400

Bar Scale 1: 4000 (A3)

| Ver. | Date | Comment |
|---|---|---|
| | | |
| | | |
| | | |
| A | 1/4/2009 | First draft |

"COPYRIGHT NOTICE"
THIS PLAN AND THE INFORMATION IT CONTAINS ARE COPYRIGHT AND REMAIN THE PROPERTY OF ADW Johnson Pty Ltd.
ADW Johnson Pty Ltd GRANTS TO THE CLIENT NAMED ON THIS PLAN A LICENCE TO USE THE INFORMATION HEREON FOR THE PURPOSE FOR WHICH WE WERE ENGAGED TO PERFORM THE WORK.
USE OF THE PLAN AND INFORMATION IT CONTAINS FOR ANY OTHER PURPOSE IS NOT PERMITTED UNLESS PRIOR WRITTEN APPROVAL HAS BEEN OBTAINED FROM ADW Johnson Pty Ltd.



Plotted By: marks Plot Date: 06/04/09 - 12:21 Cad File: N:\36418\Dwg\36418da-1c.dwg