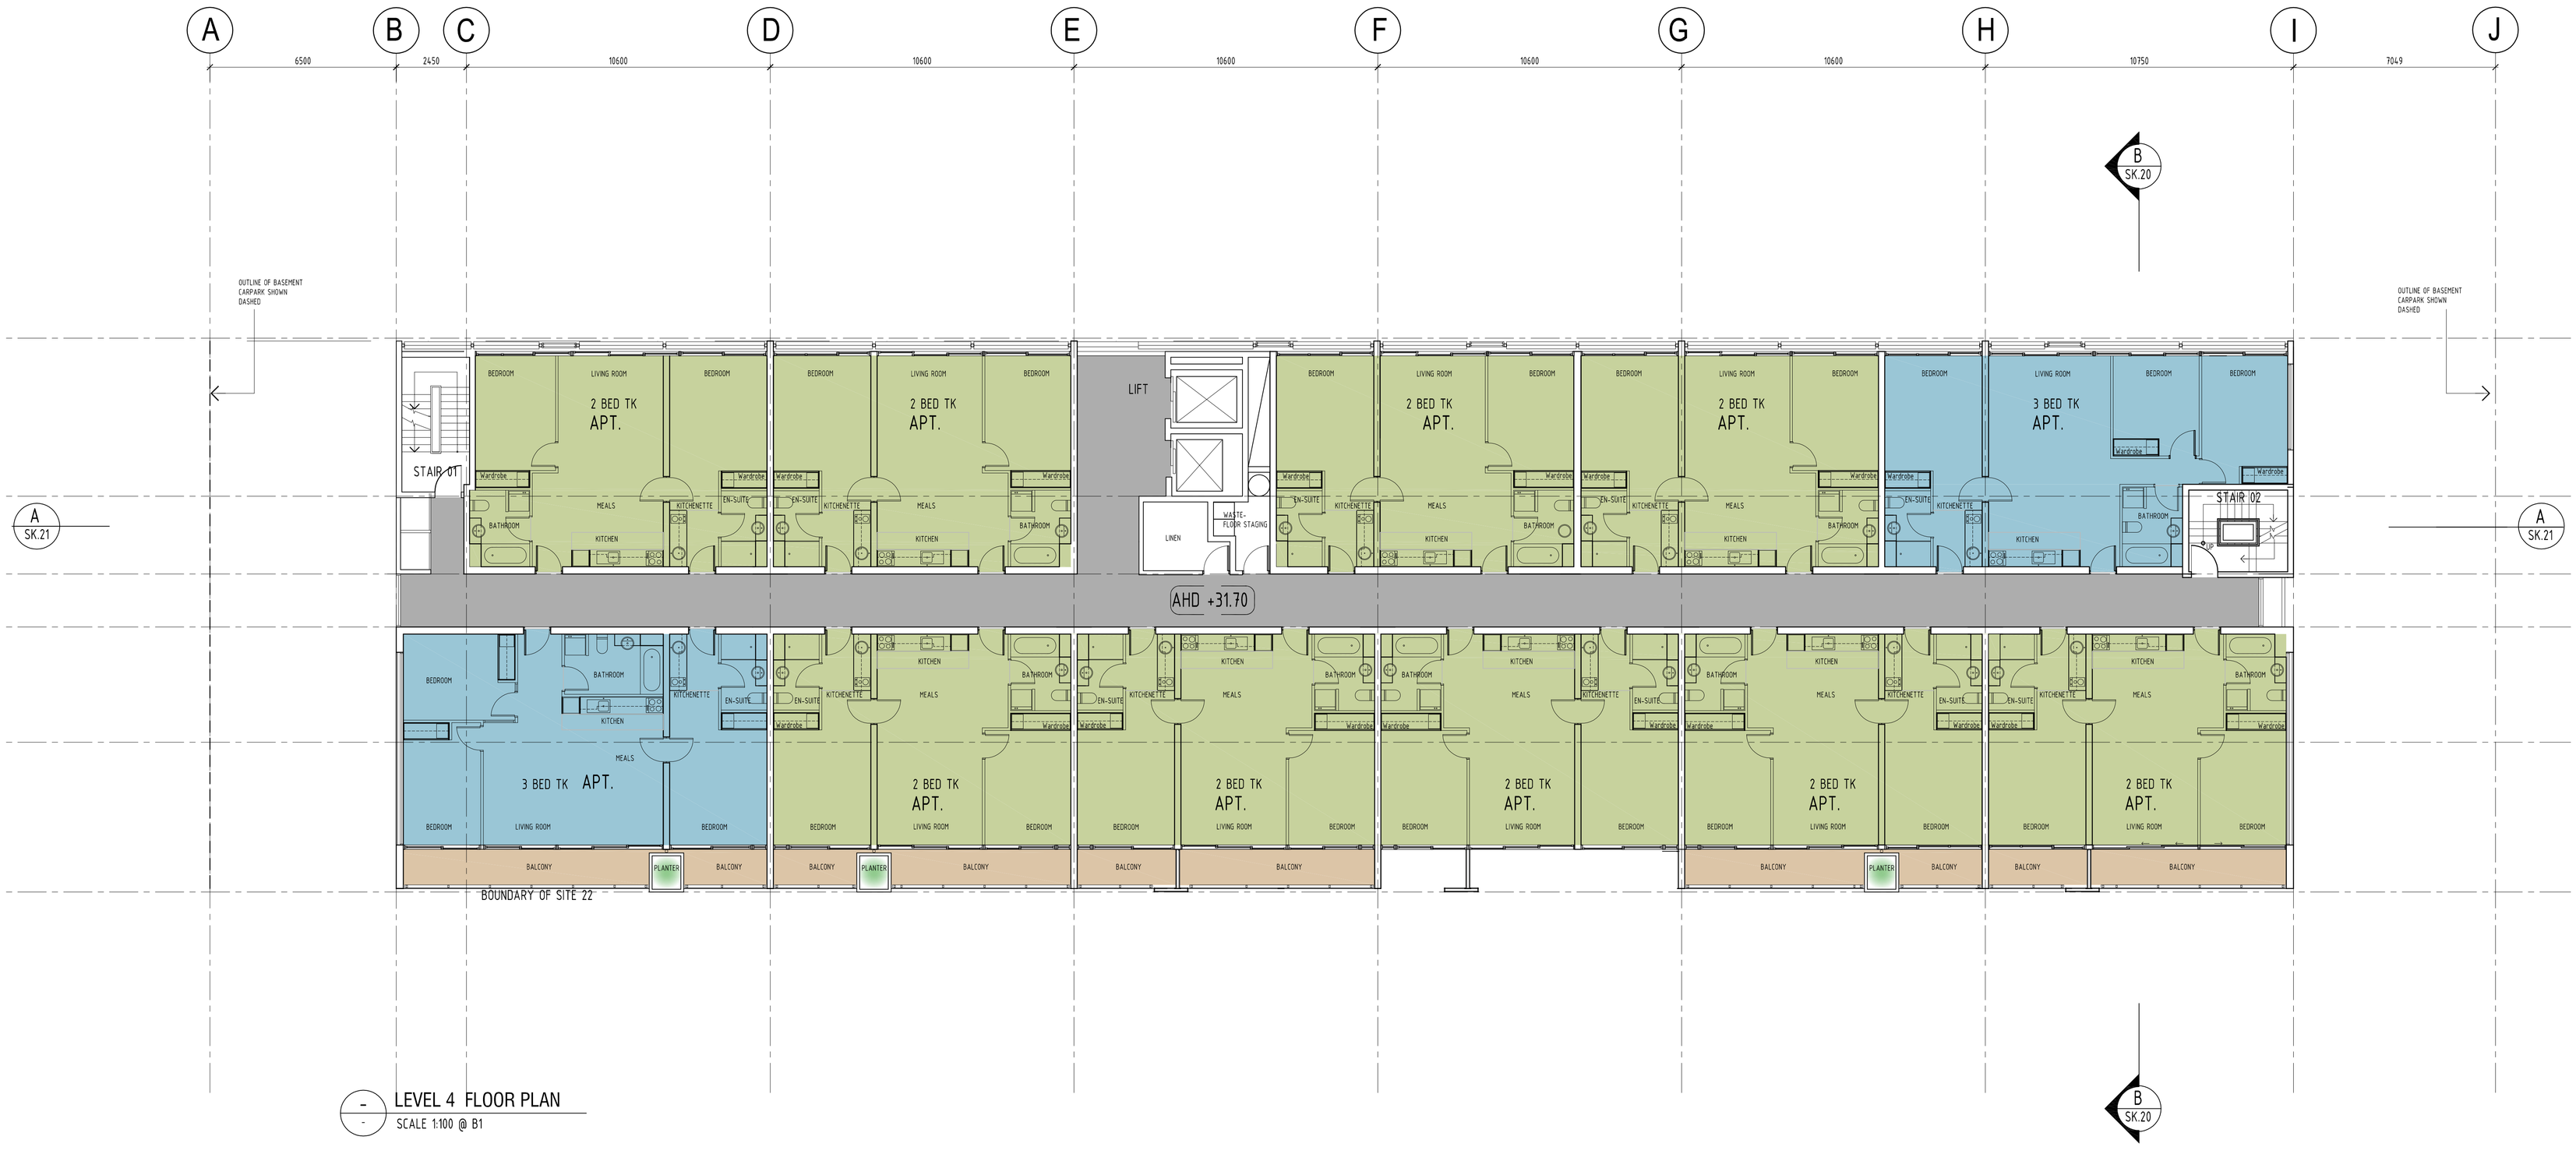

LEVEL 4 FLOOR PLAN

SCALE 1:100 @ B1

0 5m 10m

1:100

DEVELOPMENT APPLICATION

(C) Copyright 2008 and 2009

Copyright of designs shown herein and electronic CAD files are retained by this office. License is provided for use by Quest only.

Written authority is required for any reproduction.

Figured dimensions take precedence over scaled. Drawings to be read in conjunction with technical specification.
Contractor to verify all dimensions on site prior to commencing works.

REVISION:	DATE:	DESCRIPTION:
A	00-12-08	PRE DA ISSUE
DA	08-04-09	WASTE, LINEN CHUTE REV

CLIENT

QUEST Serviced Apartments

DEVELOPMENT AND PROJECT MANAGERS

QSA Businesses Pty Ltd
Level 5, 102 Albert Road,
South Melbourne Vic 3205
Ph: 61 3 8699 1500
Fax: 61 3 8699 4507

NORTH

ARCHITECT
ARCHITECTS AND INTERIOR DESIGNERS
L 3, 313 LITTLE COLLINS ST,
MELB. VIC 3000, AUSTRALIA
T: +61 3 9639 9133
F: +61 3 9639 9377
e: info@fdgroup.com.au
w: www.fdgroup.com.au
ABN: 66 064 299 994
FENTON DESIGN GROUP

PROJECT: QUEST - SYDNEY OLYMPIC PARK	SCALE: 1:100 @ B1	JOB NO: QUE-032	
	DRAWN: SD	DWG NO: SK-015	
DRAWING: LEVEL 4 FLOOR PLAN	DATE: APRIL 2009	REVISION: DA	