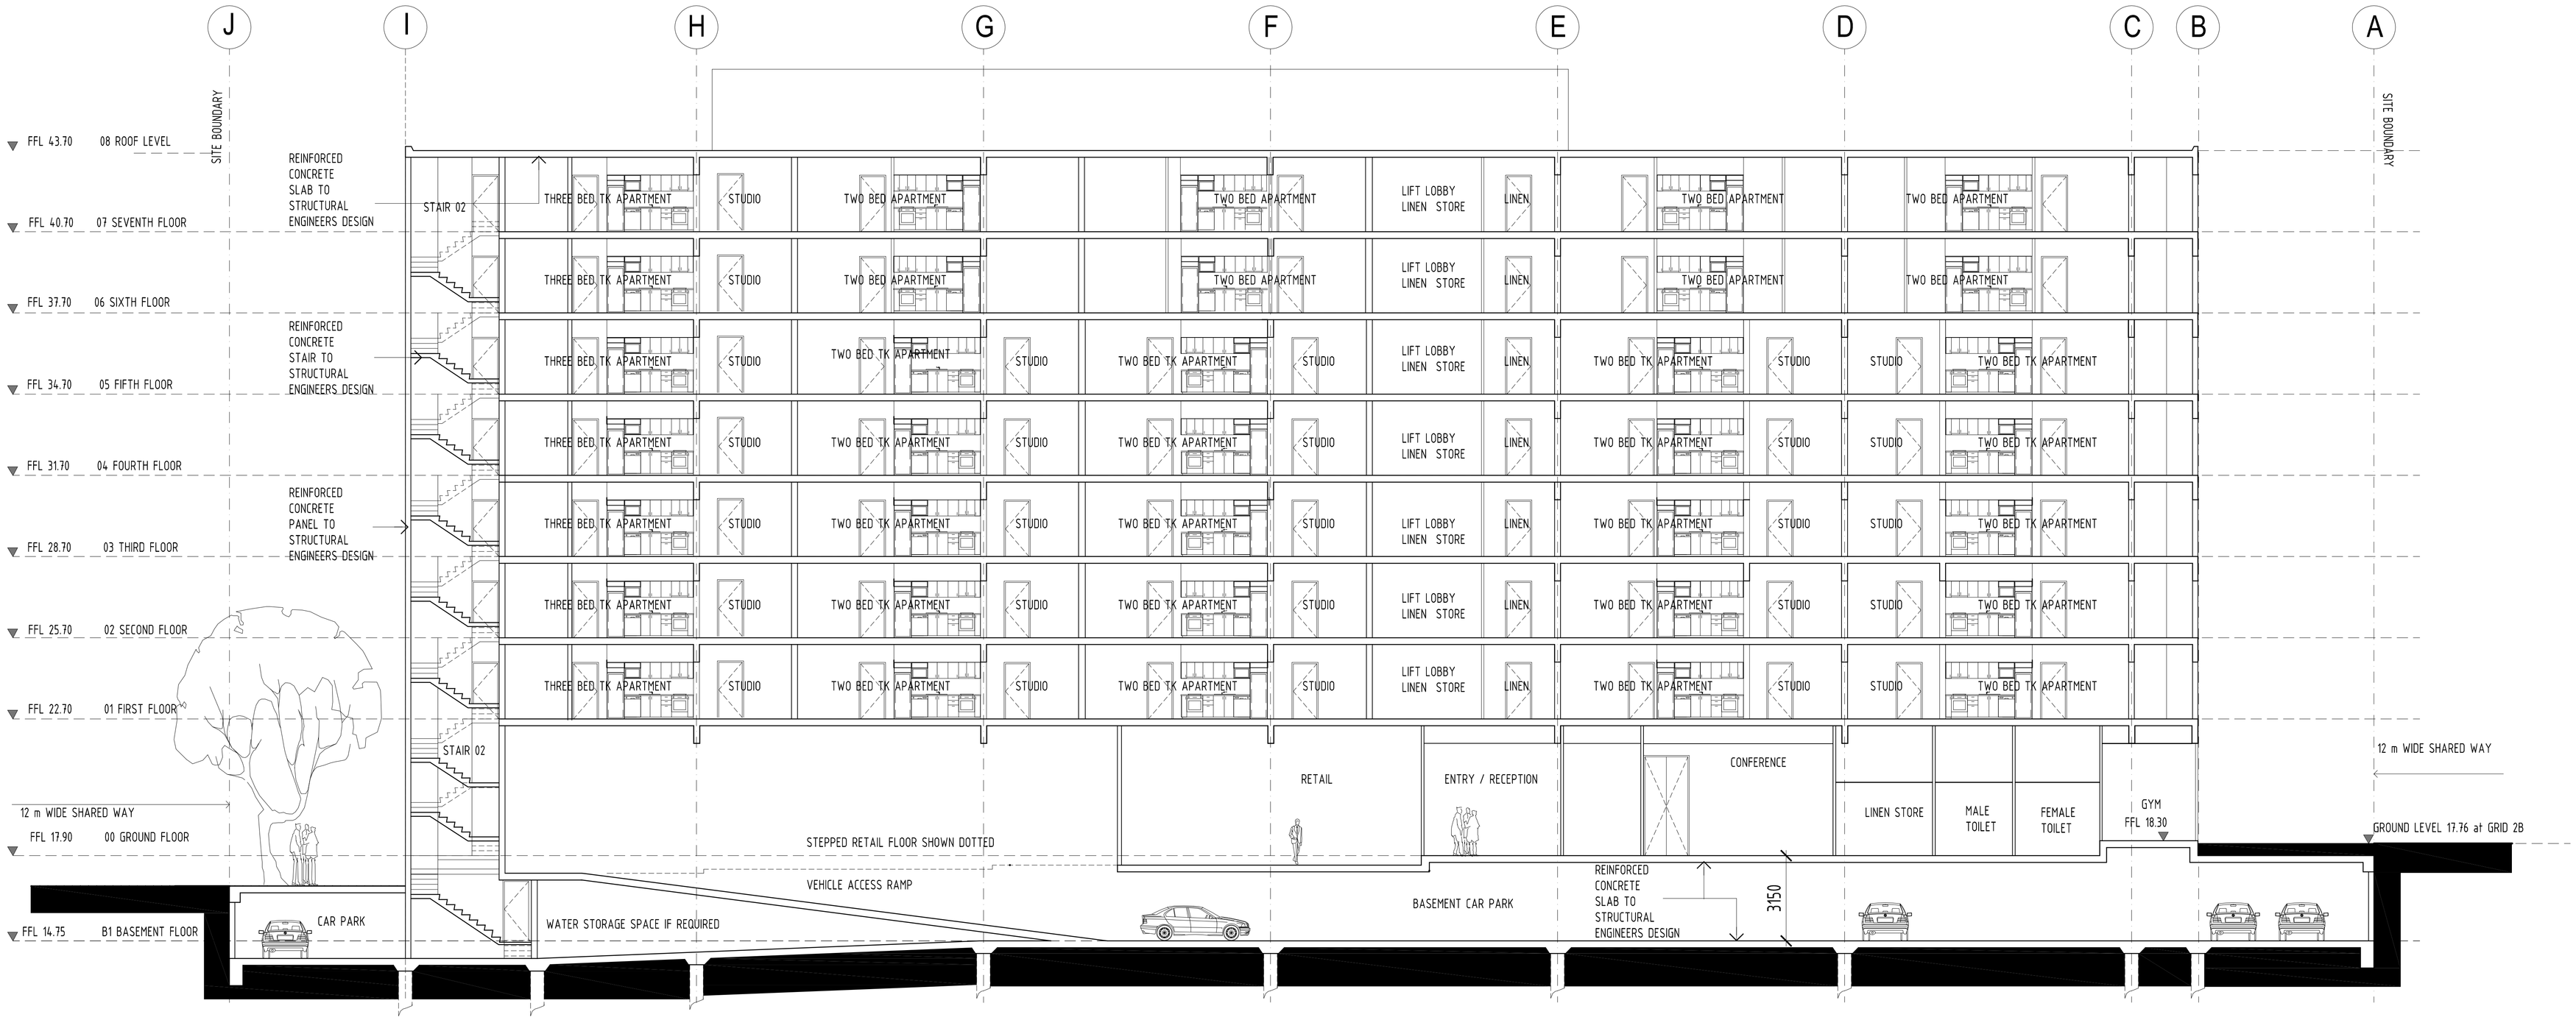

SECTION A

SCALE 1:100 @ B1

0 5m 10m

1:100

DEVELOPMENT APPLICATION

(C) Copyright 2008 and 2009

Copyright of designs shown herein and electronic CAD files are retained by this office. License is provided for use by Quest only.

Written authority is required for any reproduction.

Figured dimensions take precedence over scaled. Drawings to be read in conjunction with technical specification.
Contractor to verify all dimensions on site prior to commencing works.

REVISION:	DATE:	DESCRIPTION:	REVISION:	DATE:	DESCRIPTION:	REVISION:	DATE:	DESCRIPTION:	REVISION:	DATE:	DESCRIPTION:	REVISION:	DATE:	DESCRIPTION:
DA	08-04-09	DWG NUMBER CHANGED												

CLIENT

QUEST Serviced Apartments

DEVELOPMENT AND PROJECT MANAGERS

QSA Businesses Pty Ltd
Level 5, 102 Albert Road,
South Melbourne Vic 3205
Ph: 61 3 8699 1500
Fax: 61 3 8699 4507

NORTH

ARCHITECT

ARCHITECTS AND INTERIOR DESIGNERS
L 3, 313 LITTLE COLLINS ST.
MELB. VIC 3000, AUSTRALIA
T: +61 3 9639 9133
F: +61 3 9639 9377
e: info@fdgroup.com.au
w: www.fdgroup.com.au
ABN: 66 064 299 994
FENTON DESIGN GROUP

PROJECT
QUEST - SYDNEY
OLYMPIC PARK

DRAWING
SECTION A

SCALE	JOB NO
1:100 @ B1	QUE-032
DRAWN	**DWG NO**
SD	SK-021
DATE	**REVISION**
APRIL 2009	DA