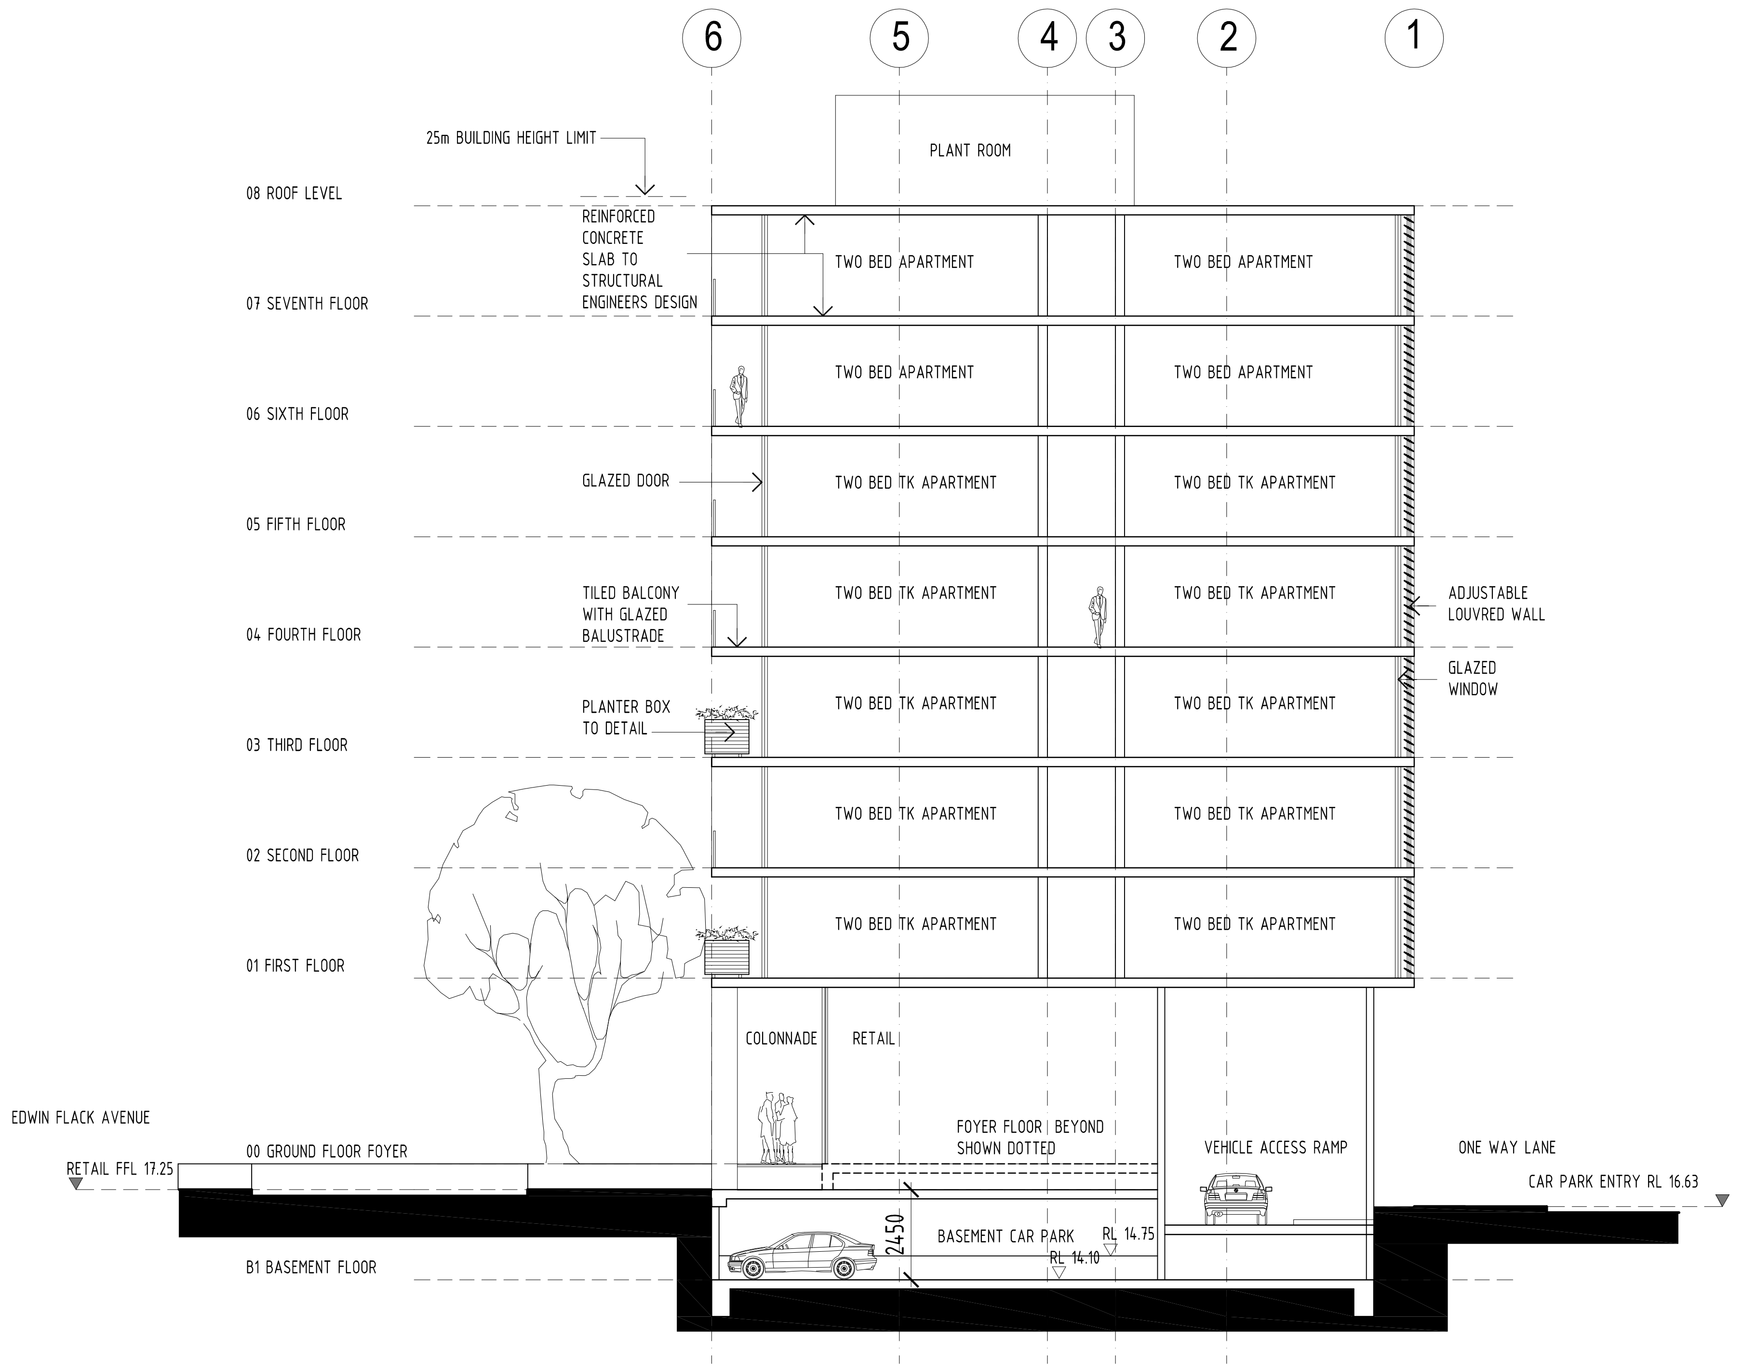

B
-
SECTION B
SCALE 1:100 @ B1

0 5m 10m
1:100

DEVELOPMENT APPLICATION

(C) Copyright 2008 and 2009
Copyright of designs shown herein and electronic CAD files are retained by this office. License is provided for use by Quest only.
Written authority is required for any reproduction.

Figured dimensions take precedence over scaled. Drawings to be read in conjunction with technical specification. Contractor to verify all dimensions on site prior to commencing works.

REVISION:	DATE:	DESCRIPTION:
DA	08-04-09	DA ISSUE. NOTES ADDED

REVISION:	DATE:	DESCRIPTION:	REVISION:	DATE:	DESCRIPTION:	REVISION:	DATE:	DESCRIPTION:

CLIENT
QUEST Serviced Apartments

DEVELOPMENT AND PROJECT MANAGERS
QSA Businesses Pty Ltd
Level 5, 102 Albert Road,
South Melbourne Vic 3205
Ph: 61 3 8699 1500
Fax: 61 3 8699 4507

NORTH

ARCHITECT
ARCHITECTS AND INTERIOR DESIGNERS
L 3, 313 LITTLE COLLINS ST.
MELB. VIC 3000, AUSTRALIA
T: +61 3 9639 9133
F: +61 3 9639 9377
e: info@fdgroup.com.au
w: www.fdgroup.com.au
ABN: 66 064 299 994
FENTON DESIGN GROUP

PROJECT QUEST - SYDNEY OLYMPIC PARK	SCALE 1:100 @ B1	JOB NO QUE-032	
	DRAWN SD	DWG NO SK-020	
DRAWING SECTION B	DATE APRIL 2009	REVISION DA	