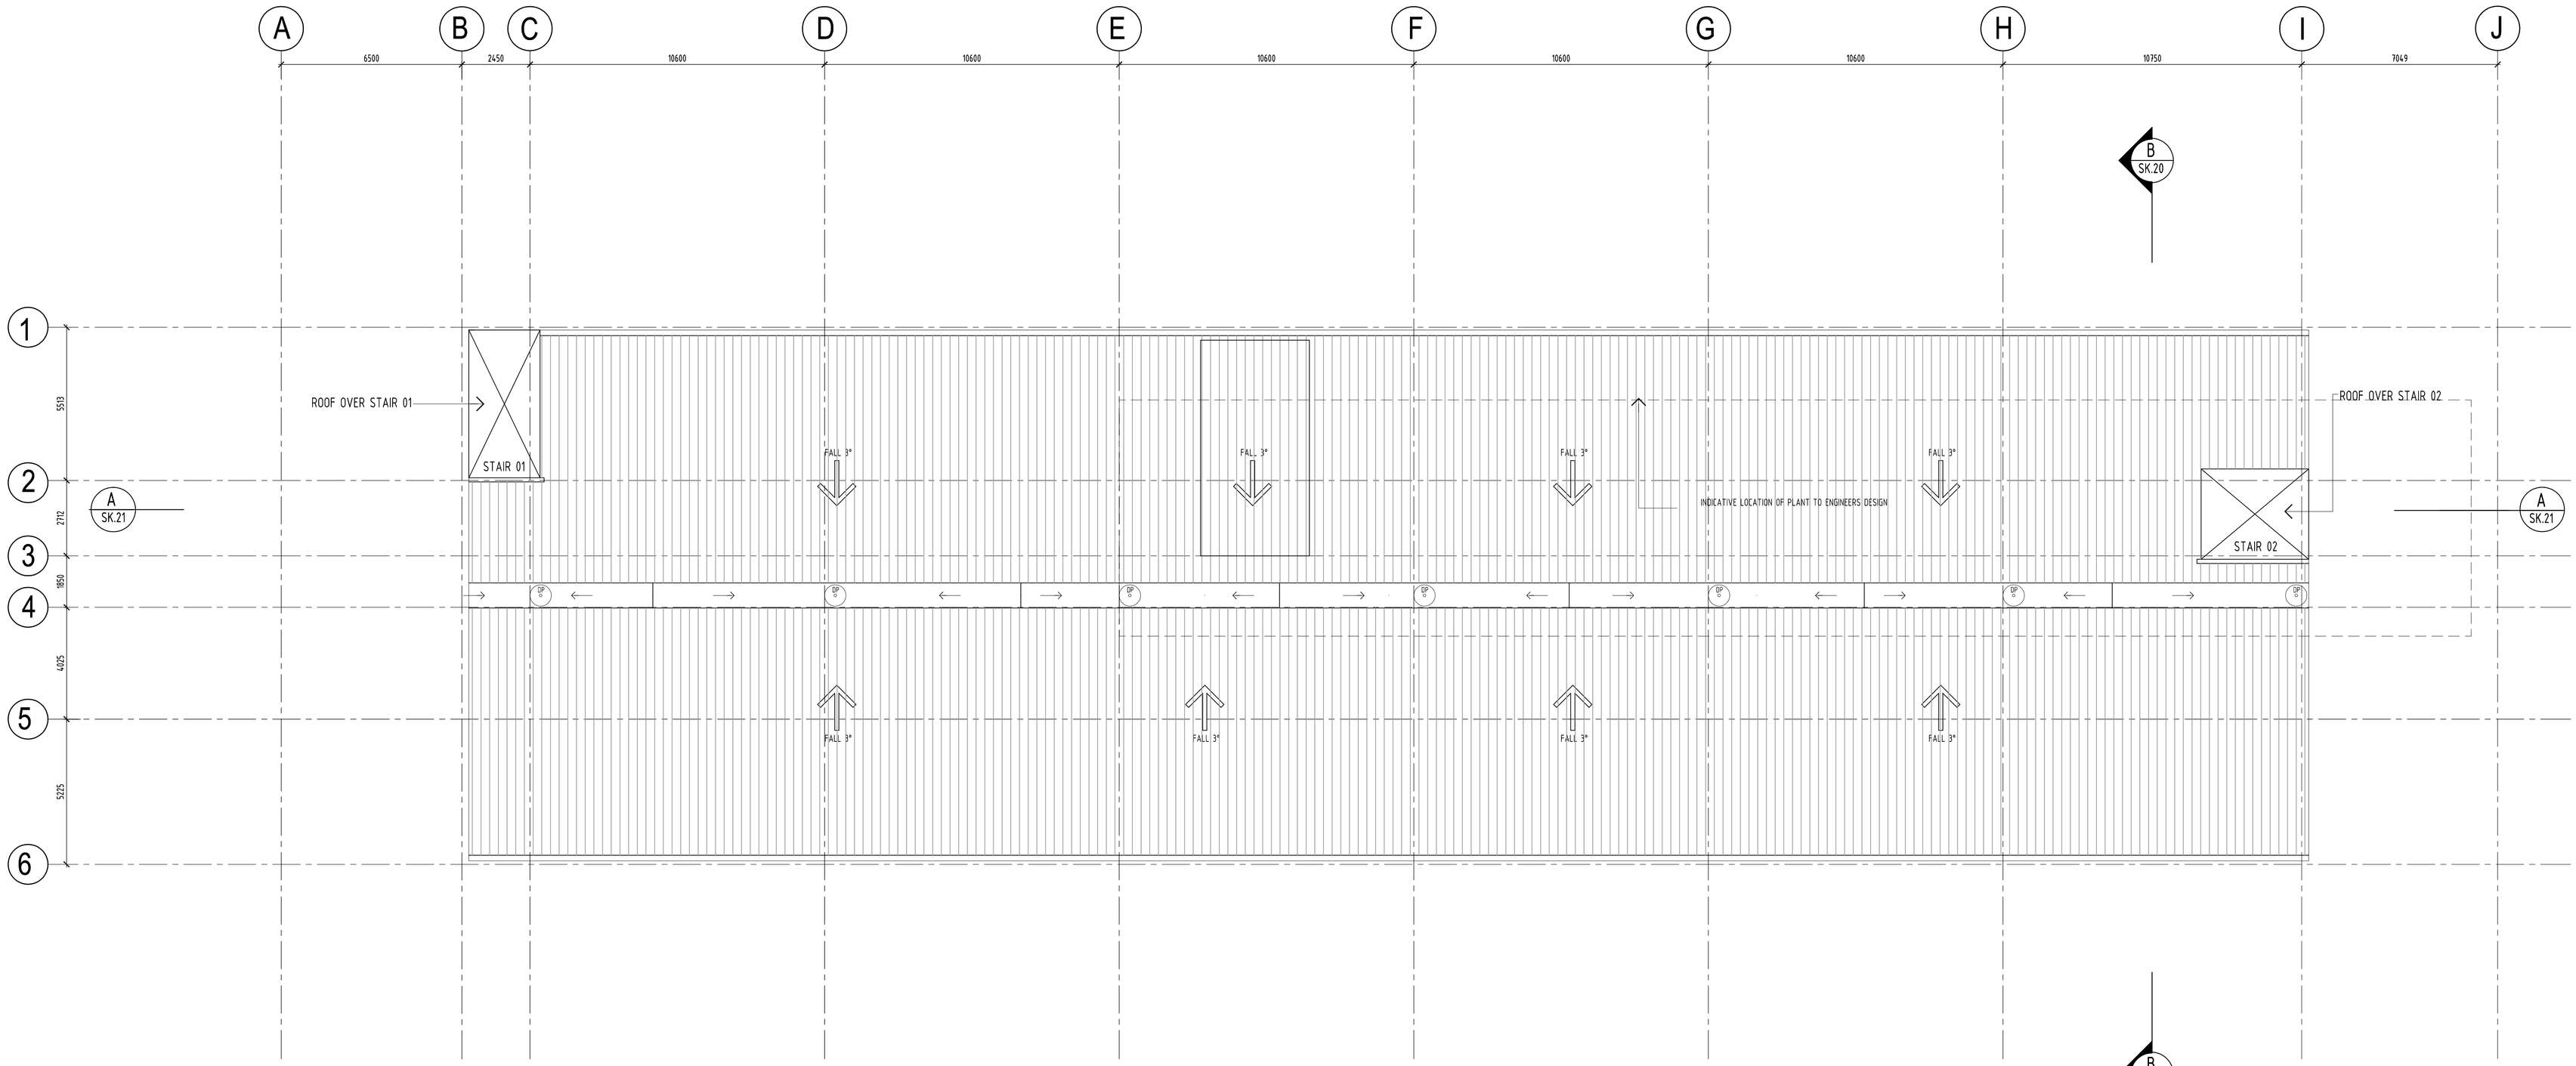

ROOF PLAN
SCALE 1:100 @ B1

EDWIN FLACK AVENUE

NOTE:
DOWNPIPE (DP) LOCATIONS
SHOWN ARE INDICATIVE ONLY

0 5m 10m
1:100

DEVELOPMENT APPLICATION

(C) Copyright 2008 and 2009
Copyright of designs shown herein and electronic CAD files are retained by this office. License is provided for use by Quest only.
Written authority is required for any reproduction.

Figured dimensions take precedence over scaled. Drawings to be read in conjunction with technical specification.
Contractor to verify all dimensions on site prior to commencing works.

REVISION:	DATE:	DESCRIPTION:
A	5 01 09	GUTTER FALLS REVISED
B	08-04-09	DWG NUMBER & DATE
DA	08-04-09	PLANT LOCATION SHOWN

CLIENT
QUEST Serviced Apartments

DEVELOPMENT AND PROJECT MANAGERS
QSA Businesses Pty Ltd
Level 5, 102 Albert Road,
South Melbourne Vic 3205
Ph: 61 3 8699 1500
Fax: 61 3 8699 4507

NORTH

ARCHITECT
ARCHITECTS AND INTERIOR DESIGNERS
L 3, 313 LITTLE COLLINS ST.
MELB. VIC 3000, AUSTRALIA
T: +61 3 9639 9133
F: +61 3 9639 9377
e: info@fdgroup.com.au
w: www.fdgroup.com.au
ABN: 66 064 299 994
FENTON DESIGN GROUP

PROJECT: QUEST - SYDNEY OLYMPIC PARK	SCALE: 1:100 @ B1	JOB NO: QUE-032	
	DRAWN: ME	DWG NO: SK-022	
DRAWING: ROOF PLAN	DATE: APRIL 2009	REVISION: DA	