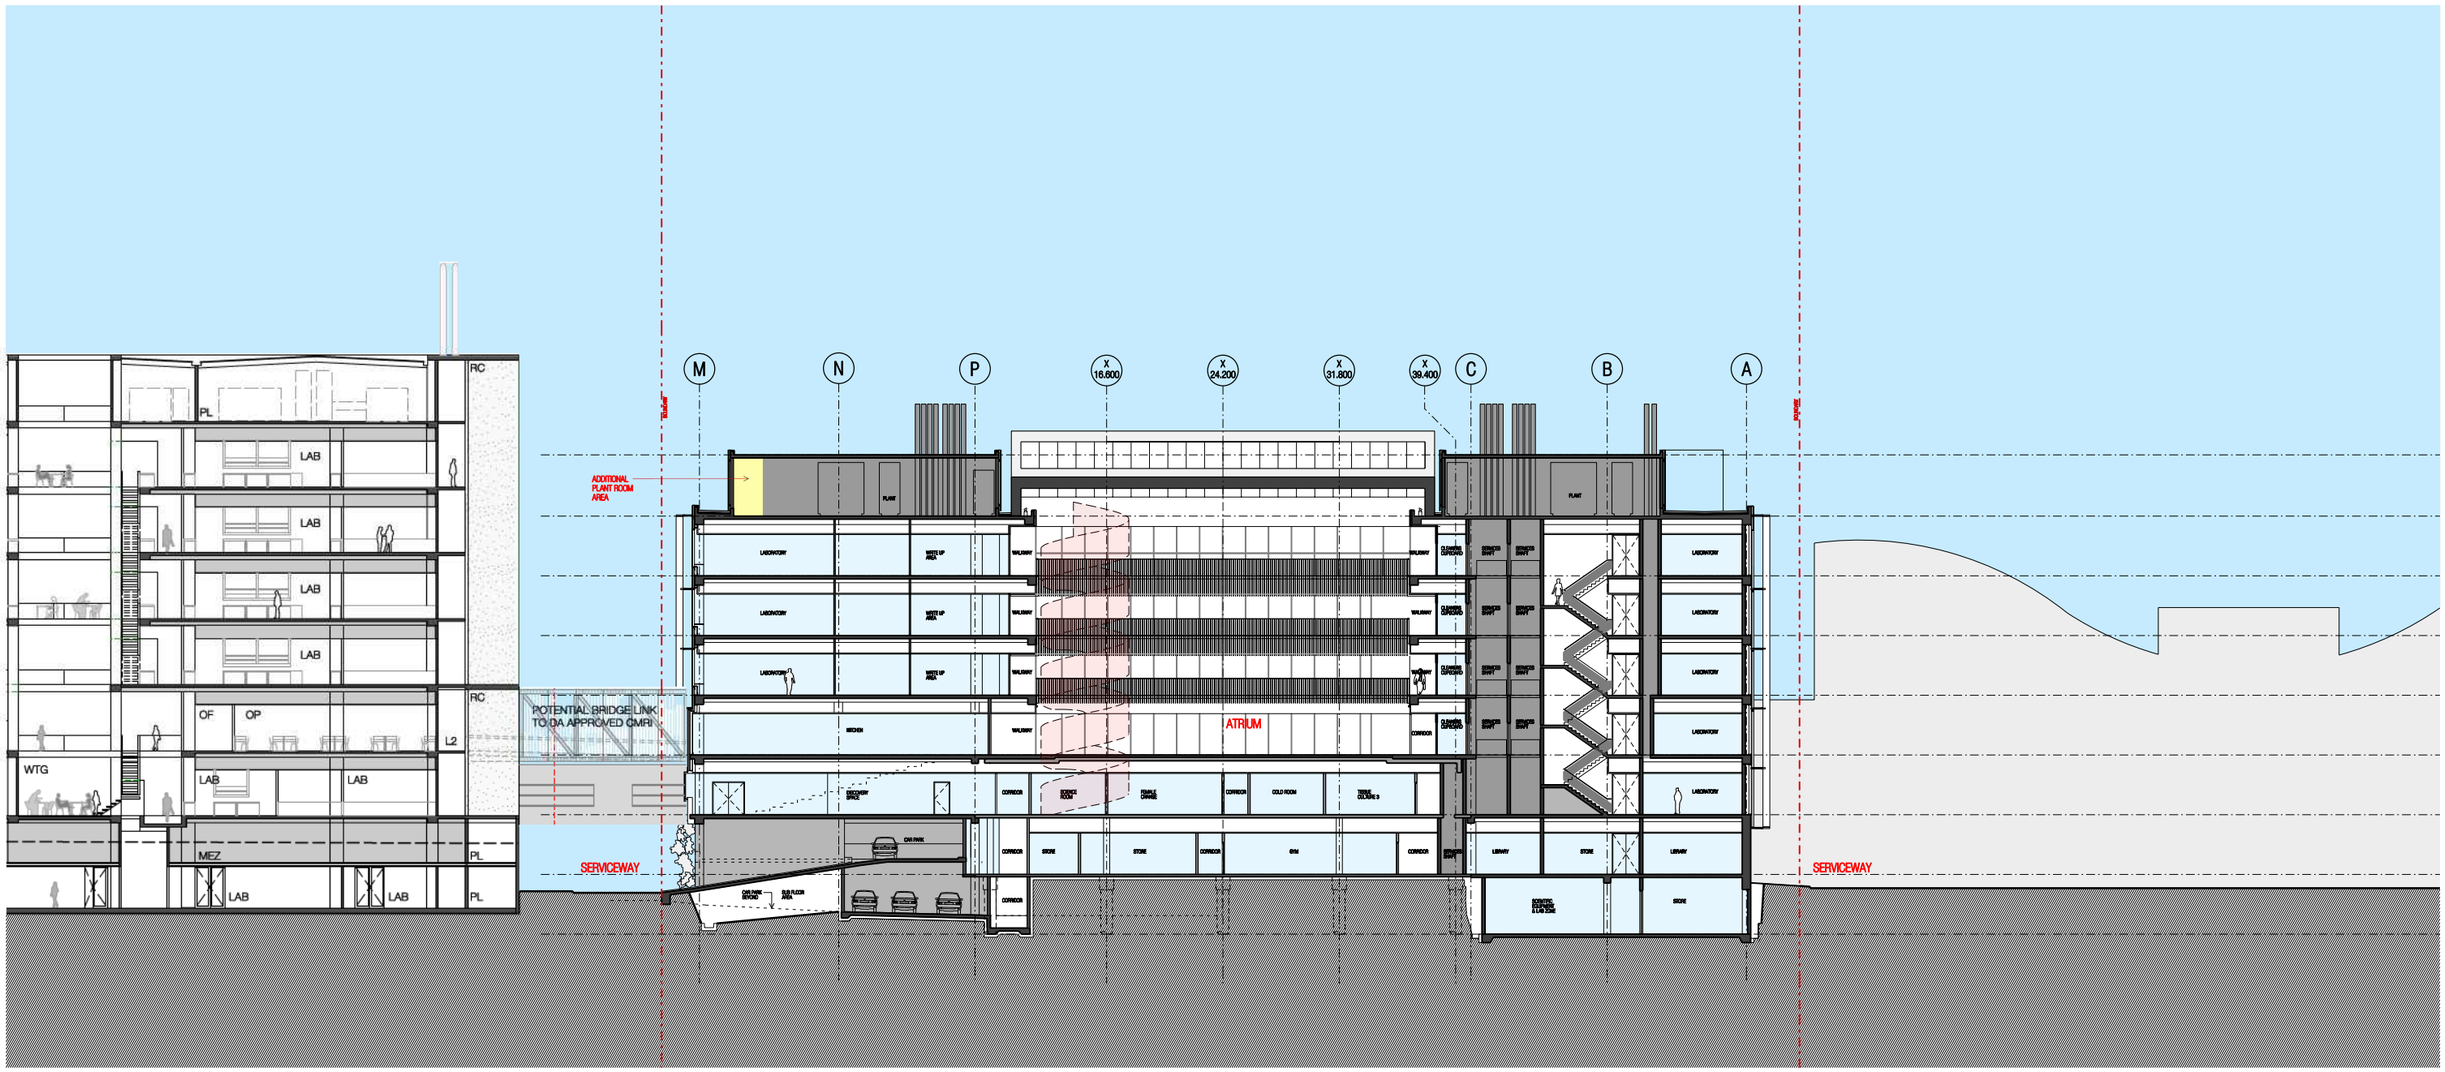

1 SECTION AA
SCALE 1:200

revision	date	description	by	note
-	20th APRIL 2011	SECTION 75W MODIFICATION SUBMISSION	DC	

Do not scale from drawings. All dimensions to be checked on site before commencement of work. All discrepancies to be brought to the attention of the Architect. This drawing is copyright and the property of the author, and must not be retained, copied or used without the express authority of Ancher Mortlock Woolley Pty. Ltd.

Ancher/Mortlock/Woolley

Suite C3.18, Level 3, 22-36 Mountain Street, Ultimo NSW 2007, Australia
T + 61 2 9280 2445 F + 61 2 9280 2446 E amw@amwarchitects.com.au
Nominated Architects: Dale Swan Cert. No. 3316. Phil Baigent Cert. No. 6174

project: REDEVELOPMENT OF CHILDREN'S MEDICAL RESEARCH INSTITUTE
client: CHILDREN'S MEDICAL RESEARCH INSTITUTE

drawing: SECTION AA

scale 1:200@A1, 1:400@A3 — 0 2 4 10m
drawn by RP/MO/SC
project no 0807
drawing no S75W-400
revision -

19/04/2011 4:31:27 PM R:\0807-CMRI\Cadd\Plot\Section_75W\S75W-400.dgn