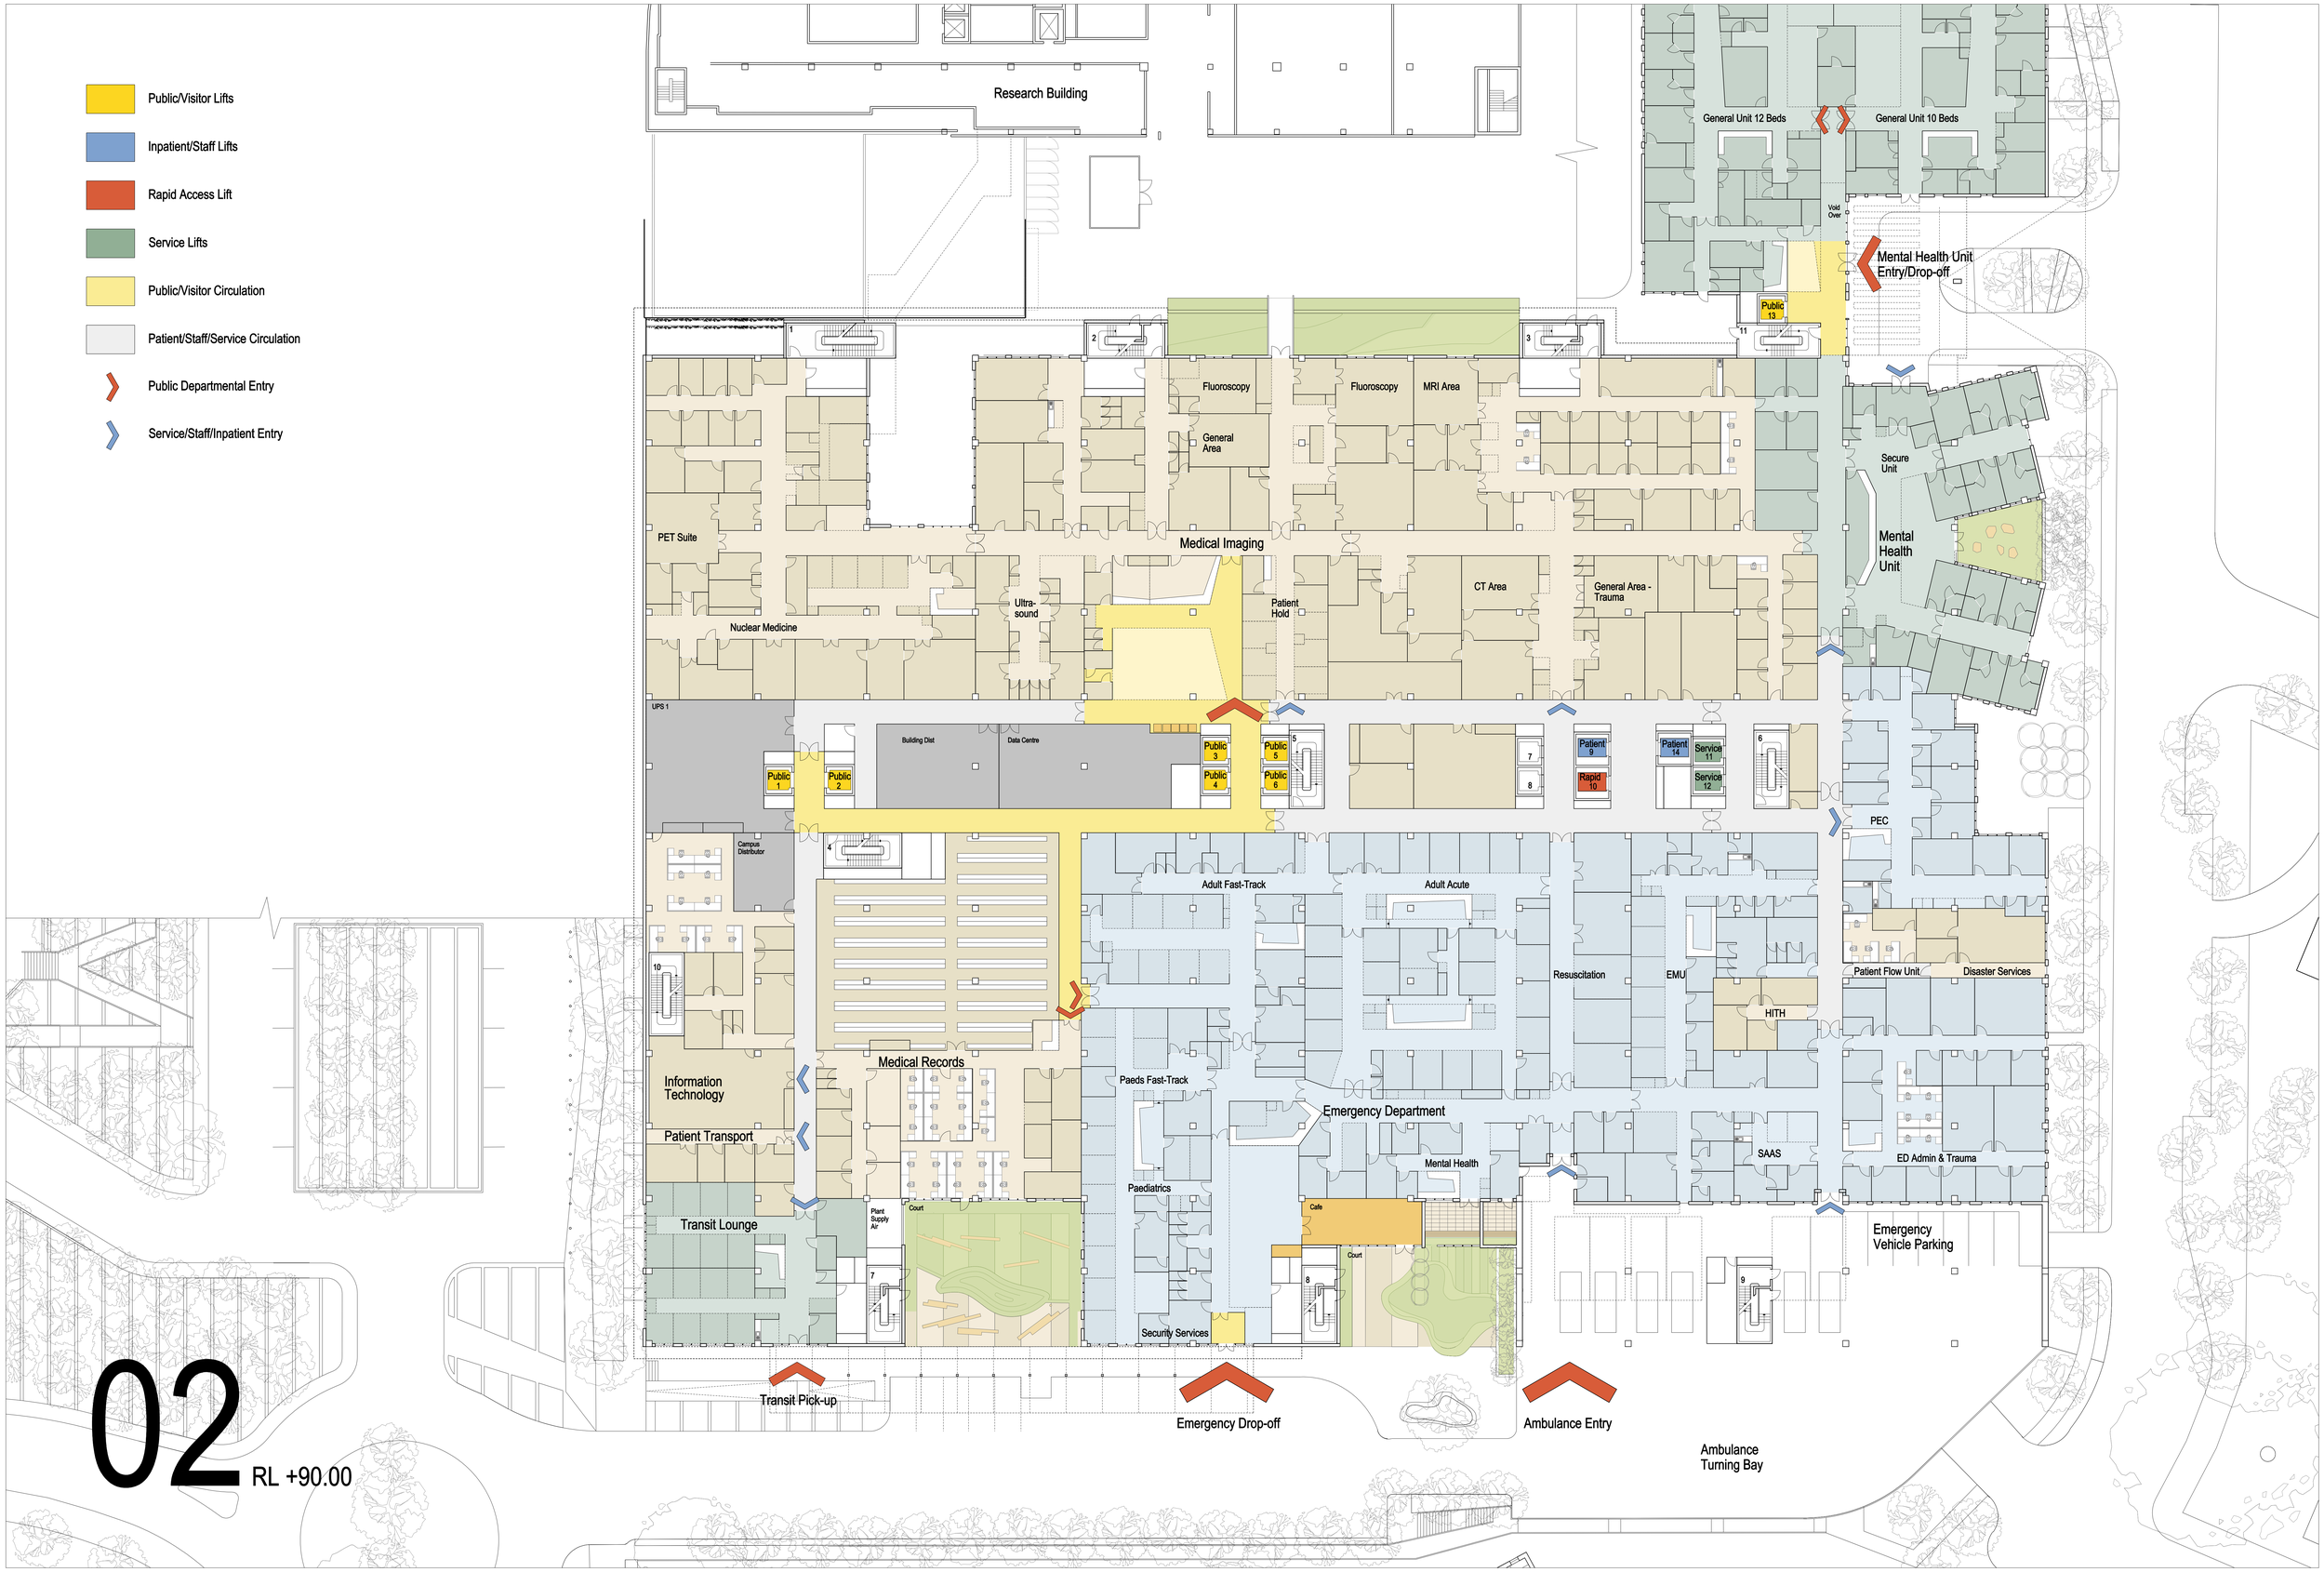


NSW HEALTH Working as a Team
InfraShore
BVN BlighVollerNield Architecture

| ISSUE | DATE | FOR |
|---|---|---|
| T08 | 20.10.08 | PROJECT APPLICATION |

PROJECT
ROYAL NORTH SHORE HOSPITAL AND
COMMUNITY HEALTH SERVICES PPP PROJECT

TRUE NORTH | PROJ. NORTH | GRAPHIC SCALE 0 4000 10000

| SCALE | DRAWING | DRAWING NO | DATE | ISSUE |
|---|---|---|---|---|
| 1:200 at A0 | LEVEL 2 FLOOR PLAN | DWG-MH-AR-102 | NOV 2007 | T08 |