




NOTE: REFER TO STRUCTURAL ENGINEERS DETAILS FOR ALL FOOTING AND SLAB DETAILS. REFER TO ARCHITECTS SPECIFICATION FOR WATERPROOF MEMBRANE

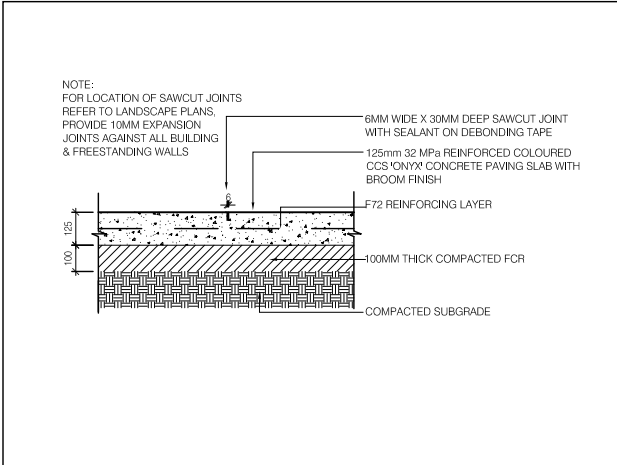


1 SAW CUT JOINT IN COLOURED CONCRETE PAVING WITH BROOM FINISH
SECTION 1:10

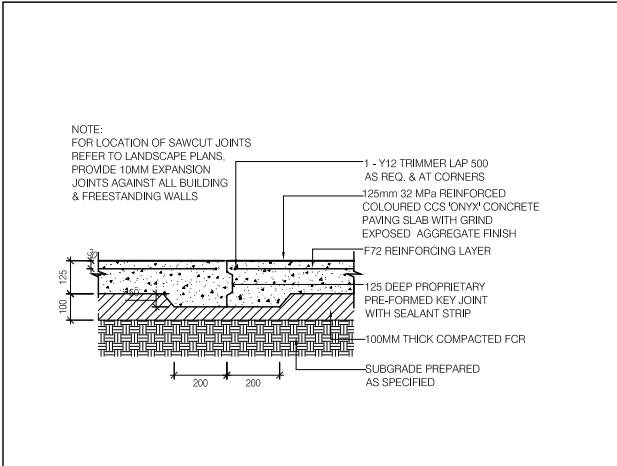


2 KEY JOINT IN COLOURED CONCRETE PAVING WITH GRIND FINISH
SECTION 1:10

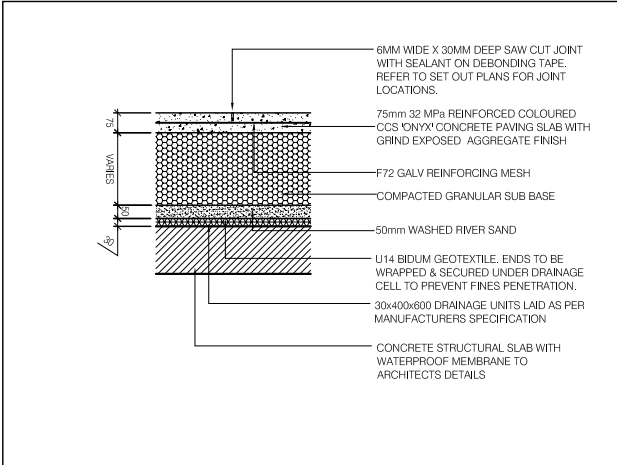


3 COLOURED CONCRETE PAVING ON STRUCTURE
SECTION 1:10

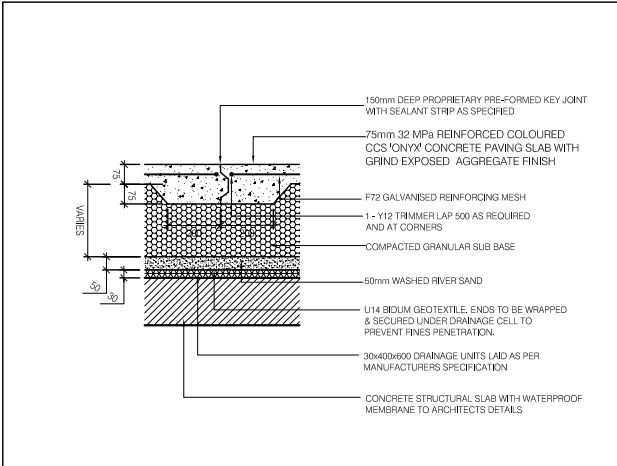


4 KEY JOINT ON STRUCTURE
SECTION 1:10

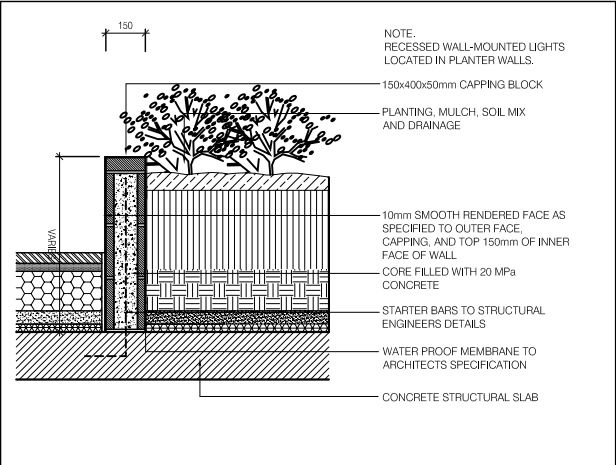


5 RENDERED AND PAINTED BLOCKWORK PLANTER WALL
SECTION 1:10

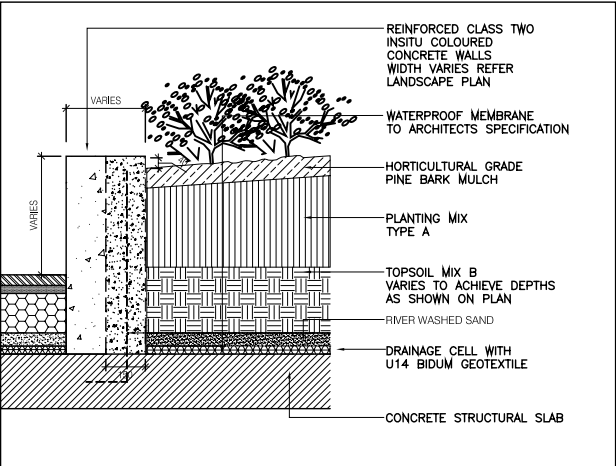


6 INSITU CONCRETE PLANTER WALL
SECTION 1:10

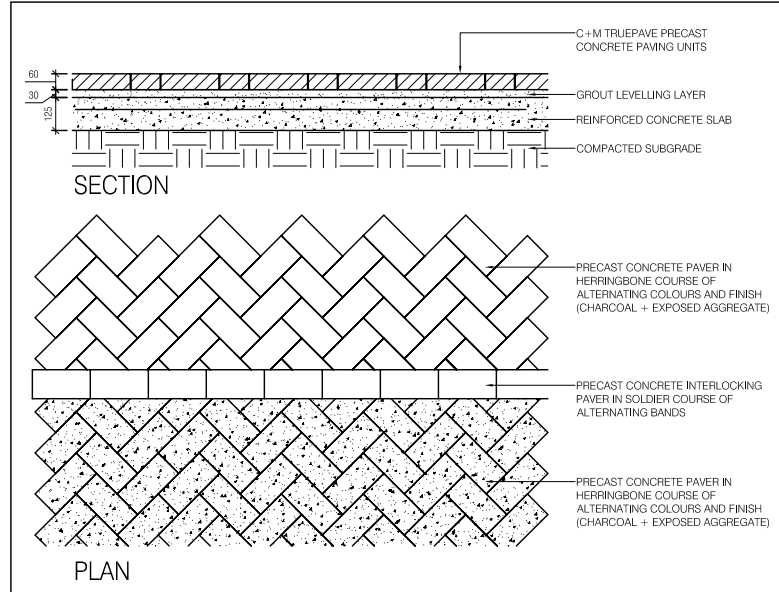


8 PRECAST CONCRETE PAVING UNITS
PLAN / SECTION 1:10

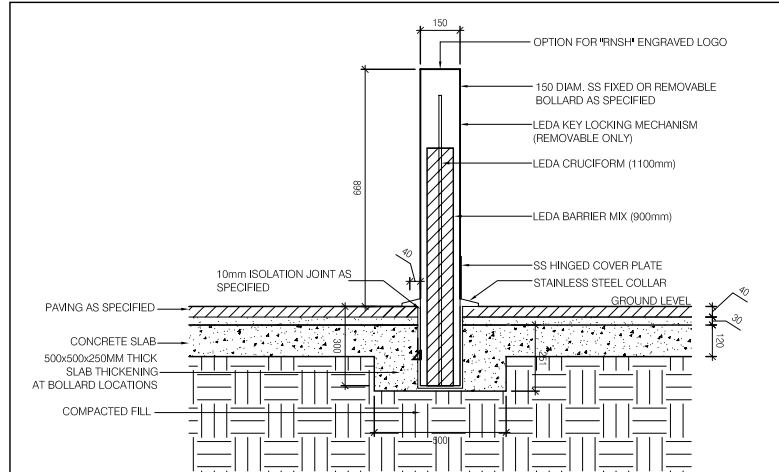

9 FIXED BOLLARD
SECTION 1:10

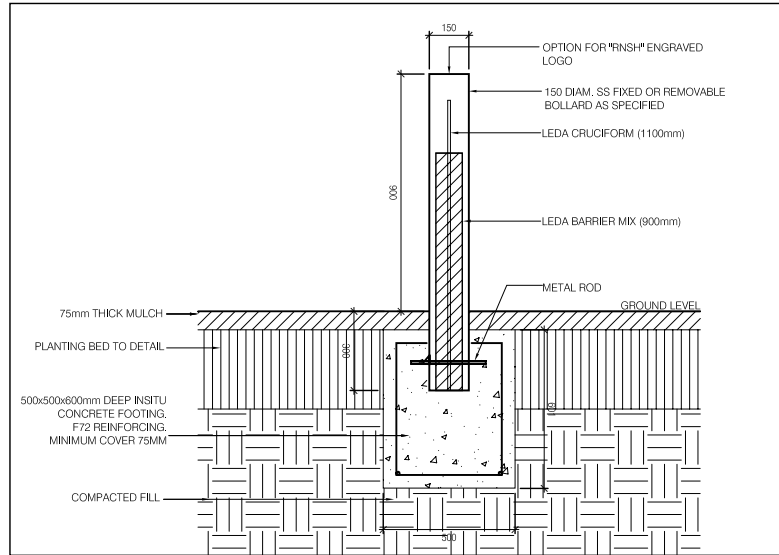

10 DEMOUNTABLE BOLLARD
SECTION 1:10

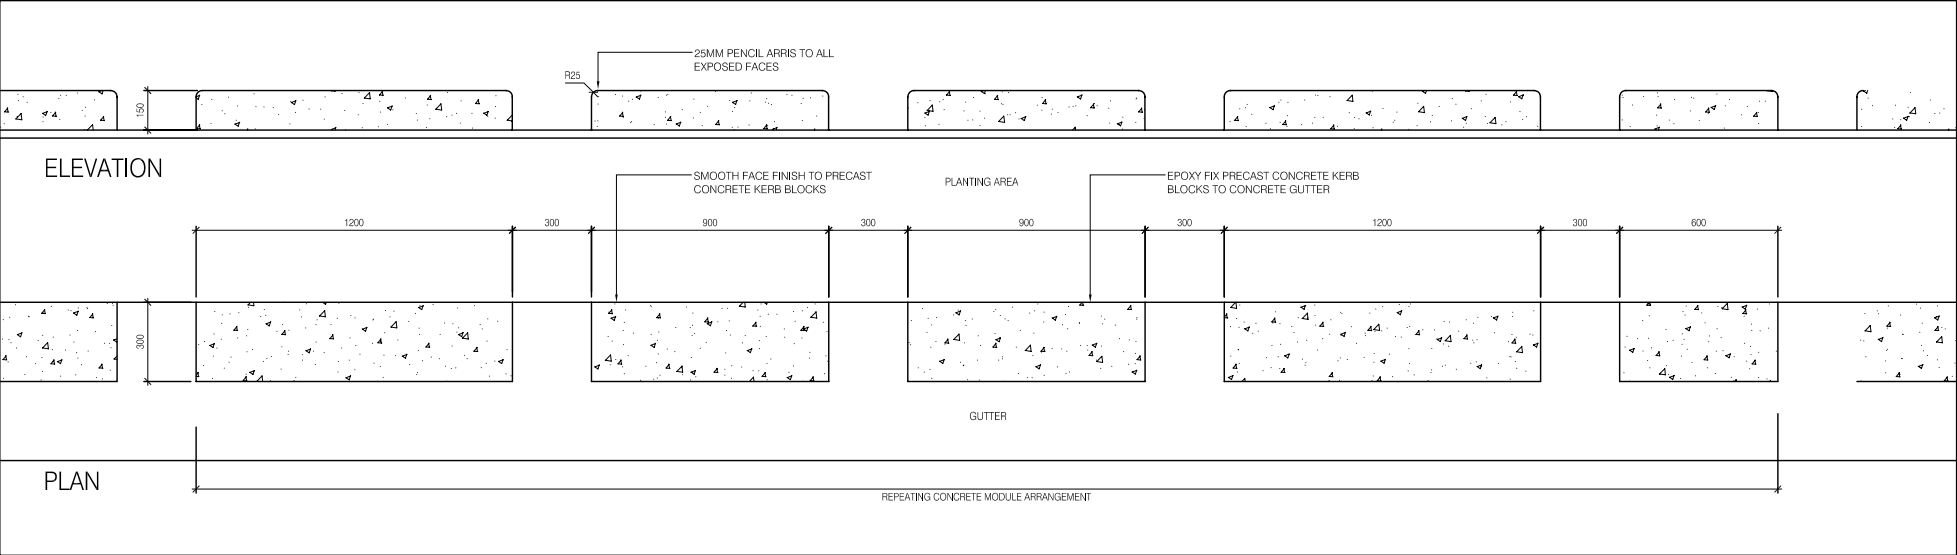

7 SITE SPECIFIC CONCRETE KERB
PLAN / SECTION 1:10