


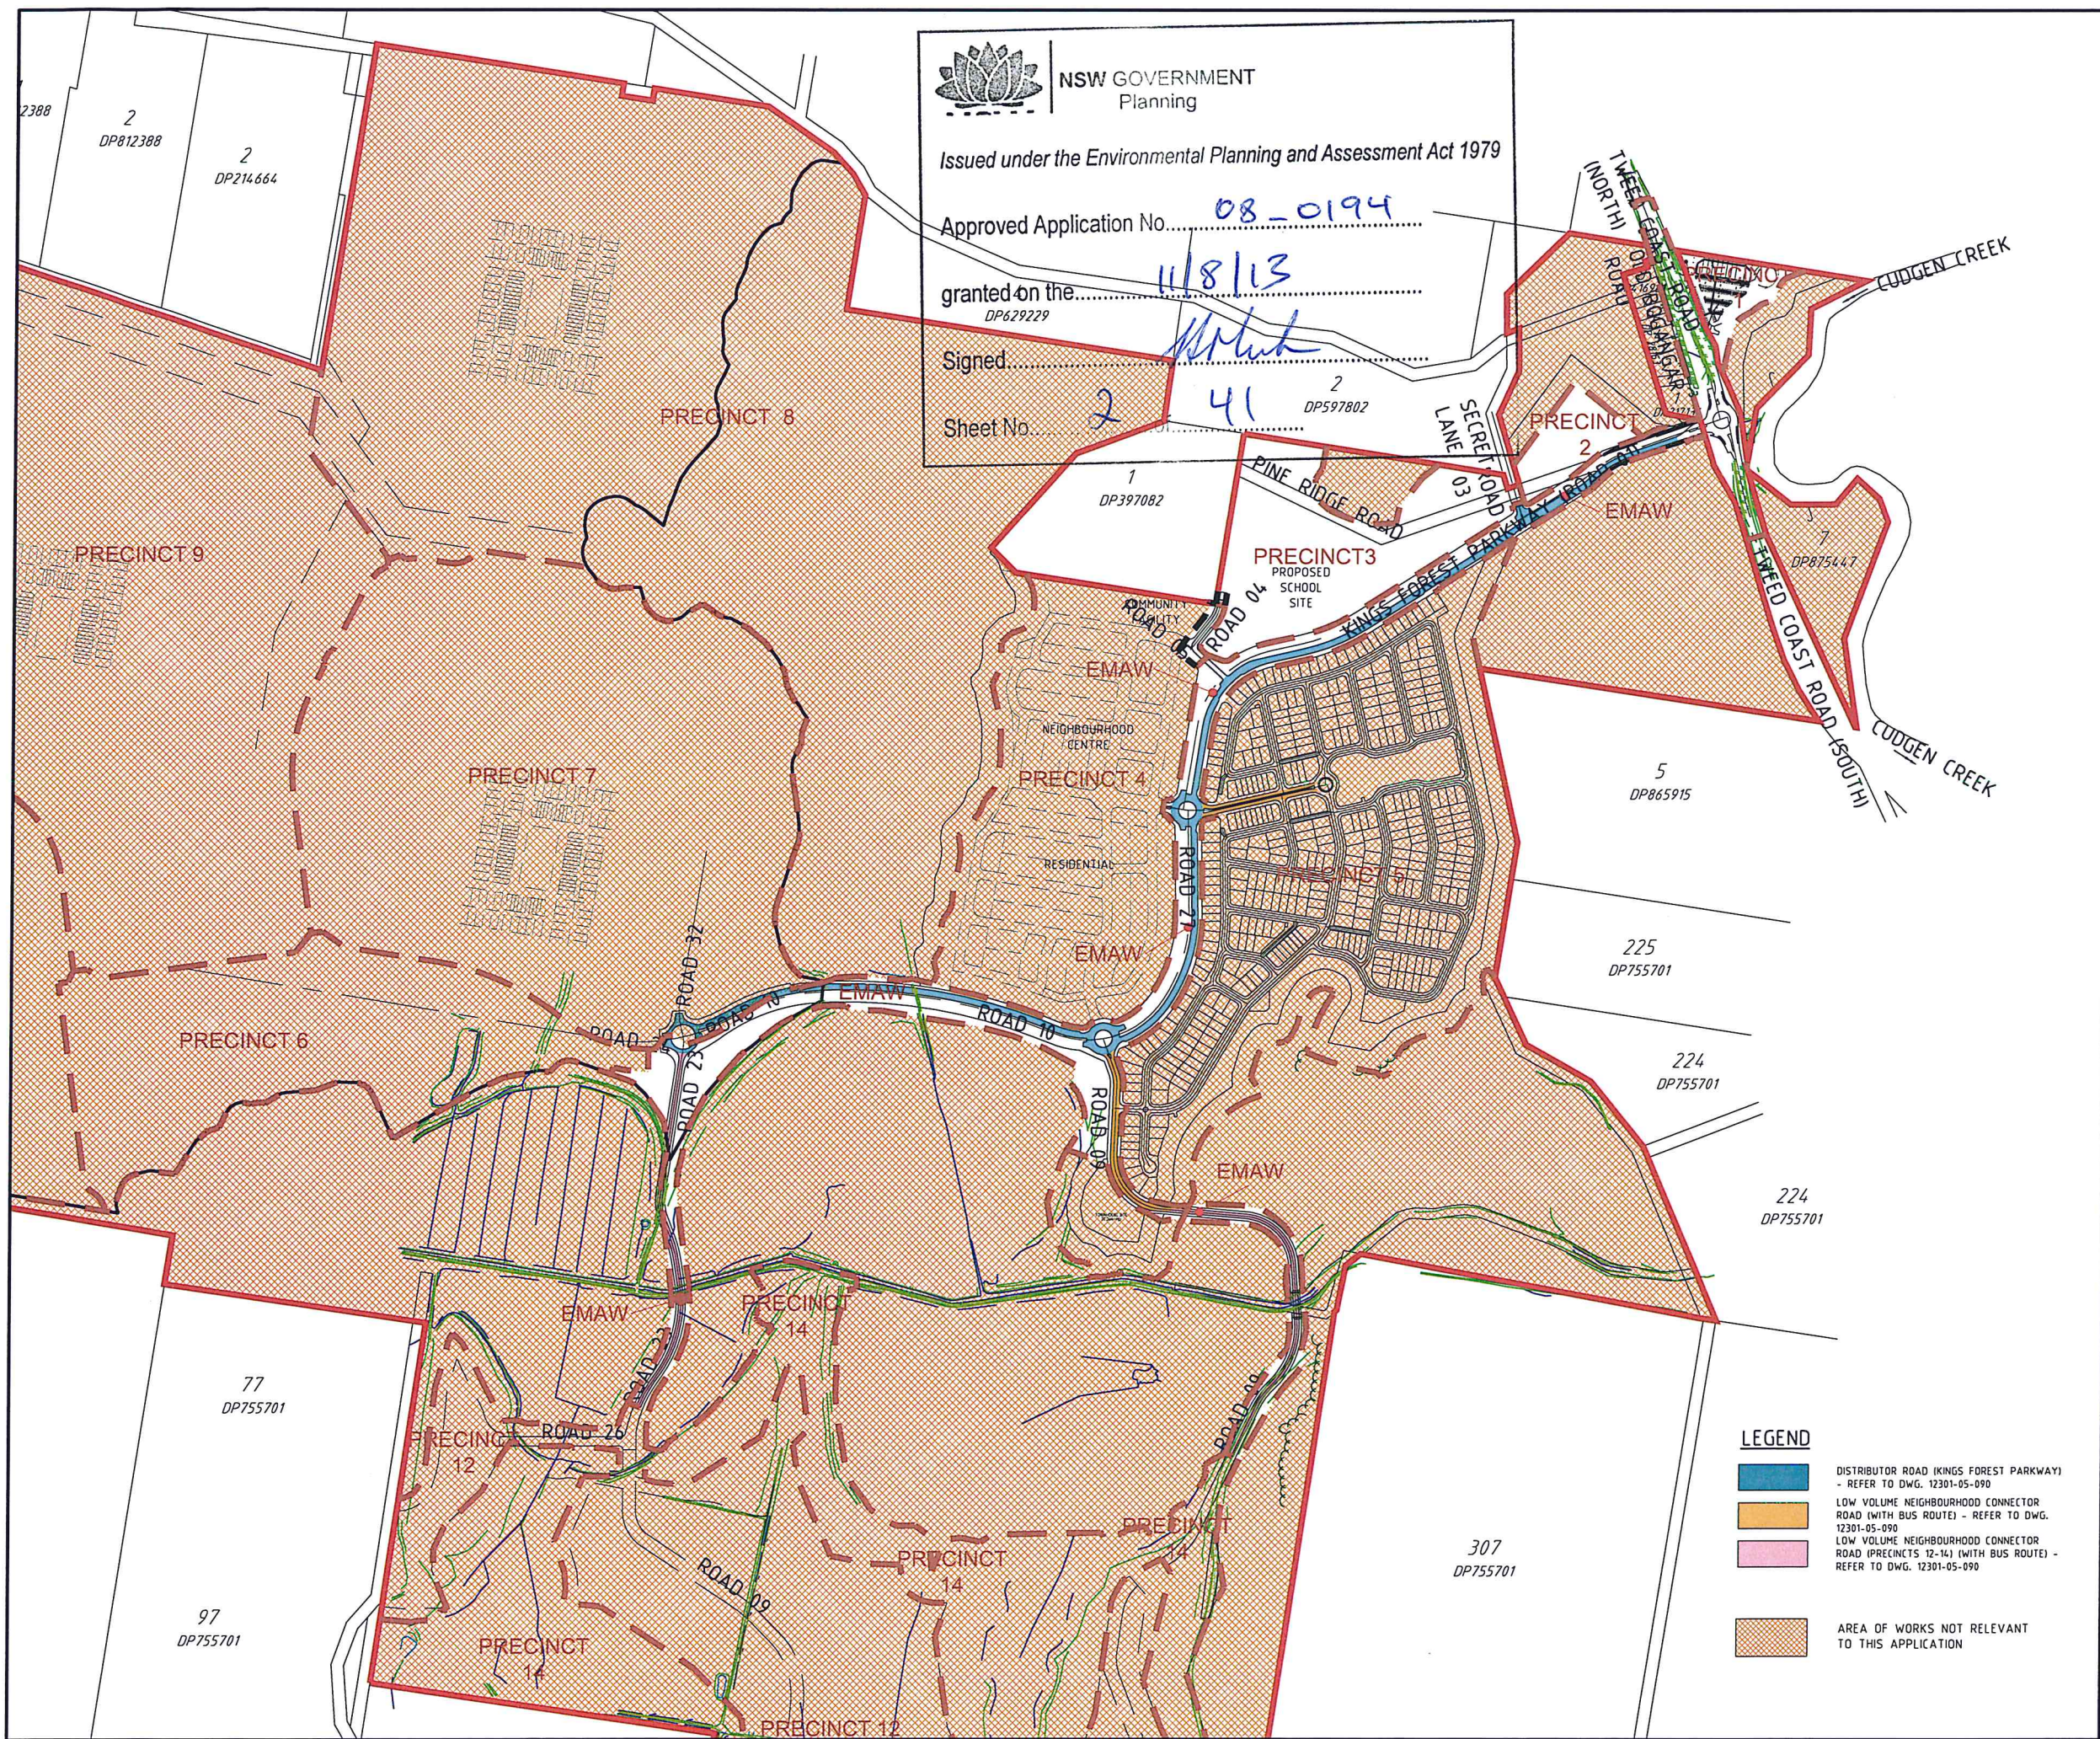

PROJECT NAME

**KINGS
FOREST**

**BULK EARTHWORKS PRECINCTS
01 & 02, TWEED COAST RD.
INTERSECTION & ESTATE MAJOR
ACCESS WORKS**

REAL PROPERTY DESCRIPTION
Lot 7 on DP875447, Part of Lot 6 on DP875446,
Part of Lot 1 on DP781633, Part of Lot 40 on DP7482
& Part of Lot 2 on DP819015
**PARISH OF CUDGEN
COUNTY OF ROUS**

CLIENT
PROJECT 28
PTY LTD



0 50 100 150 200 250m
Scale 1:5000 - A1 (1:10000 - A3)

ISSUES	DATE	
TENDER		
STATE AUTHORITY	08-03-11	
CONSTRUCTION		

C	30-08-12	PPR REVISIONS
B	25-10-11	ROAD ALIGNMENT REVISED
A	08-03-11	STATE AUTHORITY ISSUE
PRF	DATE	AMENDMENT

COPYRIGHT IS VESTED IN MORTONS URBAN SOLUTIONS AND
WRITTEN CONSENT IS REQUIRED PRIOR TO REPRODUCTION.
COPYRIGHT MORTONS URBAN SOLUTIONS 2000 .
DO NOT SCALE FROM THIS DRAWING.

ALL DRAWINGS ARE TO BE READ IN CONJUNCTION
WITH 001-NOTES AND 002-LEGEND

ASSOCIATED CONSULTANTS

LANDSURV Pty Ltd

LANDSURV Pty. Ltd
14 Enid St.,
TWEED HEADS NSW 2485
Ph. (07) 55367055

GILBERT+SUTHERLAND
agricultural and environmental scientists

D R A W I N G T I T L E

ROAD HIERARCHY & STAGING PLAN




MORTONS
urban solutions
Urban & Regional Planning
Civil Engineering
Project Coordination

Project Coordination

MUS Pty Ltd T/As: Mortons-Urban Solutions ABN 39 116 375 065 mortons@urbansolutions.net.au www.urbansolutions.net.au Tel 07 5571 1099 Fax 07 5571 1088	Postal Address PO Box 2484 Southport QLD 4215 Gold Coast Office Suite 9, 19 Short St Southport QLD 4215
--	--

DESIGNED RB	DRAWN BL
APPROVED	DATE 10-12-10

DRAWING NUMBER	AMEND.
12301-EMAW-007	C

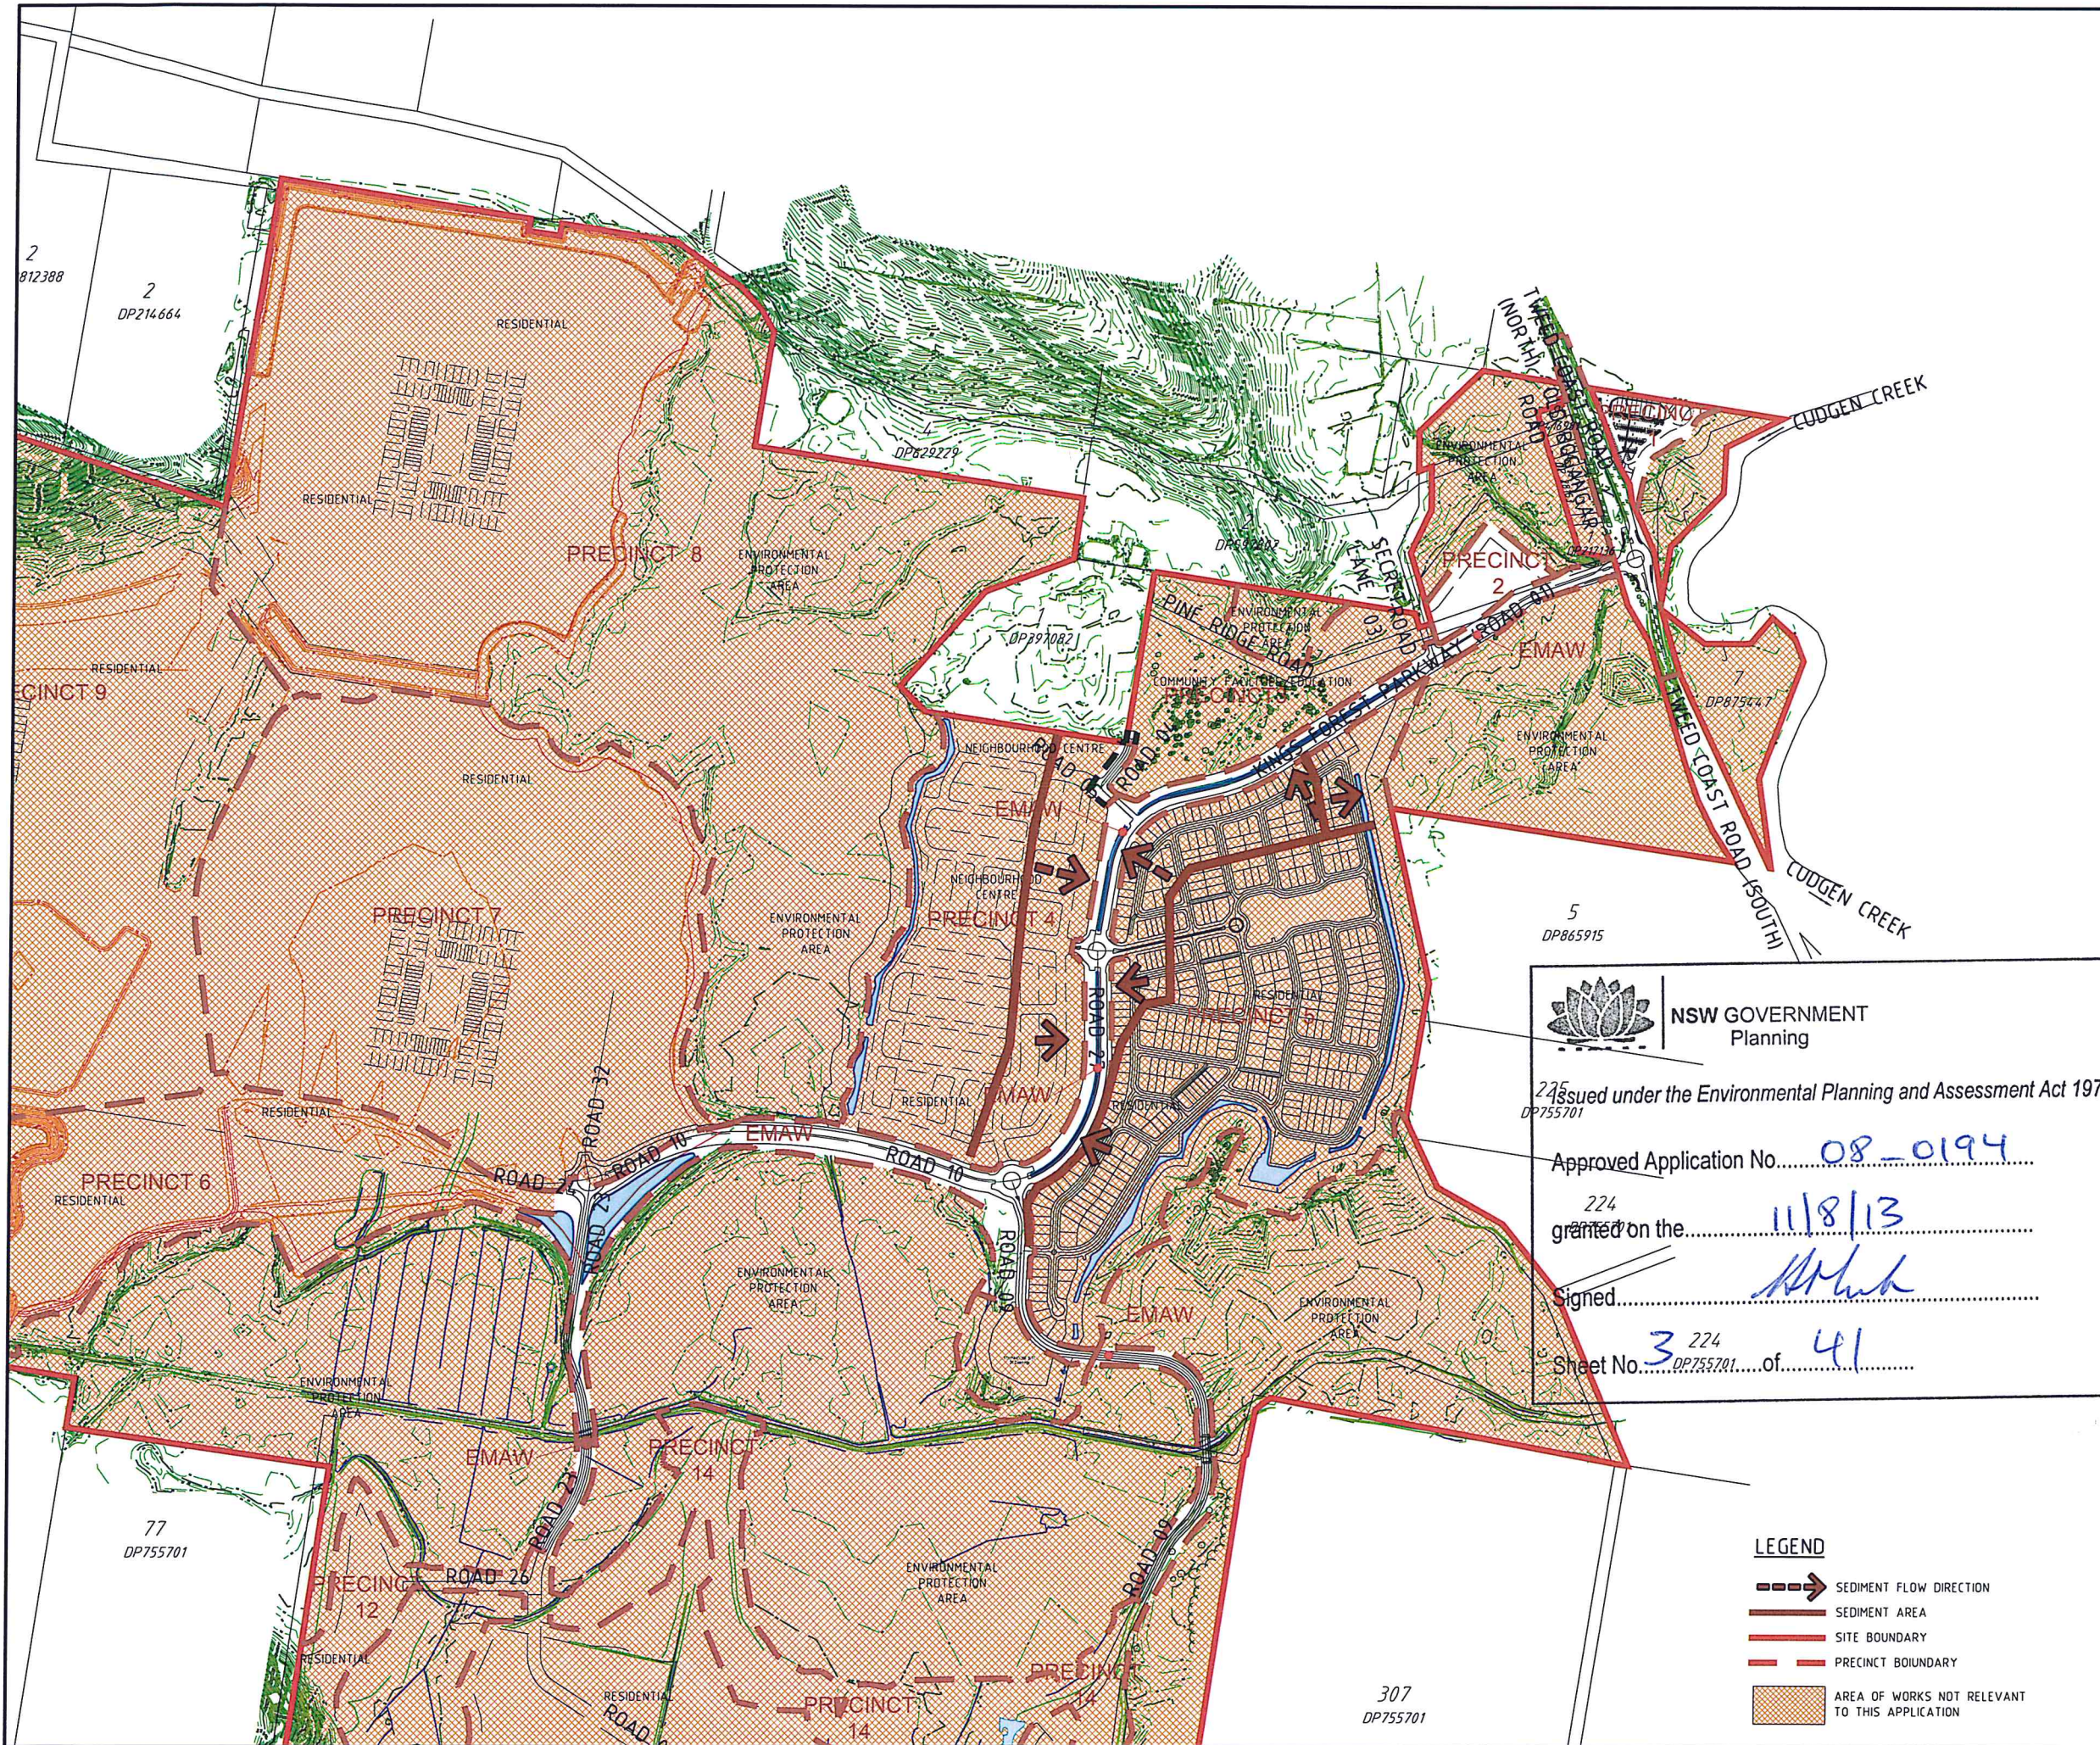

PROJECT NAME

KINGS FOREST

BULK EARTHWORKS PRECINCTS
01 & 02, TWEED COAST RD.
INTERSECTION & ESTATE MAJOR
ACCESS WORKS

REAL PROPERTY DESCRIPTION
Lot 7 on DP875447, Part of Lot 6 on DP875446,
Part of Lot 1 on DP781633, Part of Lot 40 on DP7482
& Part of Lot 2 on DP819015
PARISH OF CUDDEN
COUNTY OF ROUS

CLIENT

PROJECT 28 PTY LTD

0 50 100 150 200 250m
Scale 1:5000 - A1 (1:10000 - A3)

ISSUES	DATE
TENDER	
STATE AUTHORITY	08-03-11
CONSTRUCTION	

PRE	DATE	AMENDMENT
B	30-08-12	PPR REVISIONS
A	08-03-11	STATE AUTHORITY ISSUE

COPYRIGHT IS VESTED IN MORTONS URBAN SOLUTIONS AND
WRITTEN CONSENT IS REQUIRED PRIOR TO REPRODUCTION.
COPYRIGHT MORTONS URBAN SOLUTIONS 2000 .
DO NOT SCALE FROM THIS DRAWING.

ALL DRAWINGS ARE TO BE READ IN CONJUNCTION
WITH 001-NOTES AND 002-LEGEND

ASSOCIATED CONSULTANTS

LANDSURV Pty. Ltd.
14 Enid St.,
TWEED HEADS NSW 2485
Ph. (07) 55367055

GILBERT+SUTHERLAND
agricultural and environmental scientists

DRAWING TITLE

SEDIMENT & EROSION CONCEPT PLAN

MORTONS

urbansolutions

Urban & Regional Planning
Civil Engineering
Project Coordination

MUS Pty Ltd T/As
Mortons-Urban Solutions
ABN 39 116 375 065
mortons@urbansolutions.net.au
www.urbansolutions.net.au
Tel 07 5571 1099
Fax 07 5571 1088

Postal Address
PO Box 2484
Southport QLD 4215
Gold Coast Office
Suite 9, 19 Short St
Southport QLD 4215


DESIGNED	RB	DRAWN	BL
APPROVED			DATE 10-12-10

DRAWING NUMBER

12301-EMAW-010

AMEND.

B

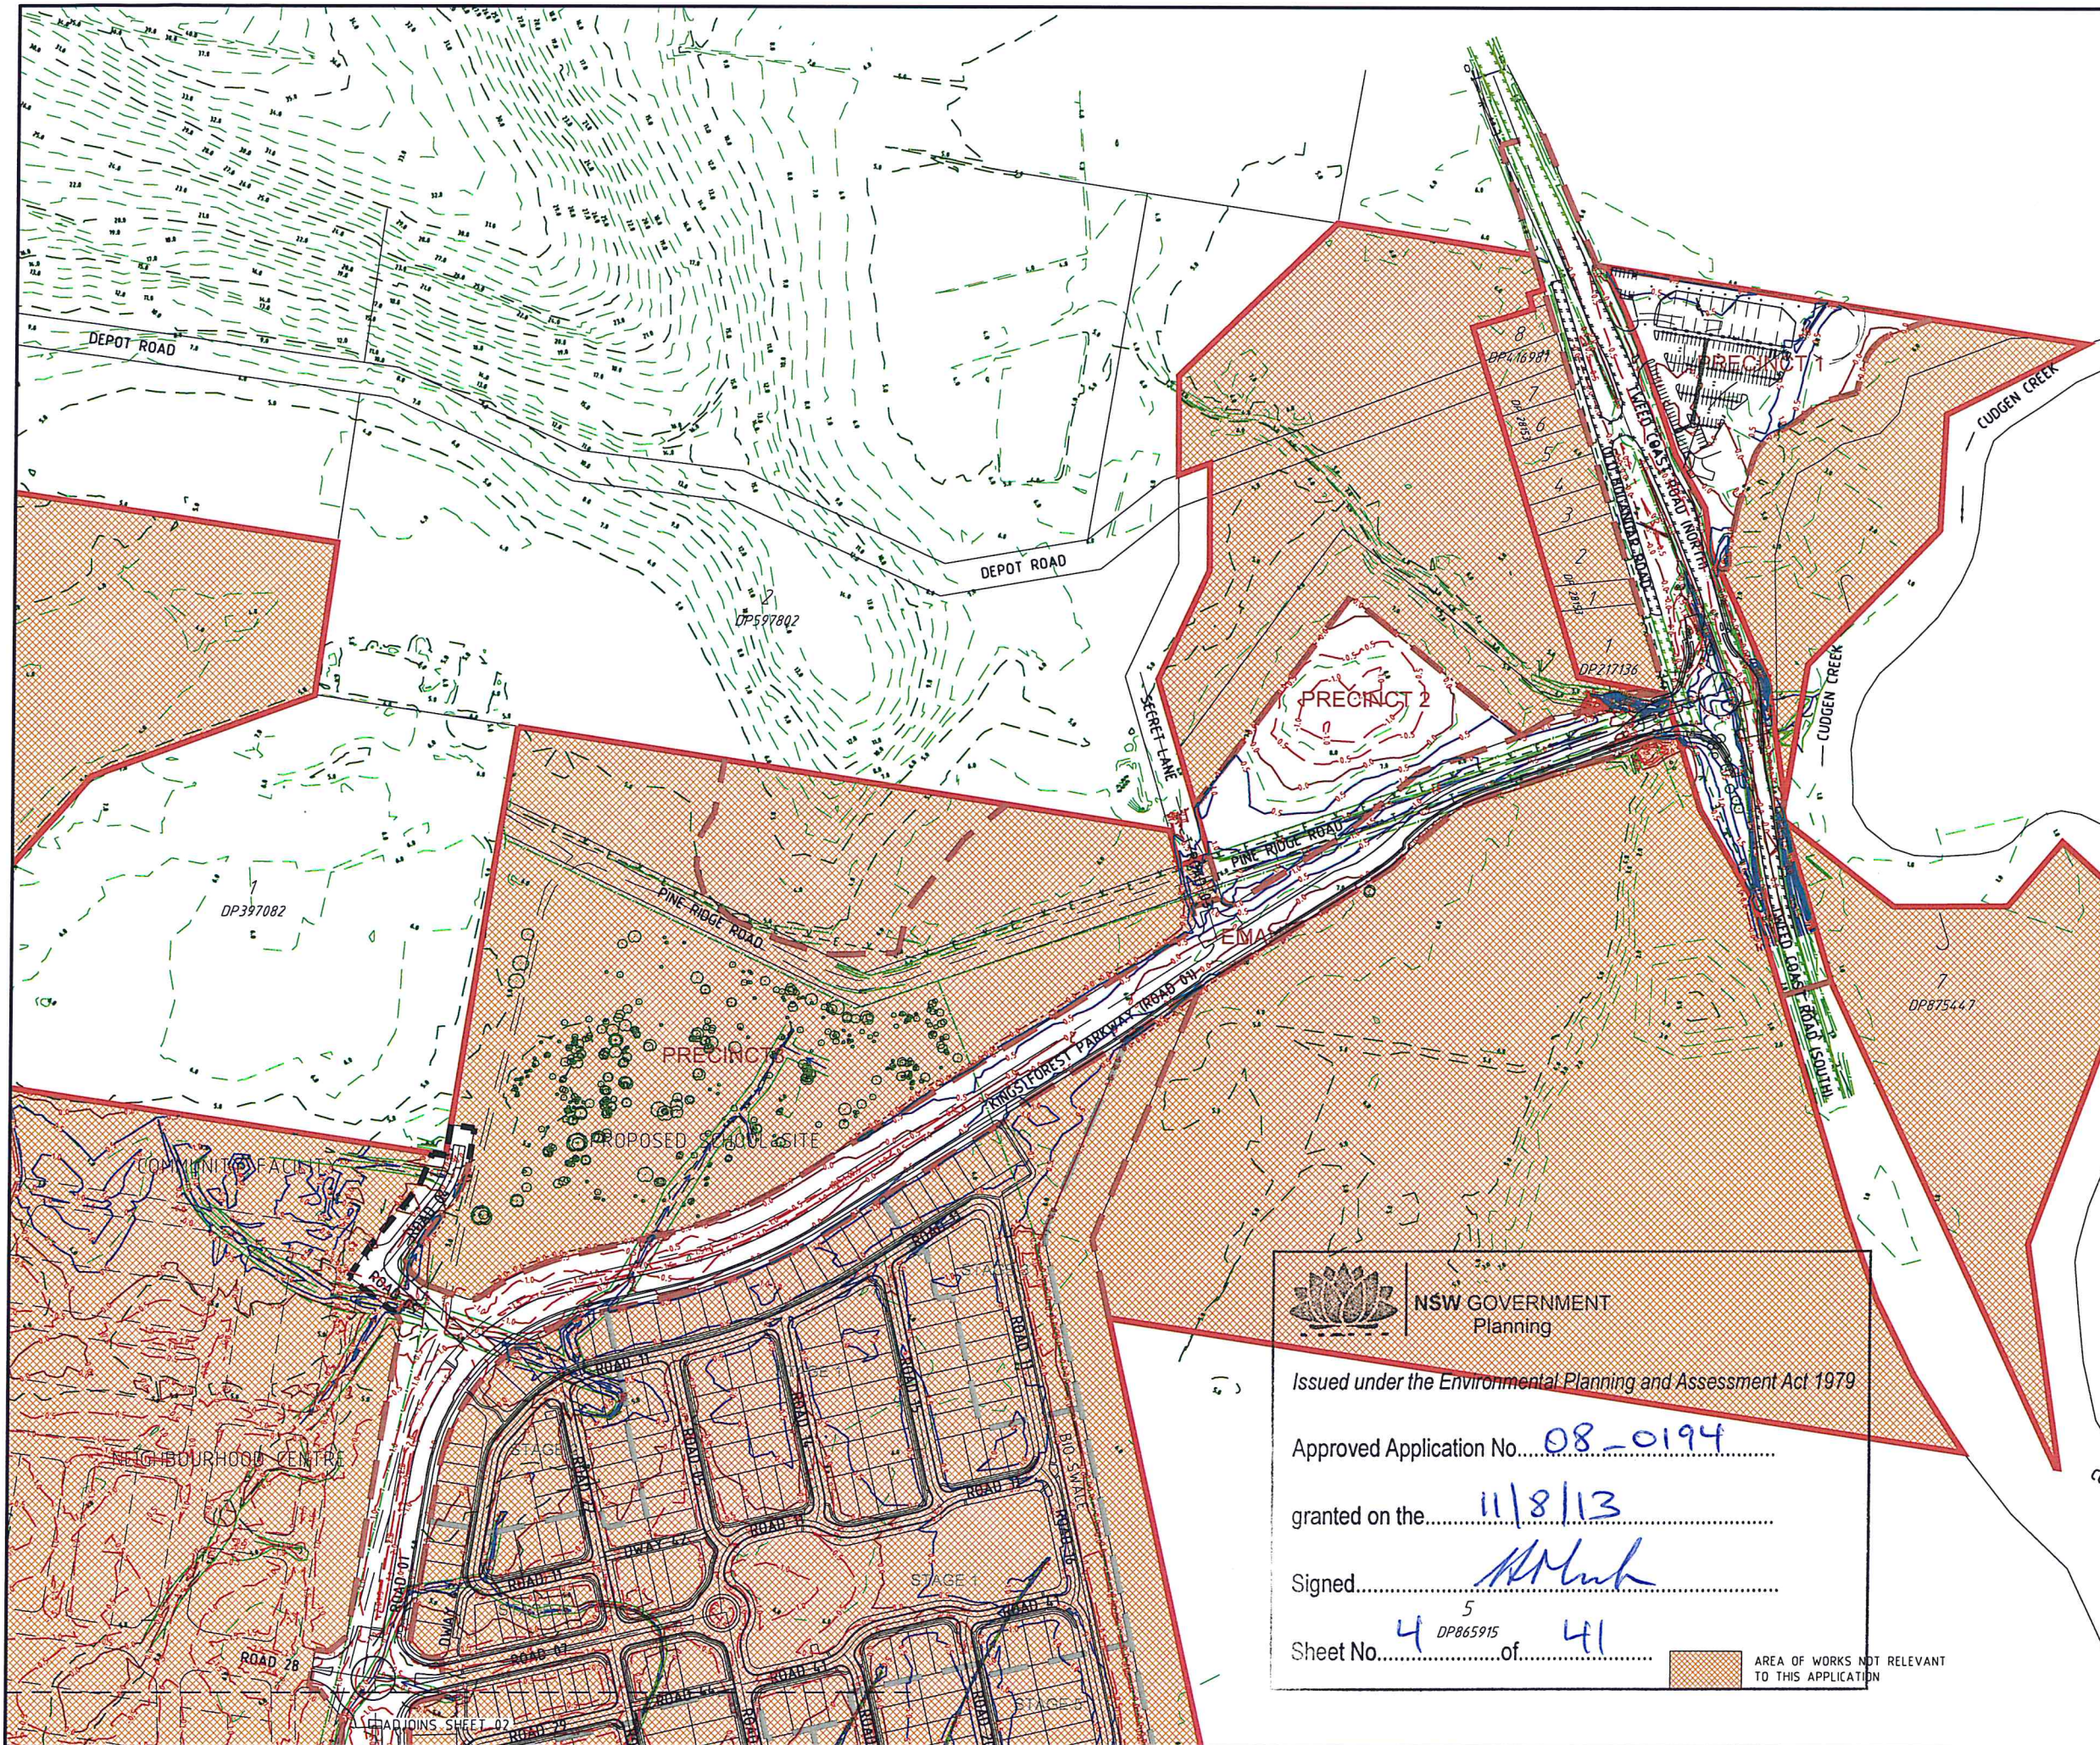

PROJECT NAME
KINGS FOREST
BULK EARTHWORKS PRECINCTS
01 & 02, TWEED COAST RD.
INTERSECTION & ESTATE MAJOR
ACCESS WORKS
REAL PROPERTY DESCRIPTION
Lot 7 on DP875447, Part of Lot 6 on DP875446,
Part of Lot 1 on DP781633, Part of Lot 40 on DP7482
& Part of Lot 2 on DP819015
PARISH OF CUDGEN
COUNTY OF ROUS

CLIENT
**PROJECT 28
PTY LTD**


0 20 40 60 80 100m
Scale 1:2000 - A1 (1:4000 - A3)

ISSUES	DATE
TENDER	
STATE AUTHORITY	08-03-11
CONSTRUCTION	

PRE	DATE	AMENDMENT
C	27-08-12	PPR REVISIONS
B	25-10-11	EARTHWORKS REVISED
A	08-03-11	STATE AUTHORITY ISSUE

COPYRIGHT IS VESTED IN MORTONS URBAN SOLUTIONS AND
WRITTEN CONSENT IS REQUIRED PRIOR TO REPRODUCTION.
COPYRIGHT MORTONS URBAN SOLUTIONS 2000.
DO NOT SCALE FROM THIS DRAWING.

ALL DRAWINGS ARE TO BE READ IN CONJUNCTION
WITH 001-NOTES AND 002-LEGEND

ASSOCIATED CONSULTANTS
LANDSURV Pty. Ltd.
14 Enid St.,
TWEED HEADS NSW 2485
Ph. (07) 55367055

GILBERT+SUTHERLAND
agricultural and environmental scientists

DRAWING TITLE
**BULK EARTHWORKS
CUTFILL PLAN
SHEET 01**


MORTONS
urbansolutions
Urban & Regional Planning
Civil Engineering
Project Coordination
MUS Pty Ltd T/As
Mortons-Urban Solutions
ABN 39 116 375 065
mortons@urbansolutions.net.au
www.urbansolutions.net.au
Tel 07 5571 1099
Fax 07 5571 1088
Postal Address
PO Box 2486
Southport QLD 4215
Gold Coast Office
Suite 9, 19 Short St
Southport QLD 4215

DESIGNED	RB	DRAWN	BL
APPROVED			
DATE 10-12-10			
DRAWING NUMBER 12301-EMAW-030			
AMEND. C			

I:\a\board client\123 - lida developments\p1\12301 - Kings Forest\p1\road\12301-EMAW-030.dwg, CUT FILL PLAN-SHEET 01, 17/10/2012 11:03:35 AM, 1:2

