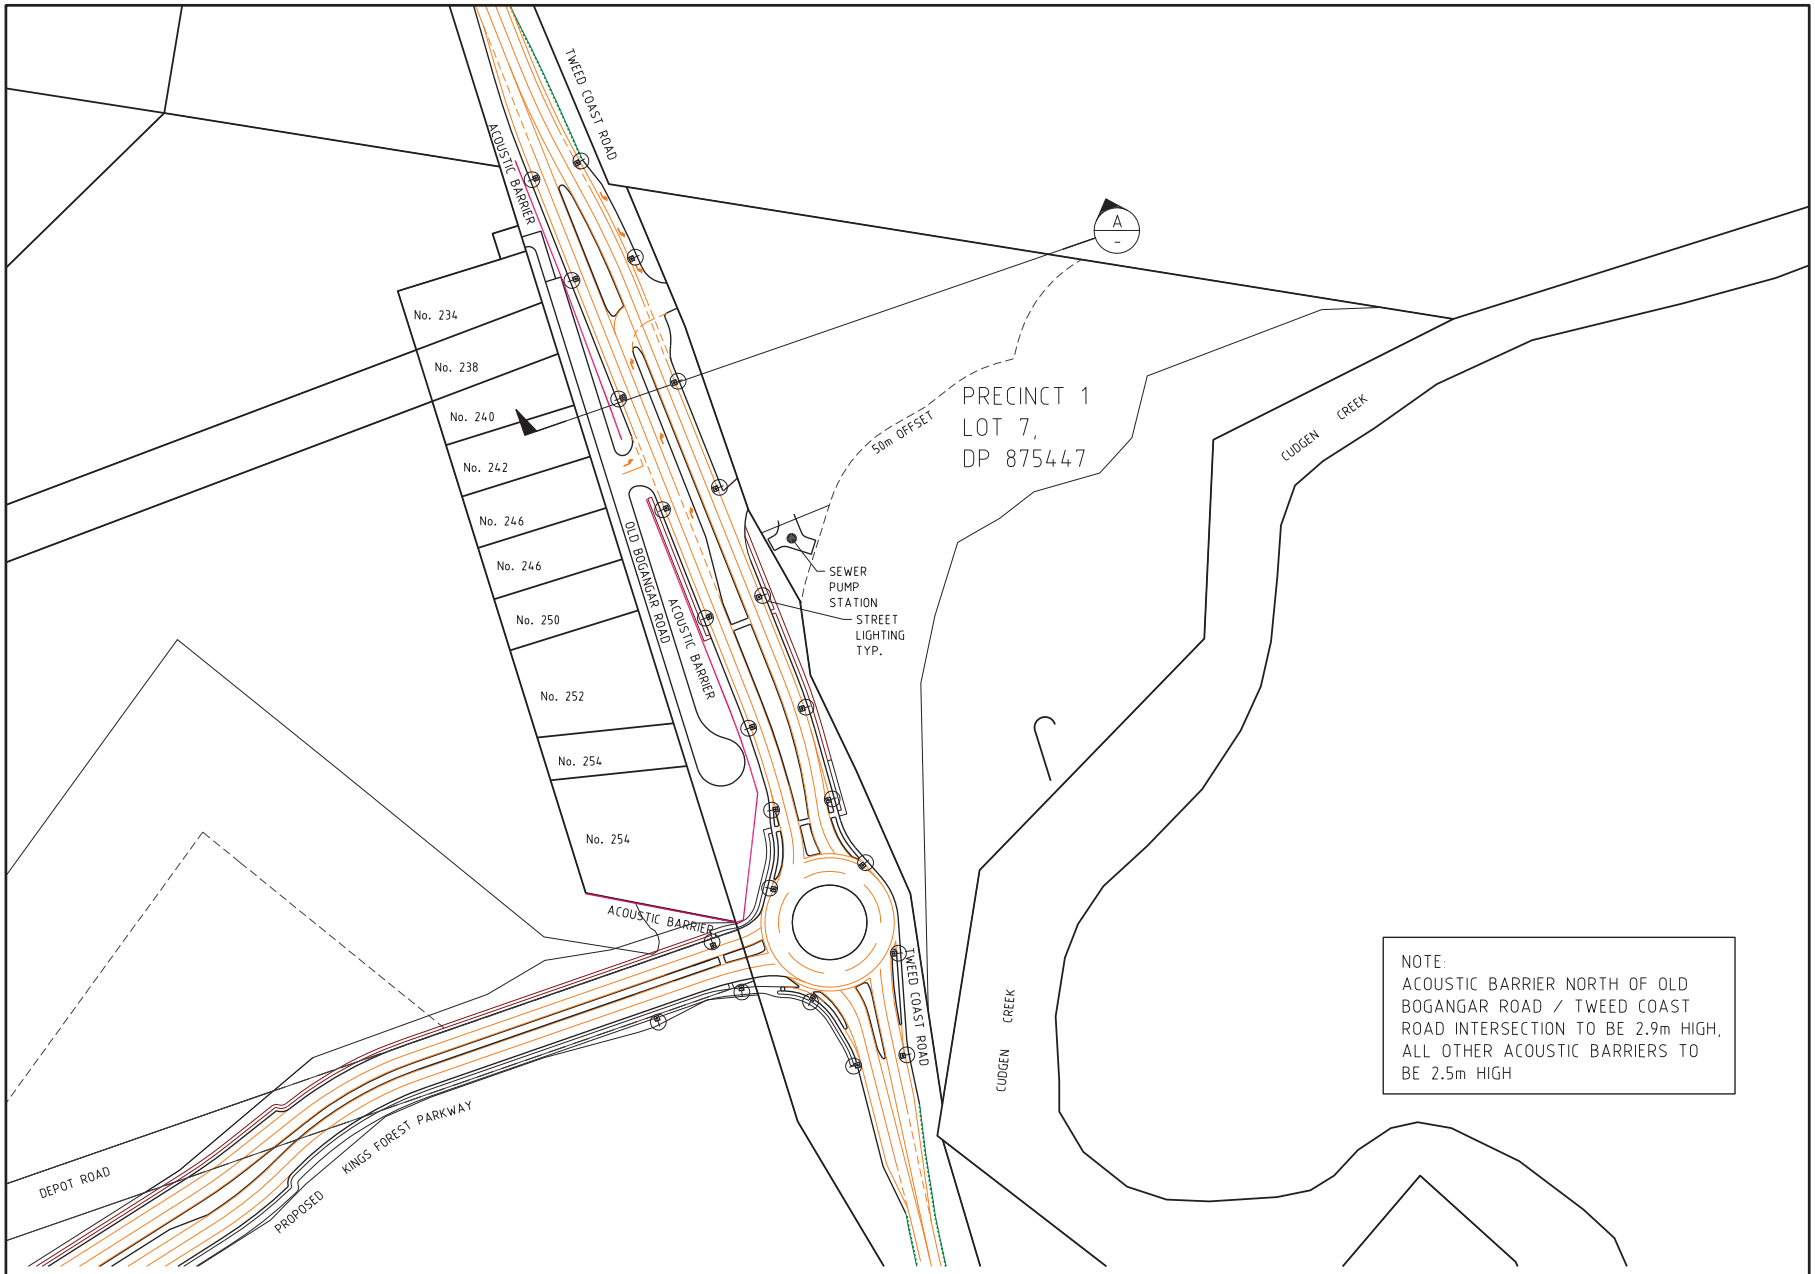

NOTE:
ACOUSTIC BARRIER NORTH OF OLD BOGANGAR ROAD / TWEED COAST ROAD INTERSECTION TO BE 2.9m HIGH, ALL OTHER ACOUSTIC BARRIERS TO BE 2.5m HIGH

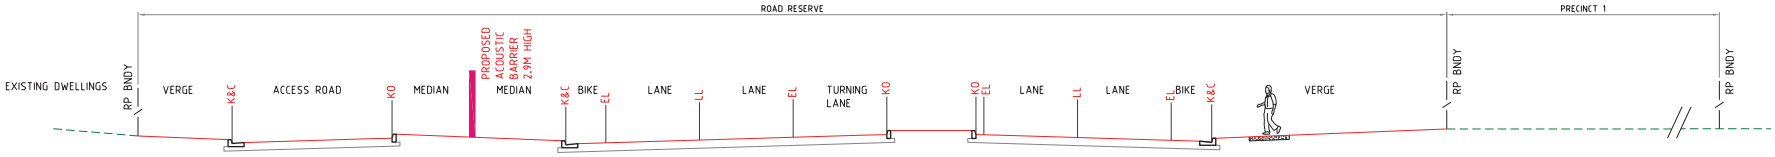

SECTION A
SCALE 1:100

PROJECT NAME

KINGS FOREST

BULK EARTHWORKS PRECINCTS 01 & 02, TWEED COAST RD. INTERSECTION & ESTATE MAJOR ACCESS WORKS

REAL PROPERTY DESCRIPTION
Lot 7 on DP875447, Part of Lot 6 on DP875446, Part of Lot 1 on DP781633, Part of Lot 40 on DP7482 & Part of Lot 2 on DP819015
PARISH OF CUDGEN
COUNTY OF ROUS

CLIENT

PROJECT 28 PTY LTD

0 10 20 30 40 50m
Scale 1:1000 - A1 (1:2000 - A3)

0 1 2 3 4 5m
Scale 1:100 - A1 (1:200 - A3)

ISSUES	DATE
TENDER	
STATE AUTHORITY	08-03-11
CONSTRUCTION	

PRE	DATE	AMENDMENT
B	28.11.16	ADD FOOTPATH & CROSSING POINT
A	20.09.16	ISSUE FOR INFORMATION

COPYRIGHT IS VESTED IN MORTONS URBAN SOLUTIONS AND WRITTEN CONSENT IS REQUIRED PRIOR TO REPRODUCTION.
COPYRIGHT MORTONS URBAN SOLUTIONS 2000 .
DO NOT SCALE FROM THIS DRAWING.

ALL DRAWINGS ARE TO BE READ IN CONJUNCTION WITH 001-NOTES AND 002-LEGEND

ASSOCIATED CONSULTANTS

LANDSURV Pty. Ltd.
14 Enid St.,
TWEED HEADS NSW 2485
Ph. (07) 55367055

GILBERT+SUTHERLAND
agricultural and environmental scientists

DRAWING TITLE

INDICATIVE PLAN
AND SECTION
TWEED COAST ROAD AND
KINGS FOREST PARKWAY
ULTIMATE INTERSECTION

MORTONS urbansolutions
Urban & Regional Planning
Civil Engineering
Project Coordination

MUS Pty Ltd T/As
Mortons-Urban Solutions
ABN 39 116 375 065
mortons@urbansolutions.net.au
www.urbansolutions.net.au
Tel 07 5571 1099
Fax 07 5571 1088

Postal Address
PO Box 2484
Southport QLD 4215

Gold Coast Office
Suite 9, 19 Short St
Southport QLD 4215

DESIGNED RB	DRAWN RCB
APPROVED	DATE 20.09.16

DRAWING NUMBER 12301-SK-111
AMEND. B

F:\Autocad Client\123 - Leda Developments Pty Ltd\01 - Kings Forest\Overall\Sketch\12301-ALL-SK111.dwg, 28/11/2016 10:35:25 AM, A3, 1:2