DRAWN IN STRATA

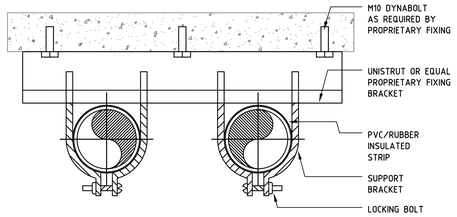

TYPICAL BRACKETING FIXED TO SLAB SOFFIT DETAIL

NOT TO SCALE

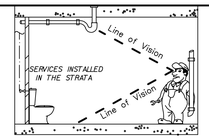

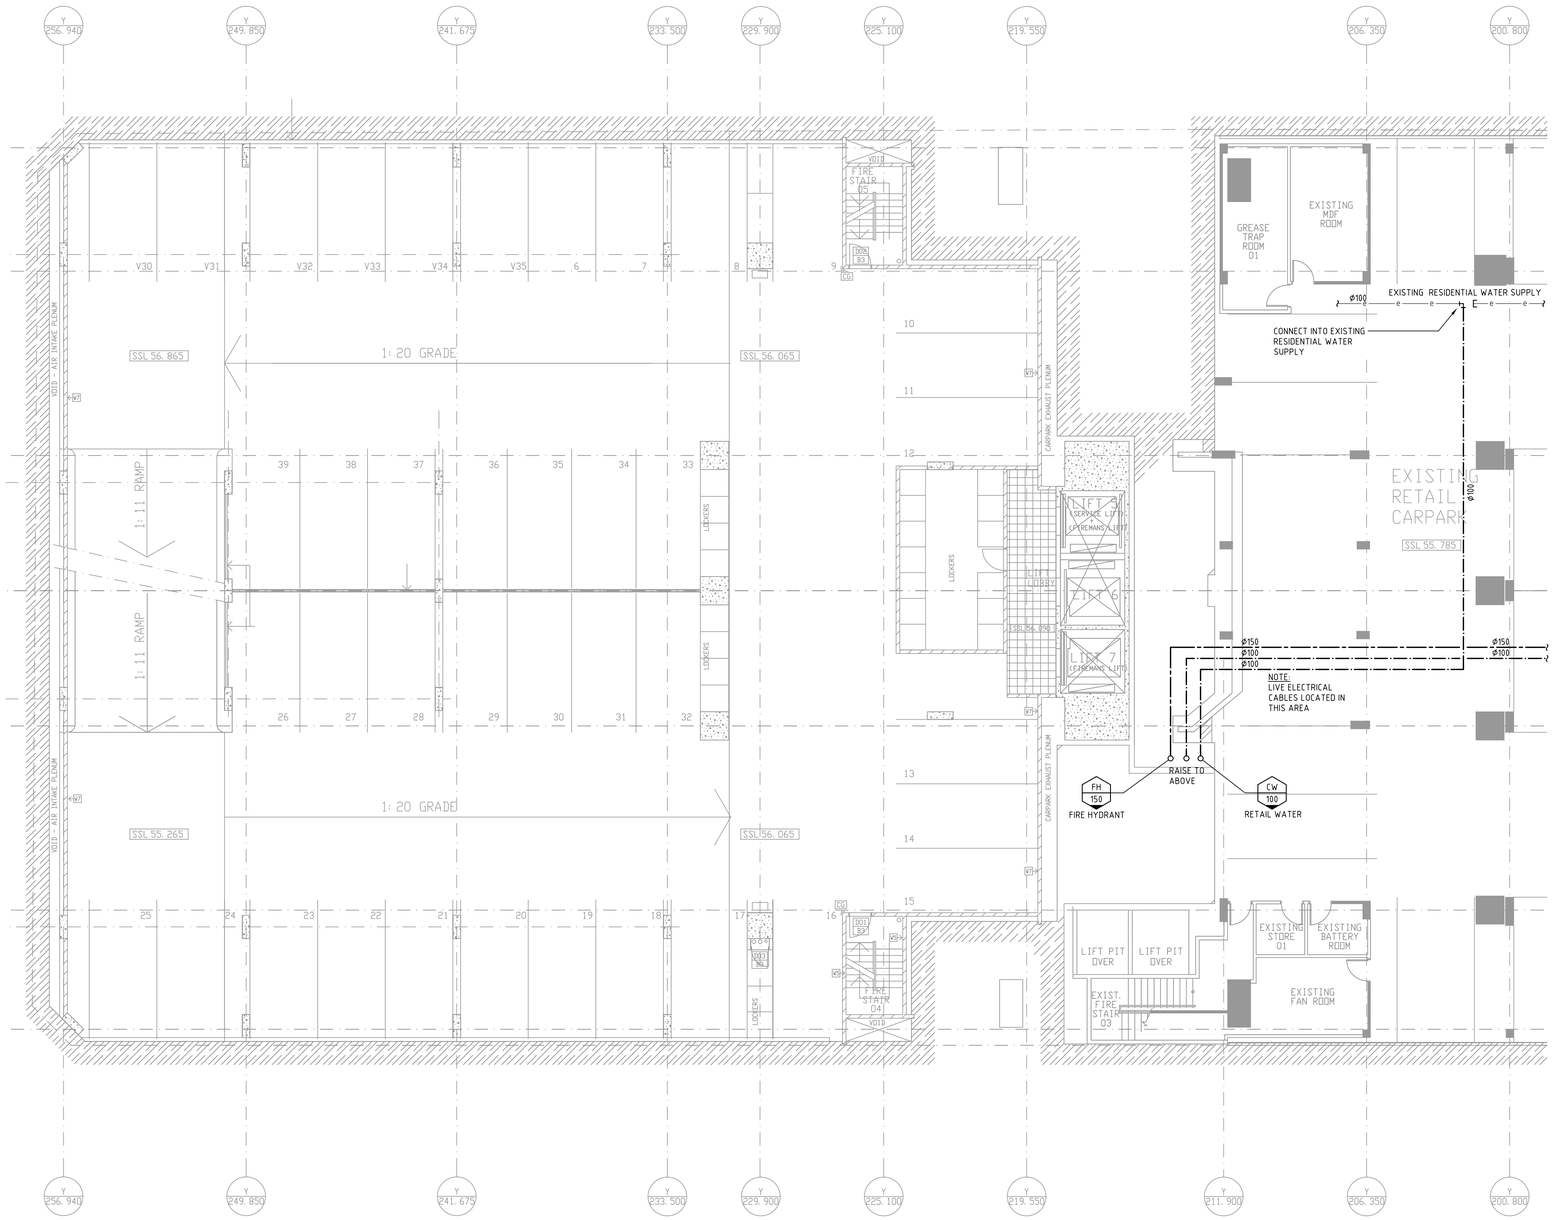

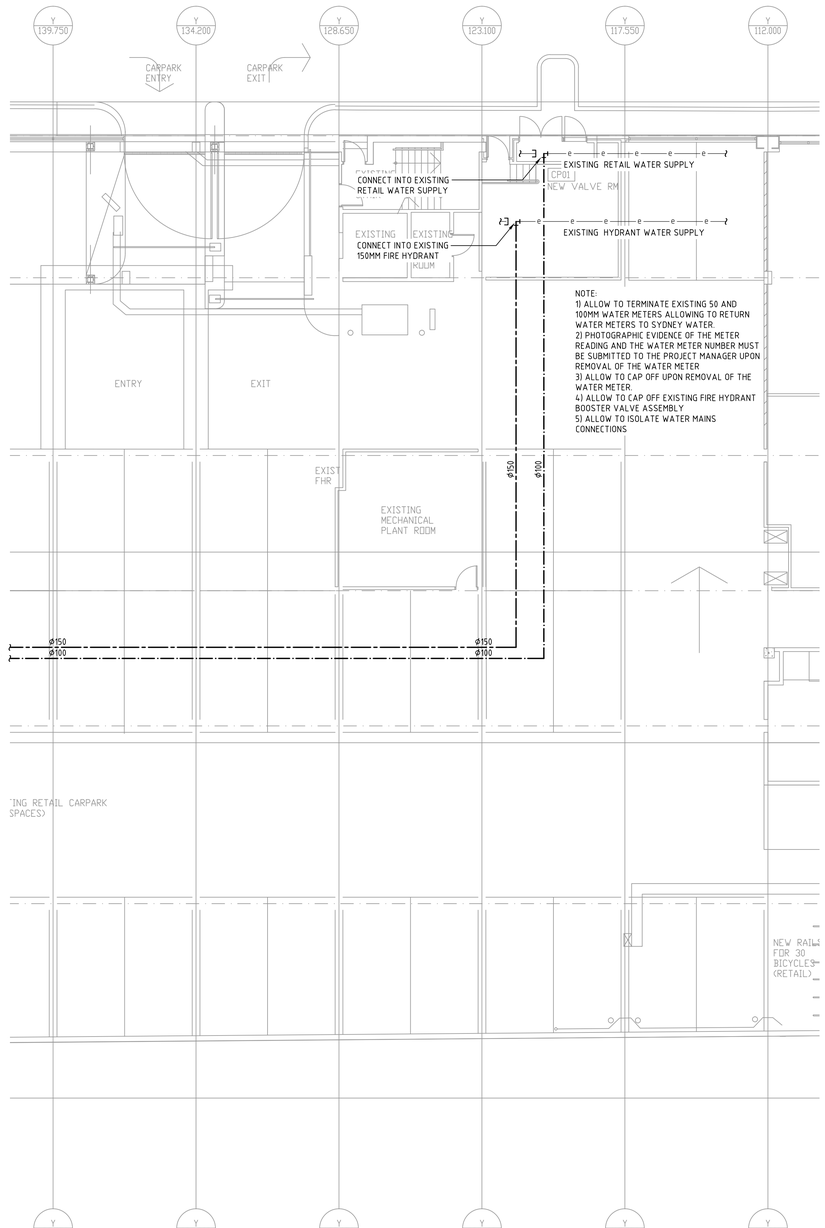

NOTE:
1) ALLOW TO TERMINATE EXISTING 50 AND 100MM WATER METERS ALLOWING TO RETURN WATER METERS TO SYDNEY WATER.
2) PHOTOGRAPHIC EVIDENCE OF THE METER READING AND THE WATER METER NUMBER MUST BE SUBMITTED TO THE PROJECT MANAGER UPON REMOVAL OF THE WATER METER
3) ALLOW TO CAP OFF UPON REMOVAL OF THE WATER METER.
4) ALLOW TO CAP OFF EXISTING FIRE HYDRANT BOOSTER VALVE ASSEMBLY
5) ALLOW TO ISOLATE WATER MAINS CONNECTIONS

aurecon
www.aurecongroup.com

CLIENT

1 DENISON STREET HOLDINGS PTY LTD

REV	DATE	REVISION DETAILS	APP
2	10.02.14	REVISED TENDER ISSUE	NK
1	24.01.14	ISSUED FOR CONSTRUCTION	NK
C	10.12.13	REVISED ISSUE FOR TENDER	NK
B	03.12.3	REVISED TENDER ISSUE FOR REVIEW	NK
A	16.12.11	FOR REVIEW AND COMMENT	

DRAWN	DESIGNED
JD	MLM

CHECKED: T. GIERSZ

APPROVED: NENO KEVIC — DATE 10.12.13

PGT

PROJECT: 77-81 BERRY STREET, NORTH SYDNEY
RELOCATION OF SHARED FACILITIES

TITLE: HYDRAULIC SERVICES
RETAIL CARPARK AND BASEMENT LEVEL 3

TENDER
NOT FOR CONSRUCTION

PROJECT No. 234976

SCALE	SIZE
1:100 @ B1	B1

DRAWING No.	REV
DW-EW-H-10301	2