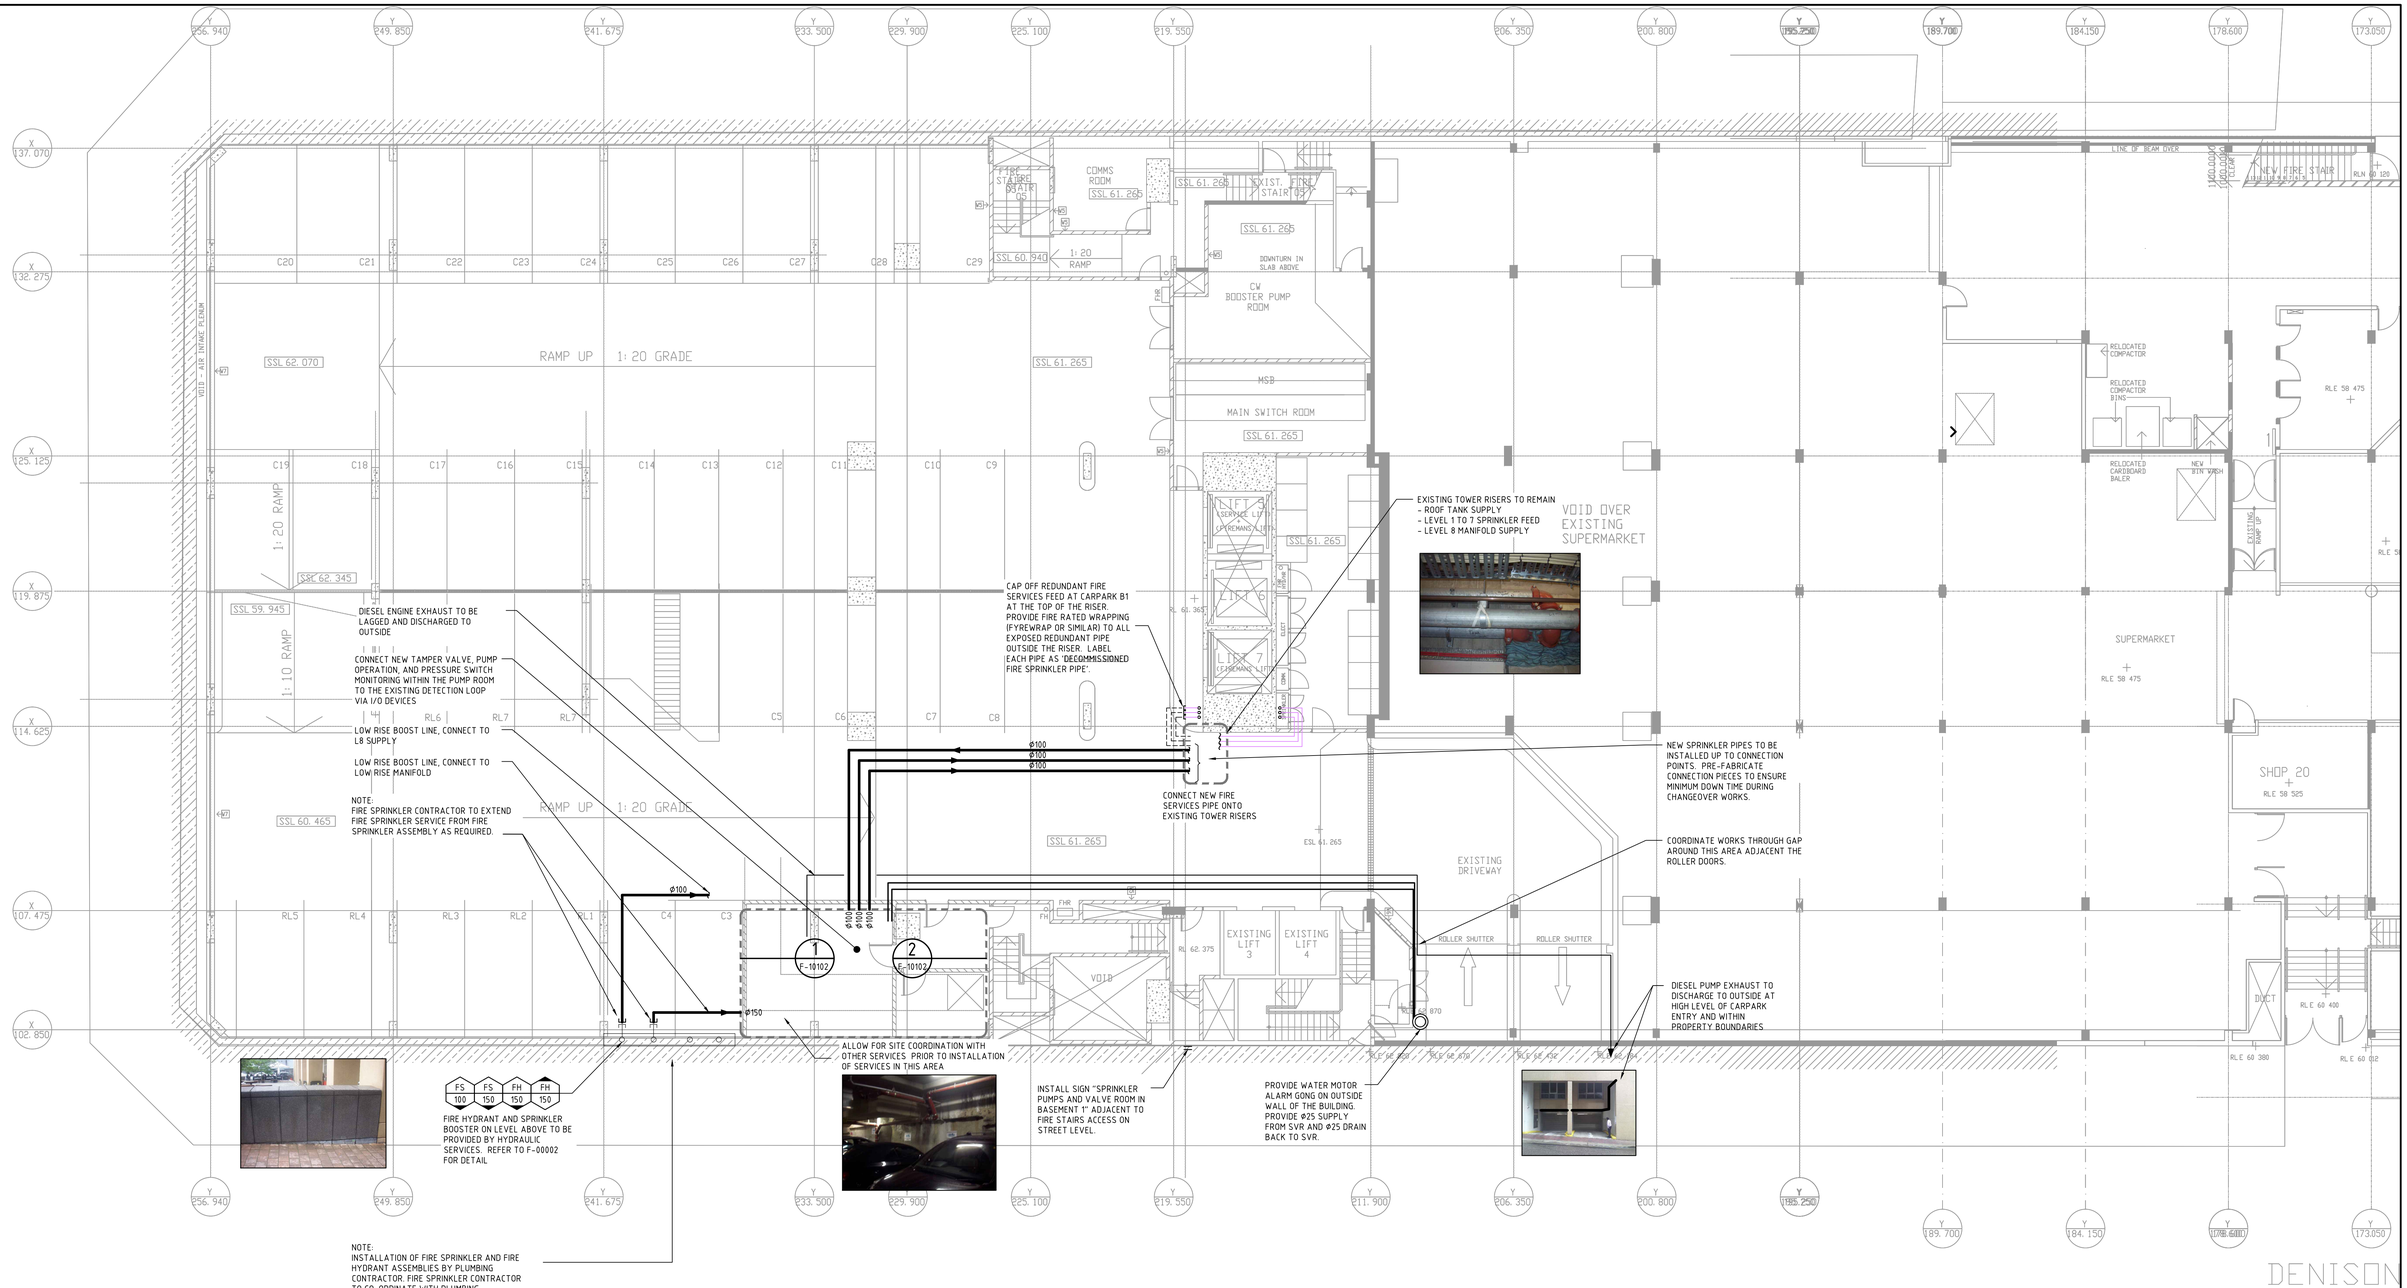

aurecon
www.aurecongroup.com

CLIENT

1 DENISON STREET HOLDINGS PTY LTD

REV	DATE	REVISION DETAILS	APP
2	10.02.14	REVISED ISSUE FOR TENDER	NK
1	24.01.14	FOR CONSTRUCTION ISSUE	NK
C	10.12.13	REVISED TENDER ISSUE	NK
B	03.12.13	REVISED TENDER ISSUE FOR REVIEW	NK
A	22.11.13	ISSUED FOR TENDER	NK

DRAWN	DESIGNED
P.DELASALAS	P.DELASALAS

CHECKED: M. MASON

APPROVED: *NENO KEVIC* DATE: *10.12.13*

N. KEVIC

PROJECT

77-81 BERRY STREET, NORTH SYDNEY
RELOCATION OF SHARED FACILITIES

TITLE

FIRE SERVICES
CARPARK B1 LAYOUT

TENDER
NOT FOR CONSTRUCTION

PROJECT No. 234976

SCALE	SIZE
1:100 @ B1	B1

DRAWING No.	REV
DW-EW-F-10101	2