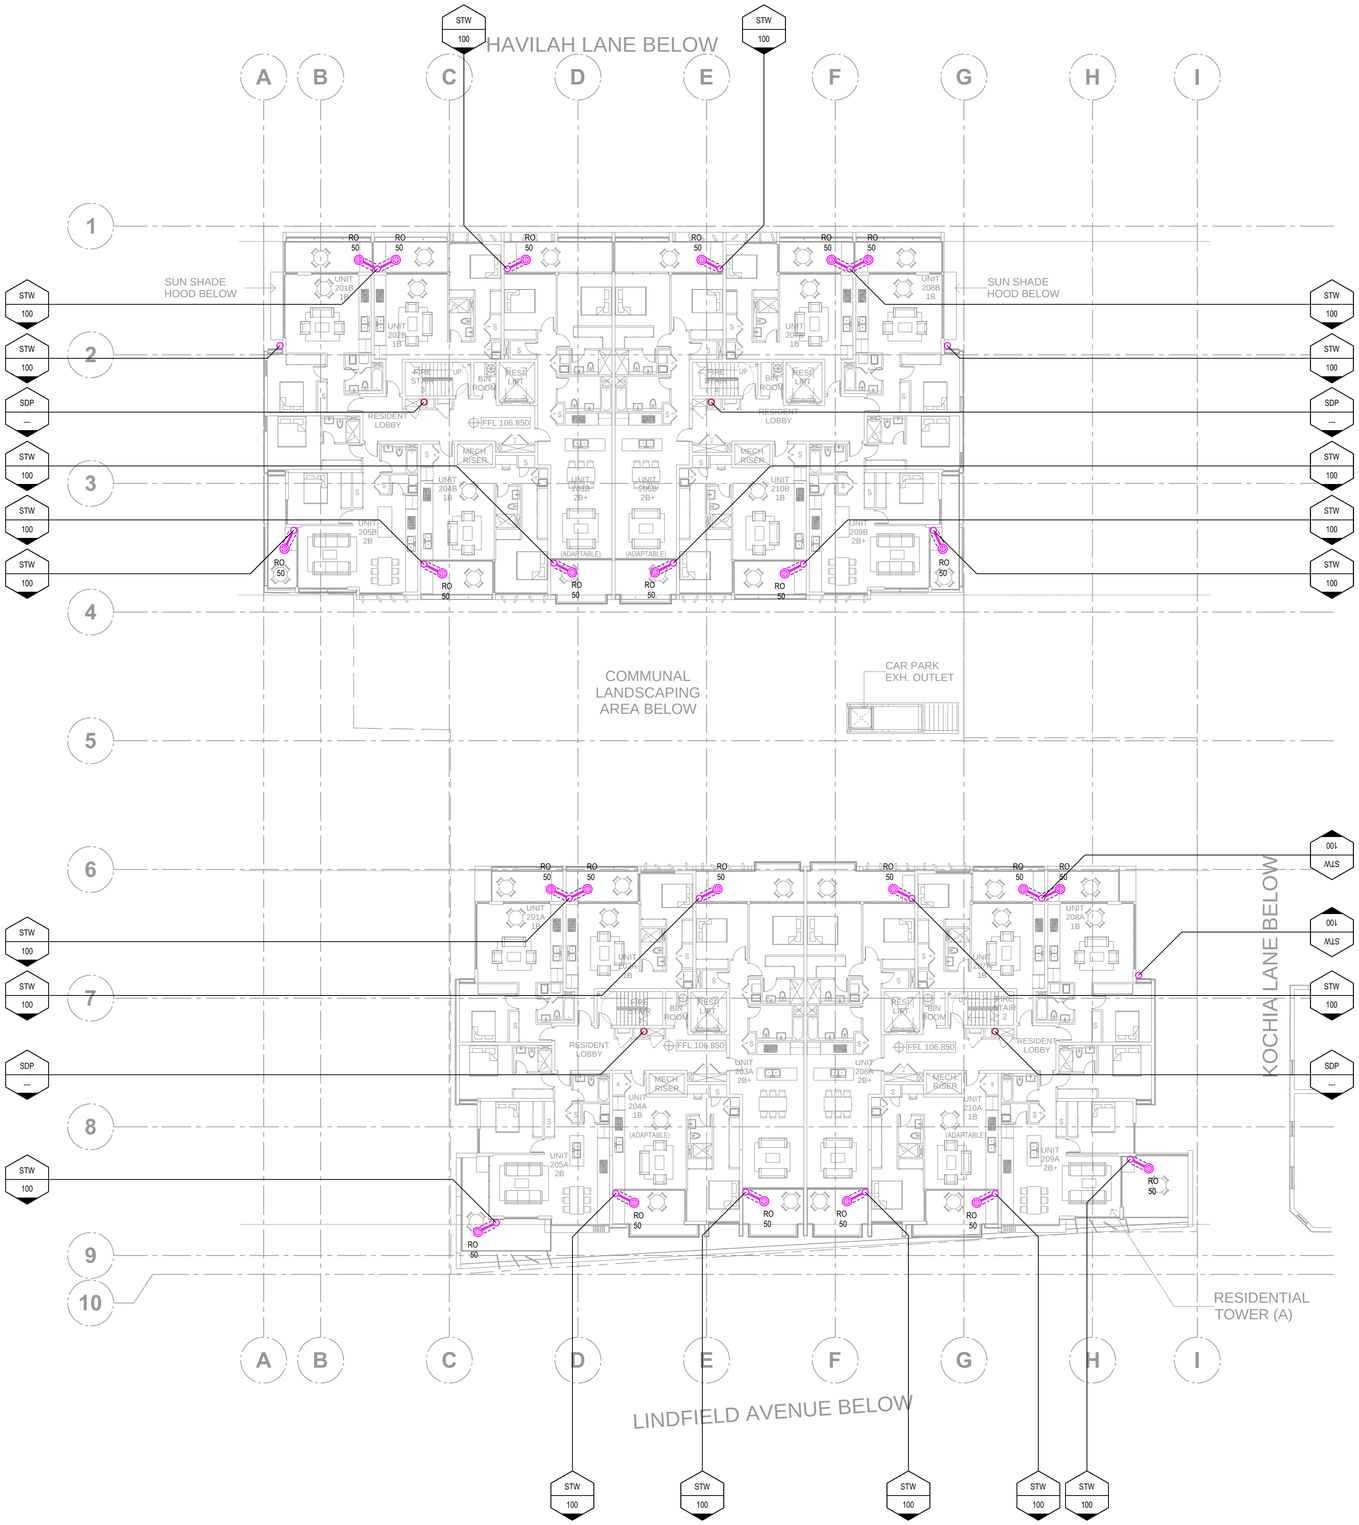

FOR APPROVAL

THIS DRAWING IS CONFIDENTIAL AND IS NOT TO BE REPRODUCED IN ANY FORM AS A WHOLE OR IN PART WITHOUT THE EXPRESS WRITTEN AUTHORITY OF INSYNC SERVICES PTY. LTD. THIS DRAWING IS NOT TO BE USED PREJUDICIAL TO THE INTEREST OF INSYNC SERVICES PTY. LTD.
THIS DRAWING CONTAINS PATENTS PENDING AND INTELLECTUAL PROPERTY OWNED BY INSYNC SERVICES PTY. LTD.
© COPYRIGHT. ALL RIGHTS RESERVED

NOTE: SYMBOLS ARE DRAWN IN THE CORRECT POSITION BUT ARE NOT SHOWN TO SCALE.

Issue	Date	Amendment	Int.	App.
A	04/09/12	PRELIMINARY ISSUE	BL	RW
B	13/11/12	SECTION 75W SUBMISSION	BL	RW

COORDINATED REFERENCE DRAWINGS

SERVICE	DRAWING NUMBER	ISSUE	DATE
ARCH			
MECH			
STRUCT			
ELEC			
CIVIL			

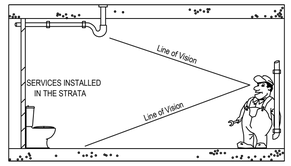

Client:
ANKA PROPERTY GROUP
Level 3
179-191 New South Head Road
Edgecliff NSW 2027
Phone No. 02 9302 3000
Fax No. 02 9302 3030

Project Manager:
ANKA PROPERTY GROUP
Level 3
179-191 New South Head Road
Edgecliff NSW 2027
Phone No. 02 9302 3000
Fax No. 02 9302 3030

Architect:
CRONE PARTNERS
Level 2
364 Kent Street
Sydney NSW 2000
Phone No. 02 8295 5300
Fax No. 02 8295 5301

Hydraulic Consultant:
INSYNC SERVICES PTY LTD
Suite 8, Level 2
56 Church Avenue
MASCOT NSW 2020
Ph (02) 9669 4311
Fax (02) 9669 4322
A.C.N.: 150 234 870
A.B.N.: 24 917 388 129
FS 581006

Project:
MIXED RESIDENTIAL DEVELOPMENT
23-37 LINDFIELD AVENUE
LINDFIELD NSW 2070
.

Drawing Title:
HYDRAULIC SERVICES
LEVEL 2
HYDRAULIC SERVICES PLAN

North Point:	Design: BM
	Design Validated: BL
	Amendment Approved: BL
	Drawn: BM
Date: AUGUST 2012	Scale: (A1) 1:200
Job No: 20120033	Dwg No: SW-106 / Issue: B

ORIGINAL SIZE: A1

FILE NAME & PATH: Z:\Synergy\Projects\20120033_23-37_Lindfield_Avenue_Lindfield\Drawings\Current_Drawings\SW-106.dwg
PLOTTED BY: bertl-ipscombe
PLOT DATE & TIME: 13 Nov, 2012 - 11:15am