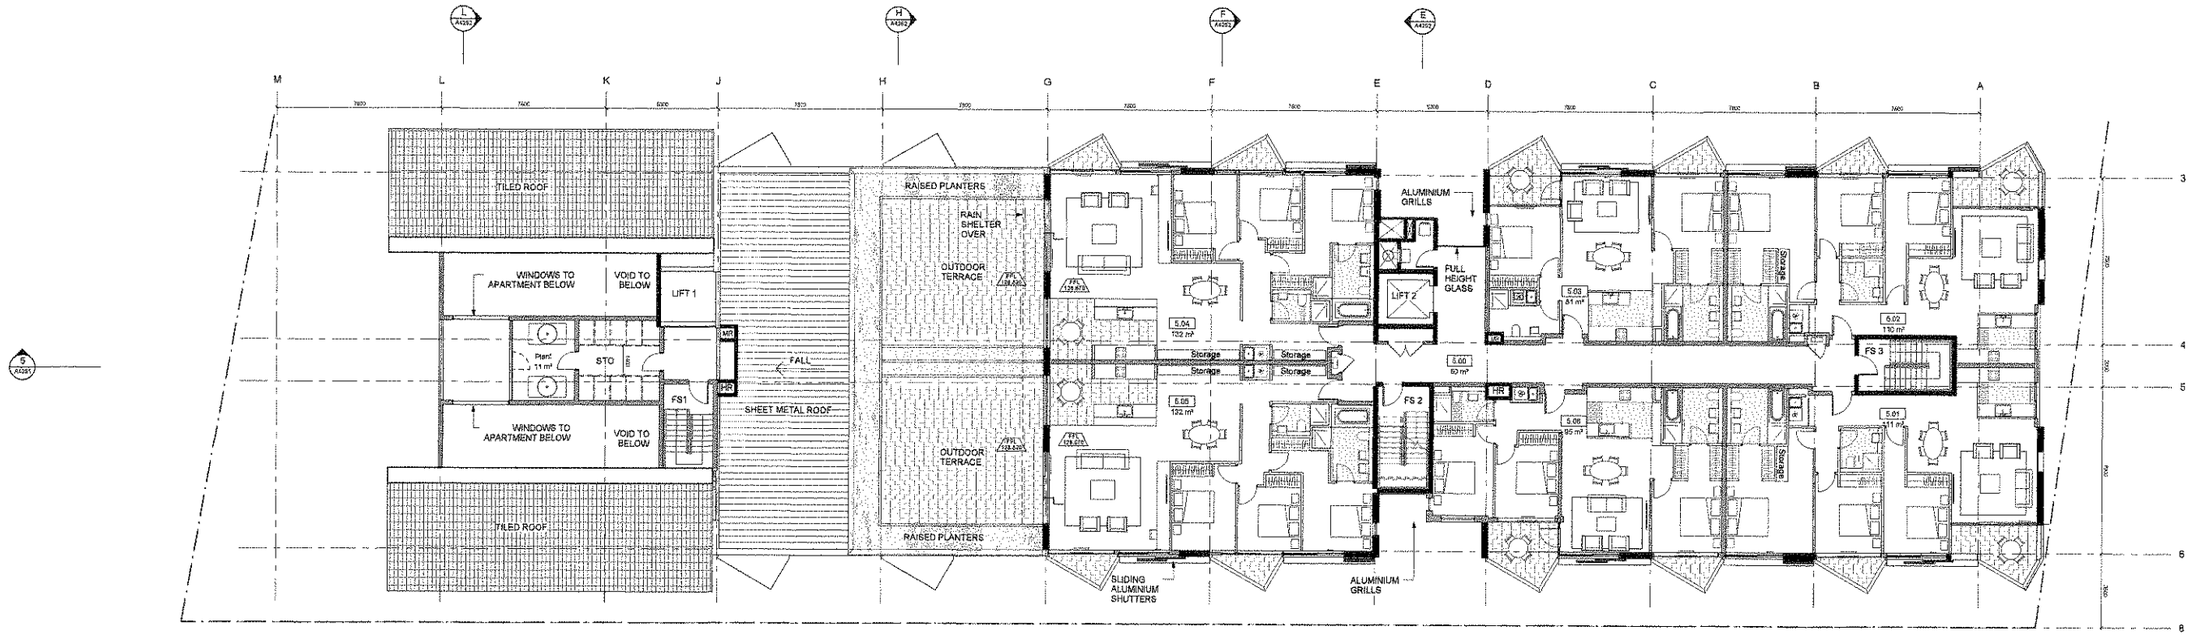

Building 4 L4

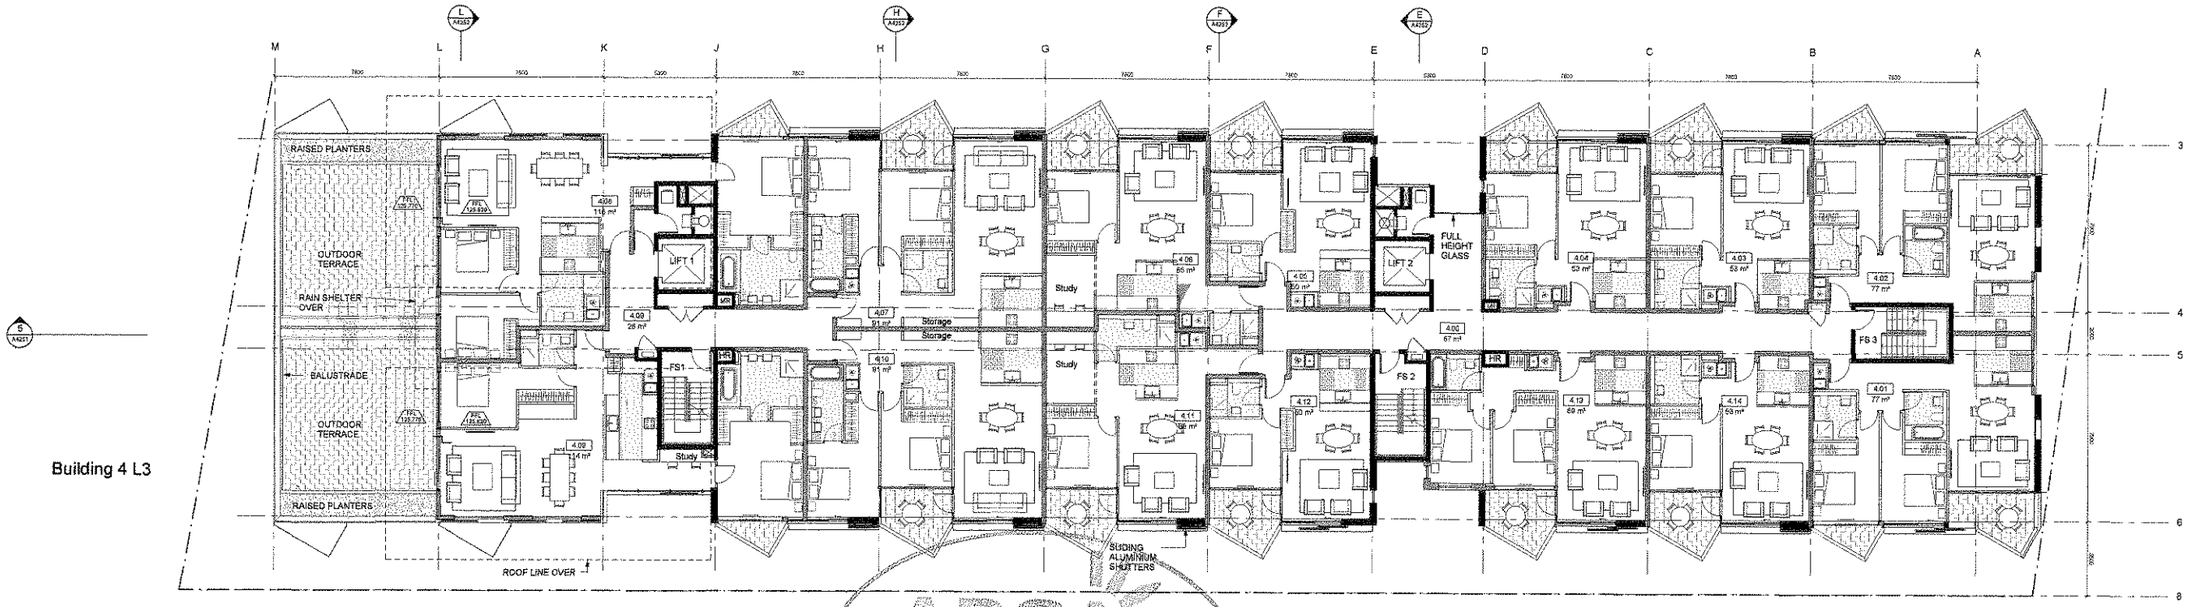

Building 4 L3

KEY

FS	FIRE STAIR
HR	HYRDAULIC RISER
MR	MECHANICAL RISER
STO	STORAGE

NOTE:

1. Furniture layout shown indicative only.
2. Net Areas noted are approximately only.
3. Site and Landscape shown for context only. Refer to Landscape Drawings .

ABSA
Assr# 20241 19.7.14
Sign
Date 27/04/09

Revision	Revision	Revision
A Project Application	08/04/09	

Do not scale from drawings. Verify all dimensions on site before commencing work. Copying or the reproduction of this drawing is strictly prohibited without the consent of Peddle Thorp & Walker P/L

Key Plan

Consultants

Landscape	Aspect Studios	Studio 61, Level 6, 61 Marlborough St, Surry Hills, NSW. 2010	Tel: 02 8599 7182
Civil	Warley Parsons Pty Ltd	Level 10, 141 Walker St, North Sydney, NSW. 2060	Tel: 02 8456 7222
Structural	Enstruct Group Pty Ltd	Level 4, 2 Glen St, Milsons Point, NSW. 2061	Tel: 02 9904 1444
Services	Lincoln Scott	Level 1, 41 McLaren St, North Sydney, NSW. 2060	Tel: 02 8907 0600
Traffic	Halcrow MWT	Suite 20, 809 Pacific Hwy, Chatswood, NSW. 2067	Tel: 02 9416 4100
Planner	JBA	Level 7, 77 Berry Street North Sydney, NSW. 2060	Tel: 02 9409 4943

Project Manager
McLachlan Lister Pty Ltd
Level 1, 1 Hickson Road
The Rocks NSW 2000
T 612 92417528
F 612 92417529

Client
Sydney Broadcast Property Pty Ltd
Level 11, Suite 1101, 14 Martin Place
Sydney NSW 2000
T 612 92357800
F 612 92524177

Architect
PTW Architects
Level 17, 9 Castlereagh St
Sydney NSW Australia 2000
T 612 9232 5877
F 612 9231 4138
www.ptw.com.au

PTW

Title Building 4 Level 3&4 Plan

1:100 @ A0

Drawing
PROJ NO 209.002
SCALE: 1 : 100 @A0
DATE: 19.03.09

APPROVED: SP

Project
Epping Park
81 Mobile Lane, Epping

A4104 /A
PROJECT APPLICATION