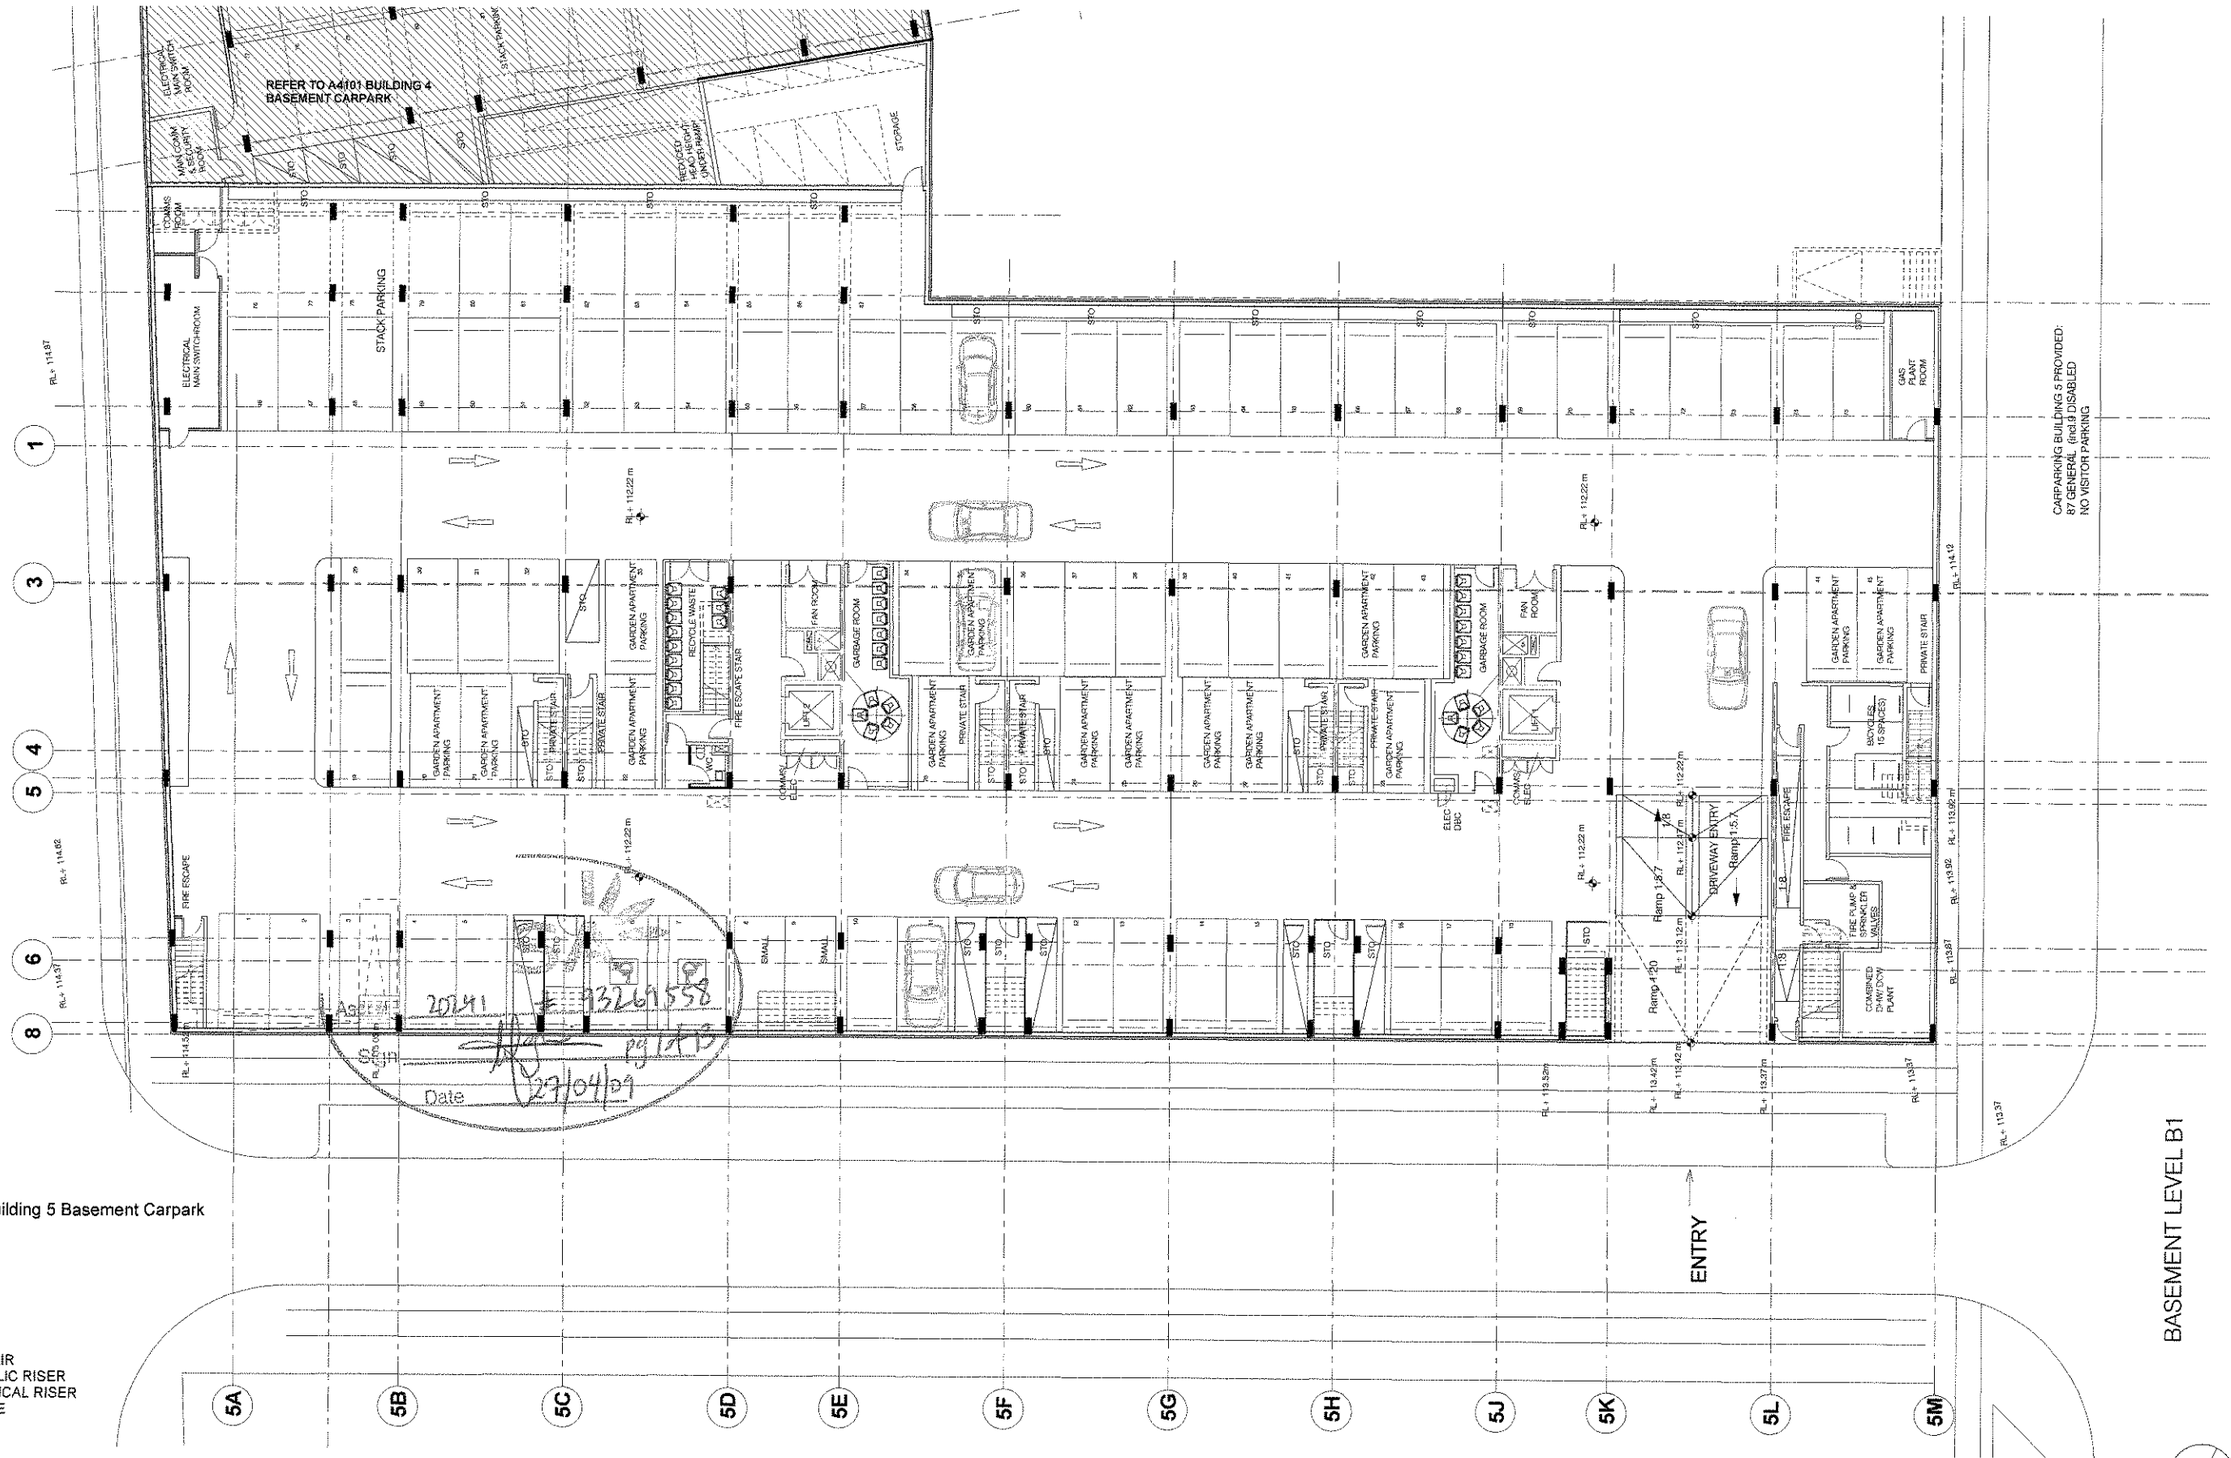

KEY

FS	FIRE STAIR
HR	HYRDAULIC RISER
MR	MECHANICAL RISER
STO	STORAGE

NOTE:

1. Furniture layout shown indicative only.
2. Net Areas noted are approximately only.
3. Site and Landscape shown for context only. Refer to Landscape Drawings .

Revision: A Project Application. 09/04/09

Do not scale from drawings. Verify all dimensions on site before commencing work. Copying or the reproduction of this drawing is strictly prohibited without the consent of Peddle Thorp & Walker P/L

Key Plan

Consultants

Landscape	Aspect Studios	Studio 61, Level 6, 61 Marlborough St, Surry Hills, NSW, 2010	Tel: 02 9699 7192
Civil	Worley Parsons Pty Ltd	Level 10, 141 Walker St, North Sydney, NSW, 2060	Tel: 02 8459 7222
Structural	Enstruct Group Pty Ltd	Level 4, 2 Glen St, Milsons Point, NSW, 2061	Tel: 02 9964 1444
Services	Lincoln Scott	Level 1, 41 McLaren St, North Sydney, NSW, 2060	Tel: 02 8907 0900
Traffic	Halcrow MWT	Suite 3b, 809 Pacific Hwy, Chatswood, NSW, 2067	Tel: 02 9410 4106
Planner	JBA	Level 7, 77 Berry Street North Sydney, NSW, 2060	Tel: 02 9405 4940

Project Manager: McLachlan Lister Pty Ltd, Level 1, 1 Hickson Road, The Rocks NSW 2000, T 612 92417326, F 612 92417329

Client: Sydney Broadcast Property Pty Ltd, Level 11, Suite 1101, 14 Martin Place, Sydney NSW 2000, T 612 92357600, F 612 92021177

Architect: PTW Architects, Level 17, 9 Castlereagh St, Sydney NSW Australia 2000, T 612 9232 5877, F 612 9221 4139, www.ptw.com.au

PTW

Title: *Building 5 Basement Plan*

1:100 @ A0

Drawing: PROJ NO 200.002, SCALE: 1 : 100 @A0, DATE: 19.02.09, APPROVED: SP

Project: Epping Park, 61 Mobile Lane, Epping

A5101 /A

PROJECT APPLICATION