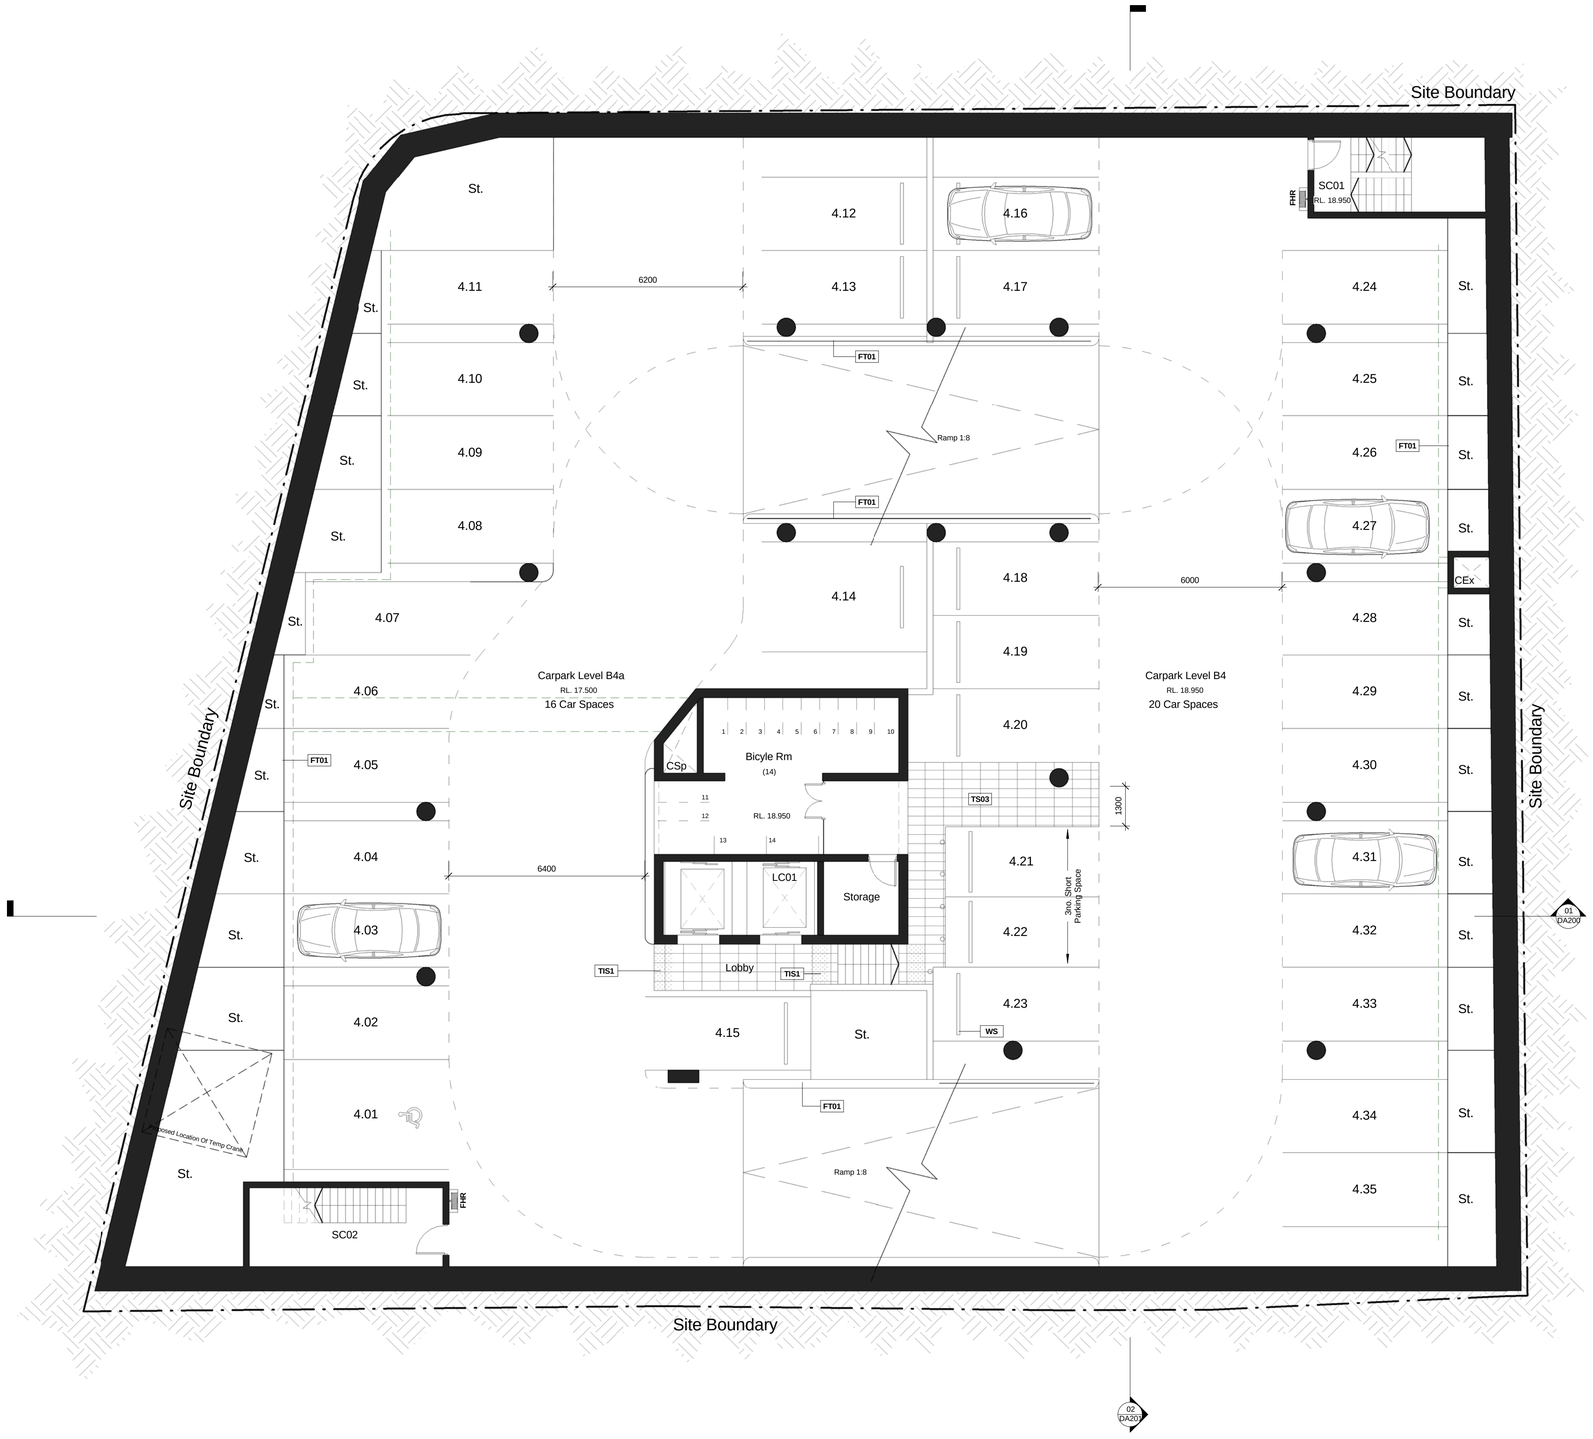

General Notes:

Architectural Drawings To Be Read In Conjunction With All Other Consultants Detailed Drawings, Reports And Specifications.

All Levels Indicated Taken To Australian Height Datum (AHD)

Refer To WD 900 & Abbreviations Schedule For Proposed Finishes

Survey Underlay Carried Out By CBD Surveying Services Pty. Ltd - Refer To Drawing 302808

NORDON · JAGO
A R C H I T E C T S
REGISTRATION No. NSW - 97557 / REGISTRATION No. VIC - C127
STEPHEN J. NORDON REGISTRATION No. NSW - 4704 / VIC - 6127
GRAHAM P. JAGO REGISTRATION No. NSW - 4926 / VIC - 6128
PO BOX 254 ANNANDALE NSW 2038 T. 02 9 517 2822 F. 02 9 517 2833

Development Application

REV	DESCRIPTION	DATE
C	Co-ordination Issue	15.05.09
D	Consultant Issue	29.05.09
E	Issue For Client Sign Off	19.06.09
F	DA Issue To DOP	30.06.09
G	DA Issue To DOP (Tower Move & Requested Amendments)	09.10.09

Proposed Mixed Use Development - 157 Redfern Street REDFERN

PATH	C:\Documents and Settings\MRichards\My Documents\00 MR LOCAL FILES\DEI00308_DA Model_MR LOCAL_091007.rvt	JOB No.	DEI00308
TITLE	Basement 4 Plan	DATE	Feb 2009
		SCALE	@ A1 1 : 100
		DWG No.	DA091 G