


REFERENCE MAP

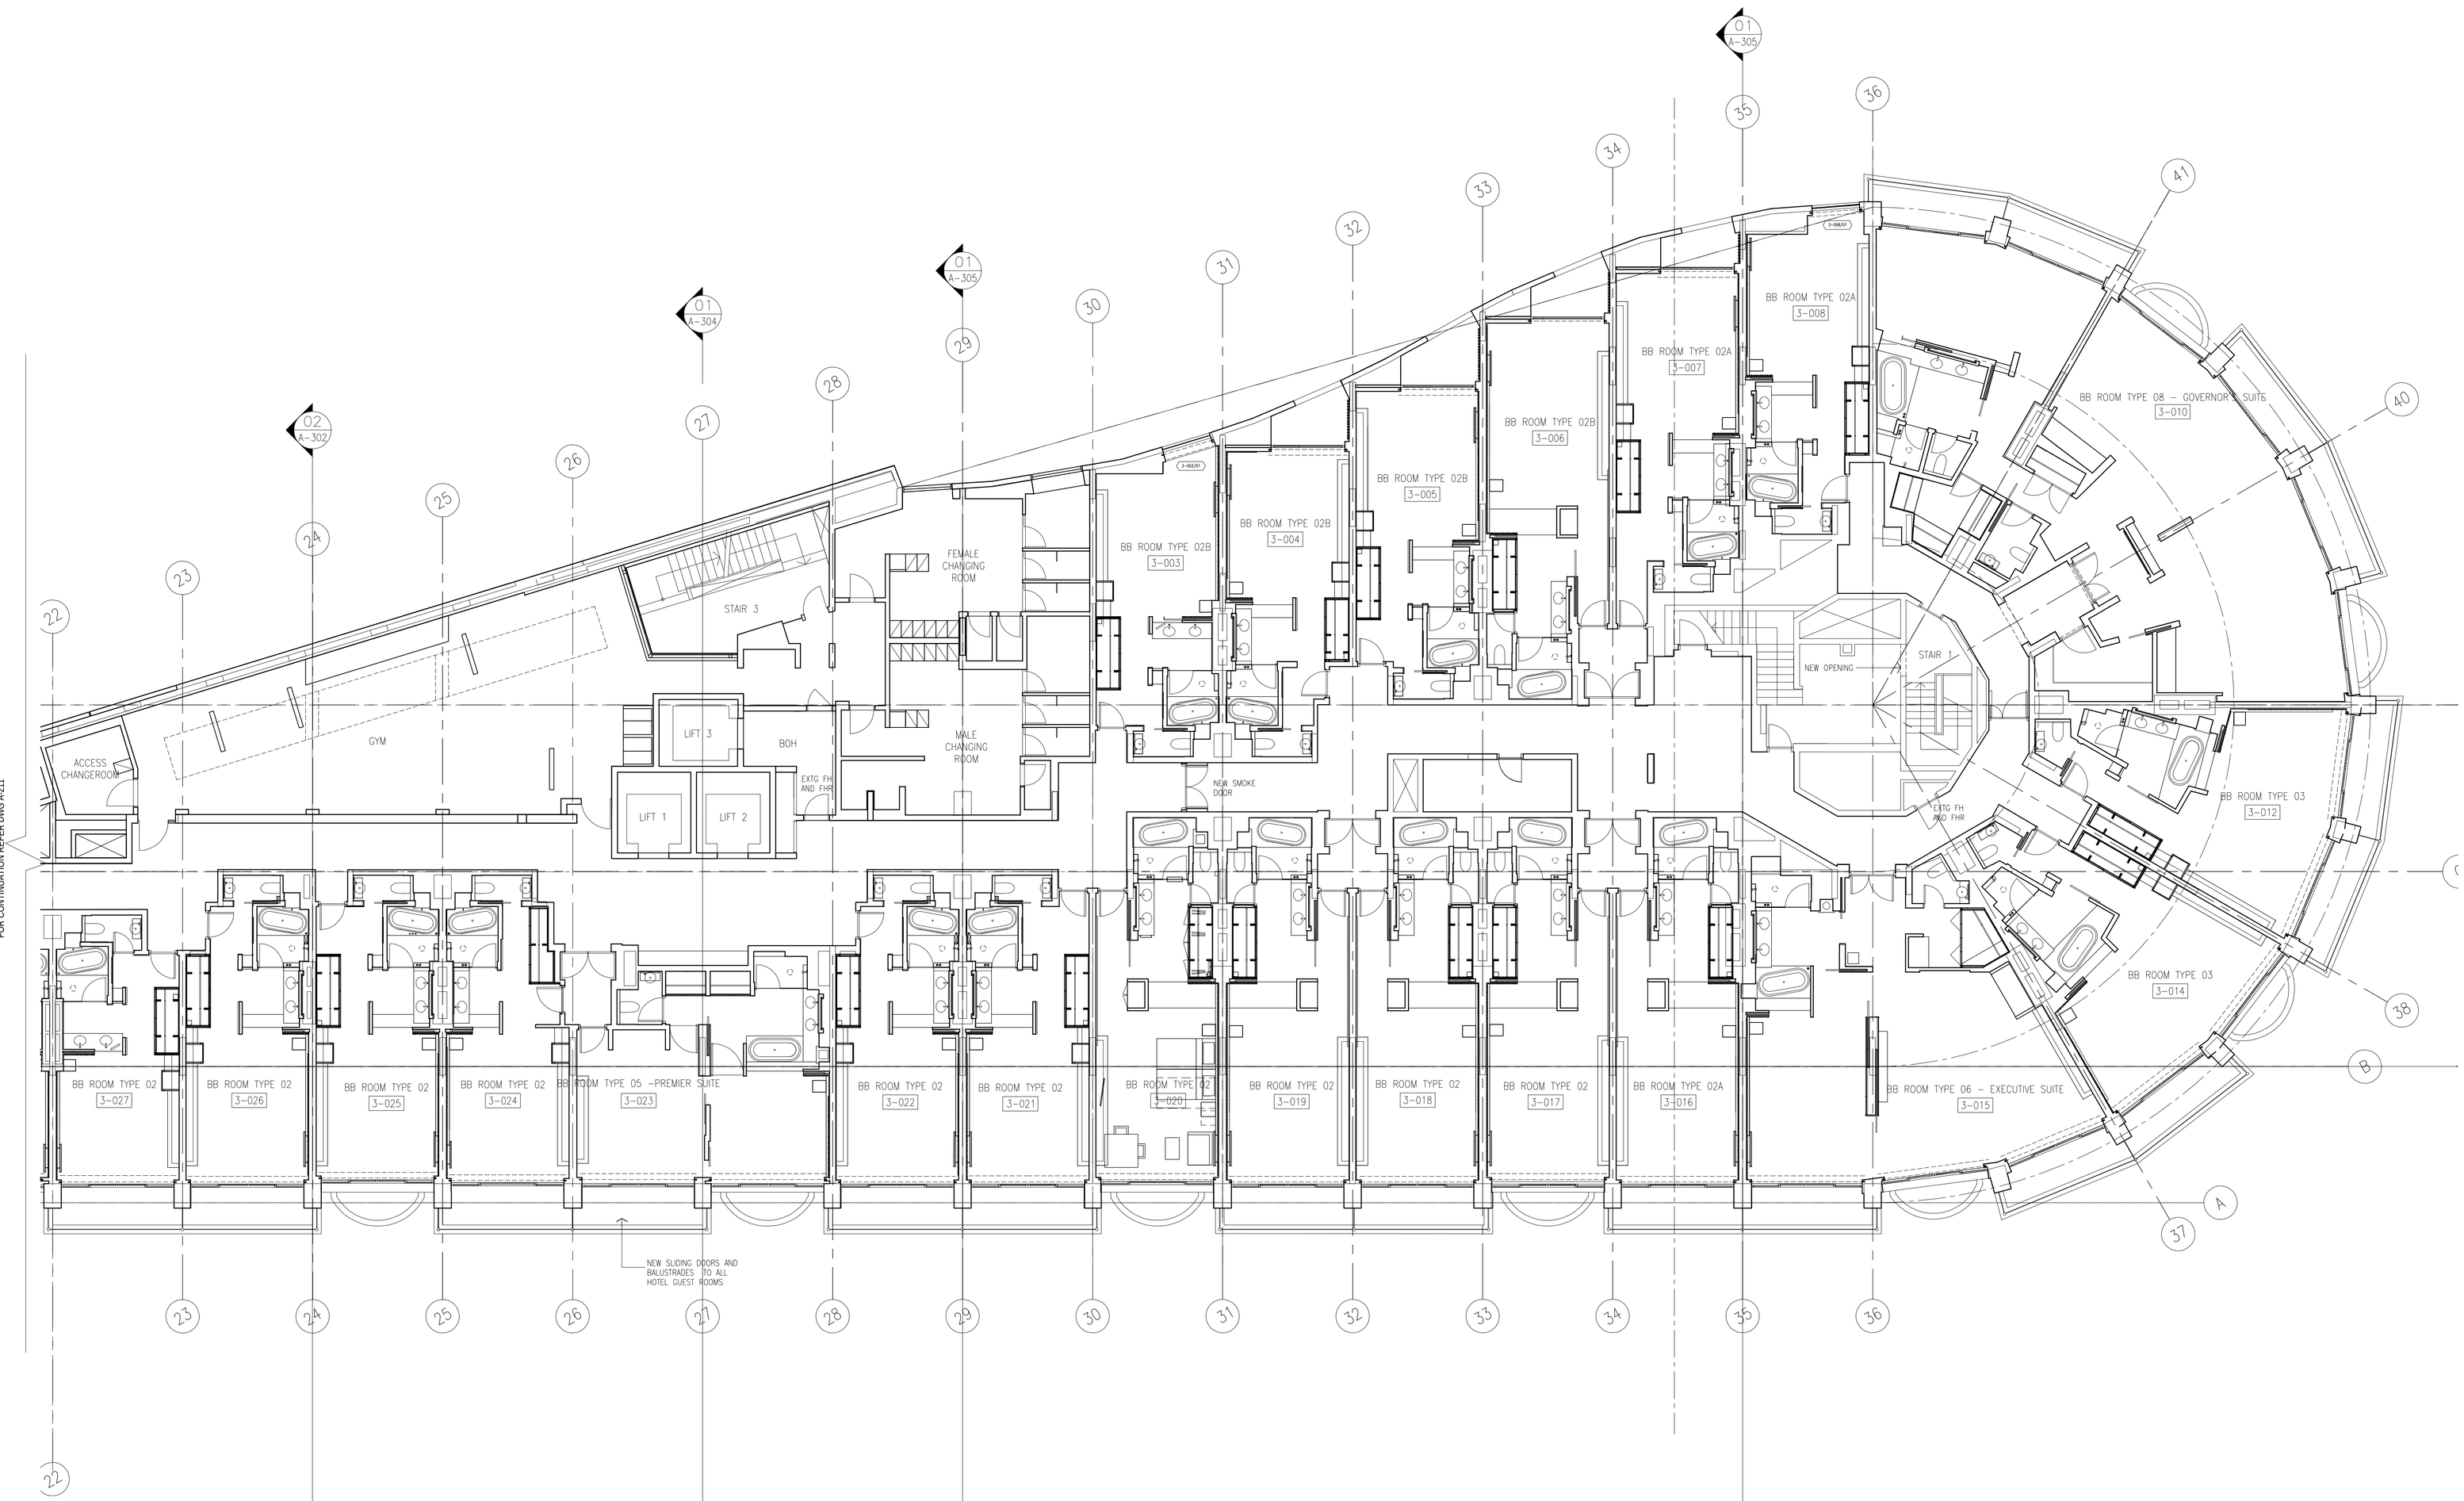


NOTES

1. DO NOT SCALE DRAWINGS. WRITTEN DIMENSIONS GOVERN.
2. ALL DIMENSIONS ARE IN MILLIMETRES UNLESS NOTED OTHERWISE.
3. ALL DIMENSIONS SHALL BE VERIFIED ON SITE BEFORE PROCEEDING WITH THE WORK. HASSELL SHALL BE NOTIFIED IN WRITING OF ANY DISCREPANCIES.
4. THIS DRAWING MUST BE READ IN CONJUNCTION WITH ALL RELEVANT CONTRACTS, SPECIFICATIONS, REPORTS AND DRAWINGS.

© COPYRIGHT OF THIS DRAWING IS VESTED IN HASSELL LIMITED.
2007 HASSELL LIMITED.

THIS DRAWING IS AN UNCONTROLLED COPY. UNLESS NOTED OTHERWISE
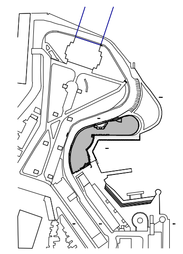
| REV | DESCRIPTION | DATE |
|---|---|---|
| C | ISSUED FOR EA | 06.09.10 |
| B | FEB ISSUE | 18.08.10 |
| A | FOR TEST OF ADEQUECY | 27.07.10 |

CONSULTANT

HASSELL LIMITED ACN 007 711 435
88 CUMBERLAND STREET SYDNEY NSW
2000 AUSTRALIA
SYDNEY@HASSELL.COM.AU
T 61 2 9273 2300 F 61 2 9273 2345

HASSELL

MEP CONSULTANT
WEBB AUSTRALIA GROUP PTY LTD
ABN 48 050 056 712
LEVEL 4, 828 PACIFIC HIGHWAY
GORDON NSW
2072 AUSTRALIA
SYDNEY@WEBBAUSTRALIA.COM.AU
T 61 2 9418 1444 F 61 2 9418 1191

WEBB AUSTRALIA

ERBAS & ASSOCIATES Pty. Ltd.
SUITE L101 LEVEL 1 15 ATCHISON STREET
ST LEONARDS NSW
2065 AUSTRALIA
KERBAS@WEBBERBAS.COM
T 61 2 9437 1022 F 61 2 9437 1025

QUANTITY SURVEYOR
MILLIKEN BERSON MADDEN
LEVEL 7 10 LOFTUS STREET
SYDNEY NSW
2000 AUSTRALIA
DM@MBMPL.COM.AU
T 61 2 9270 1011 F 61 2 9241 4748

mbm
QUANTITY SURVEYORS • TECHNICAL ADVISORS

INTERIOR DESIGN
BARstudio Pty. Ltd.
LEVEL 5 75-77 FLINDERS LANE
MELBOURNE VICTORIA
3000 AUSTRALIA
SR@BARSTUDIO.COM
T 61 3 9662 2669 F 61 3 9662 2665

BARstudio

STRUCTURE
TAYLOR THOMASON WHITTING
49 CHANDOS STREET
ST. LEONARD'S NSW
2065 AUSTRALIA
TTWSYD@TTW.COM.AU
T 61 2 9439 7288 F 61 2 9439 3146

TTW

PROJECT

# PARK HYATT SYDNEY REFURBISHMENT DAISHO/PARK HYATT

DRAWING TITLE

## LEVEL 3 PROPOSED WORKS SHEET 2 OF 2

STATUS

DA SUBMISSION

| SCALE AT B1 | DRAWN | CO-ORDINATED | CHECKED | APPROVED |
|---|---|---|---|---|
| 1:100 | SL | | | |

| JOB NO. | DRAWING NUMBER | REV |
|---|---|---|
| AX-002514 | A-212 | C |