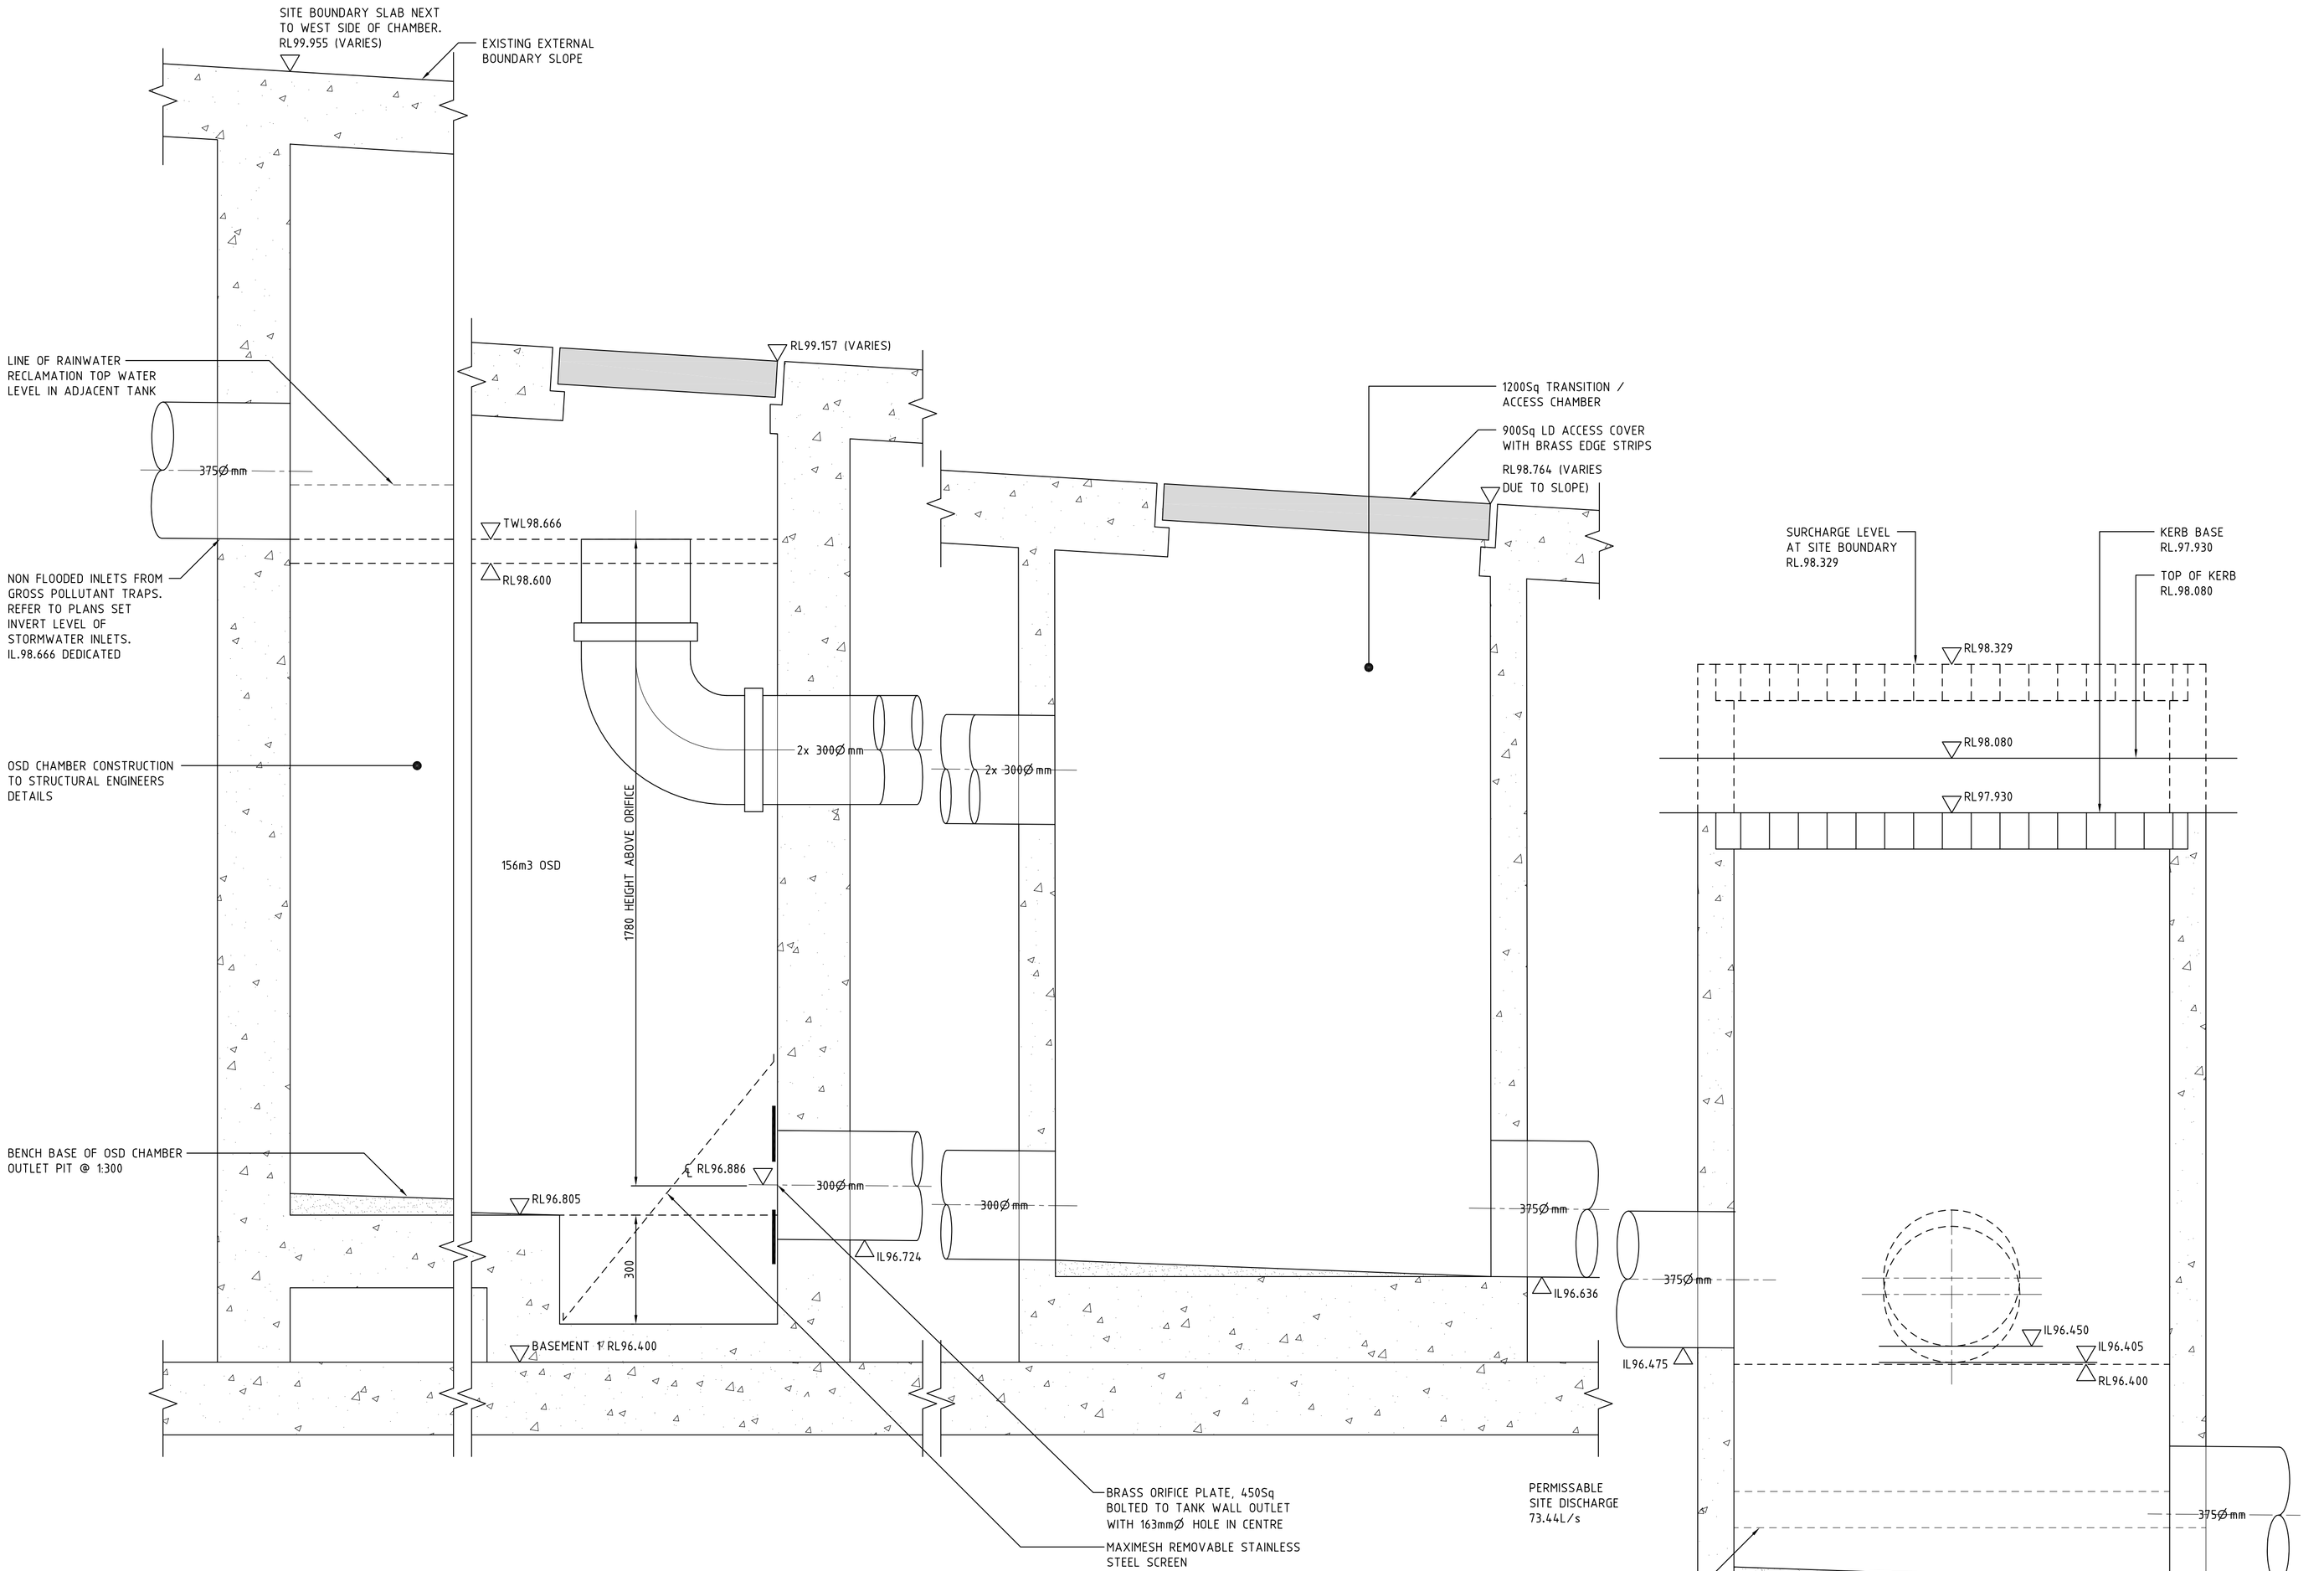

NOTES:

REV	DESCRIPTION	DRN	DATE	CHKD
P1	PRELIMINARY ISSUE	DR	28.10.09	JA

CLIENT

Welles Thomas Pty Ltd
Suite 22, Level 4
12 Thomas Street
Chatswood NSW 2067

ARCHITECT

PTW Architects
PTW
Level 17, 9 Castlereagh St
Sydney NSW Australia 2000
T 612 9232 5877
F 612 9221 4139
www.ptw.com.au

PROJECT

WELLES THOMAS PLAZA
Thomas Street/ Albert Avenue
Chatswood NSW 2067

CONSULTANT

GEORGE FLOTH PTY. LIMITED
CONSULTING ENGINEERS
LEVEL 1, TOWER 1
495 VICTORIA AVENUE
CHATSWOOD NSW 2067 AUSTRALIA
T: 61-2-9419 4100
E: gfsyd@gfloth.com.au
W: www.gfloth.com.au

SERVICE

HYDRAULIC SERVICES

DRAWING TITLE

DETAIL SHEET 1
ON-SITE DETENTION
CONTROL DETAILS

DRAWN	ENGINEER
DR	JA
CHECKED	DATE STARTED
	OCT 2009

DRAWING SCALE
NOT TO SCALE @ A1

PROJECT No	DRAWING No	REVISION
S09083	H08	P1

K:\2009\09083\09083 H08.dwg, 28/10/2009 11:02:00 AM, George Floth Pty. Ltd., Danny Roberts