


LEGEND

3. ADDITIONAL VEHICLE EXIT FROM BASEMENT 1 TO THE THOMAS STREET FRONTAGE - SK-003
4. RIGHT OF WAY FROM FLEET LANE - SK-002
15. BUILDING OUTLINE EXTENDED
18. FIRE EGRESS FROM TOWER RELOCATED
19. PUBLIC LIFTS AND STAIRS RELOCATED
29. RETAIL DELETED
30. PLANT DELETED
31. SWIMMING POOL /GYM RELOCATED FROM LEVEL 2 TO LEVEL 1
32. GLASS CANOPY REDUCED AND REDESIGNED
35. PRIVACY SCREENS TO LEVEL 3-5 AS PER SK-001 AND TO LEVELS 3-18 AS PER SK-010
36. FLOOR PLATE REDUCED
42. PLANT ROOM REDUCED
49. EA APPROVED BUILDING ENVELOPE
50. EA APPROVED HEIGHT RL199.9
54. FIRE EGRESS FROM RESIDENTIAL TOWER RELOCATED

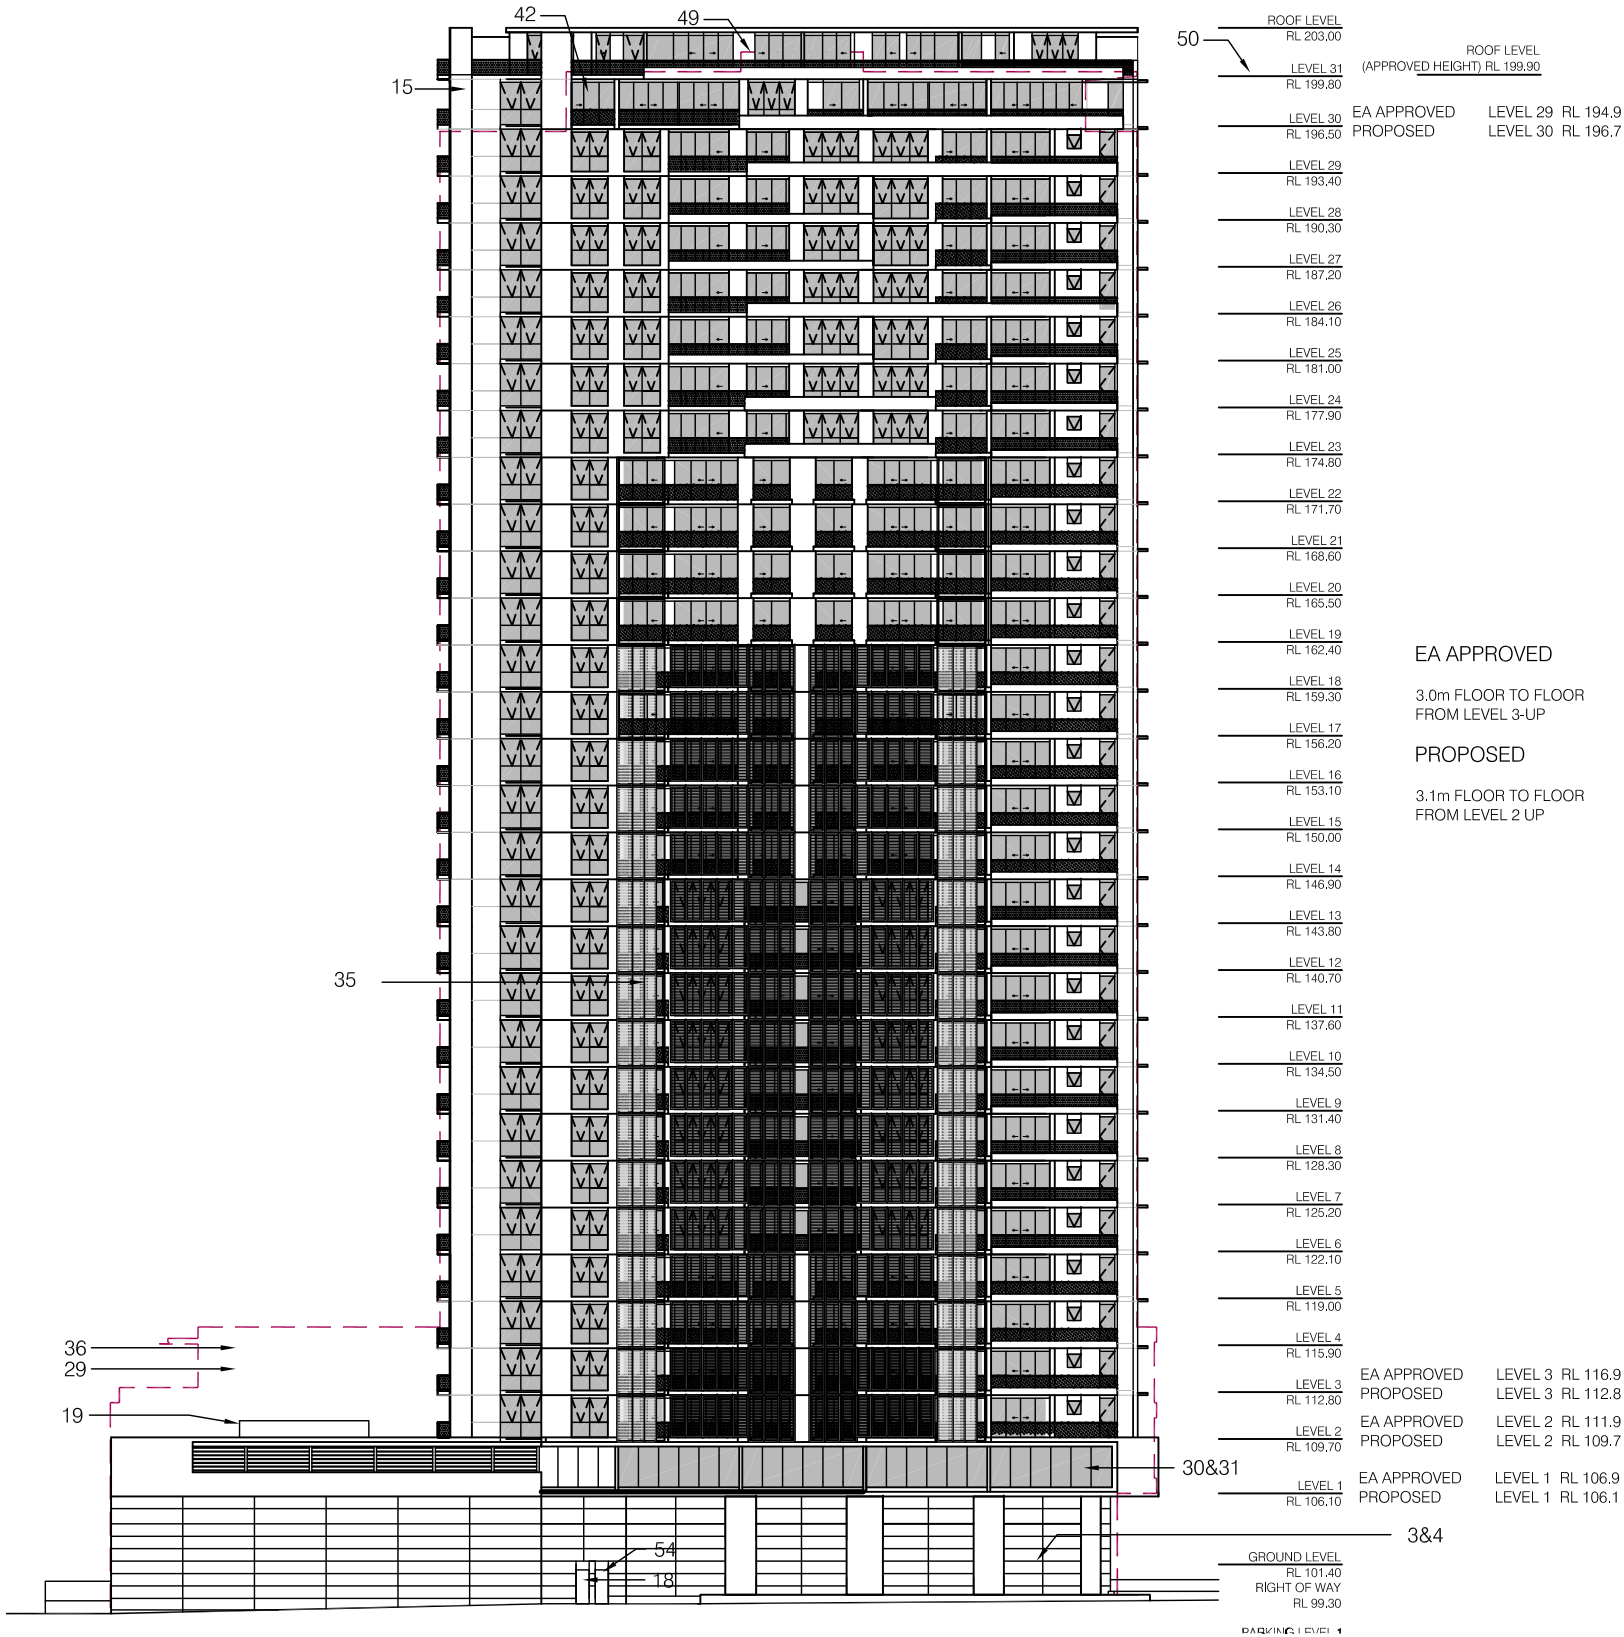

1 BUILDING 1 ELEVATION-EAST
1:250

Revisions

C	Section 75W Submission	19.07.12
B	EA Submission	18.12.09
A	submitted for Test of adequacy	09.11.09

Do not scale from drawings. Verify all dimensions on site before commencing work. Copying or the reproduction of this drawing is strictly prohibited without the consent of PTW Architects P/L.

Client
Meriton Group
Level 11 Meriton Tower,
528 Kent St,
Sydney NSW 2000

Architect
PTW Architects
PTW
Level 13, 9 Castlereagh St
Sydney NSW Australia 2000
T 612 9232 5877
F 612 9221 4139
www.ptw.com.au

Contractor

Consultants
Planner -
Structural -
Services -
Landscape -
Acoustics -
Traffic -

MERITON THOMAS STREET
Thomas Street/ Albert Avenue
Chatswood NSW 2067

Project No. 212007
Scale: 1:250@A1;1:500@A3
Date: 10/9/2009
Drawn: AL/KP
Checked: EA
Approved: SP

BUILDING 1
ELEVATION - EAST
A-0123 C
SECTION 75 W SUBMISSION